


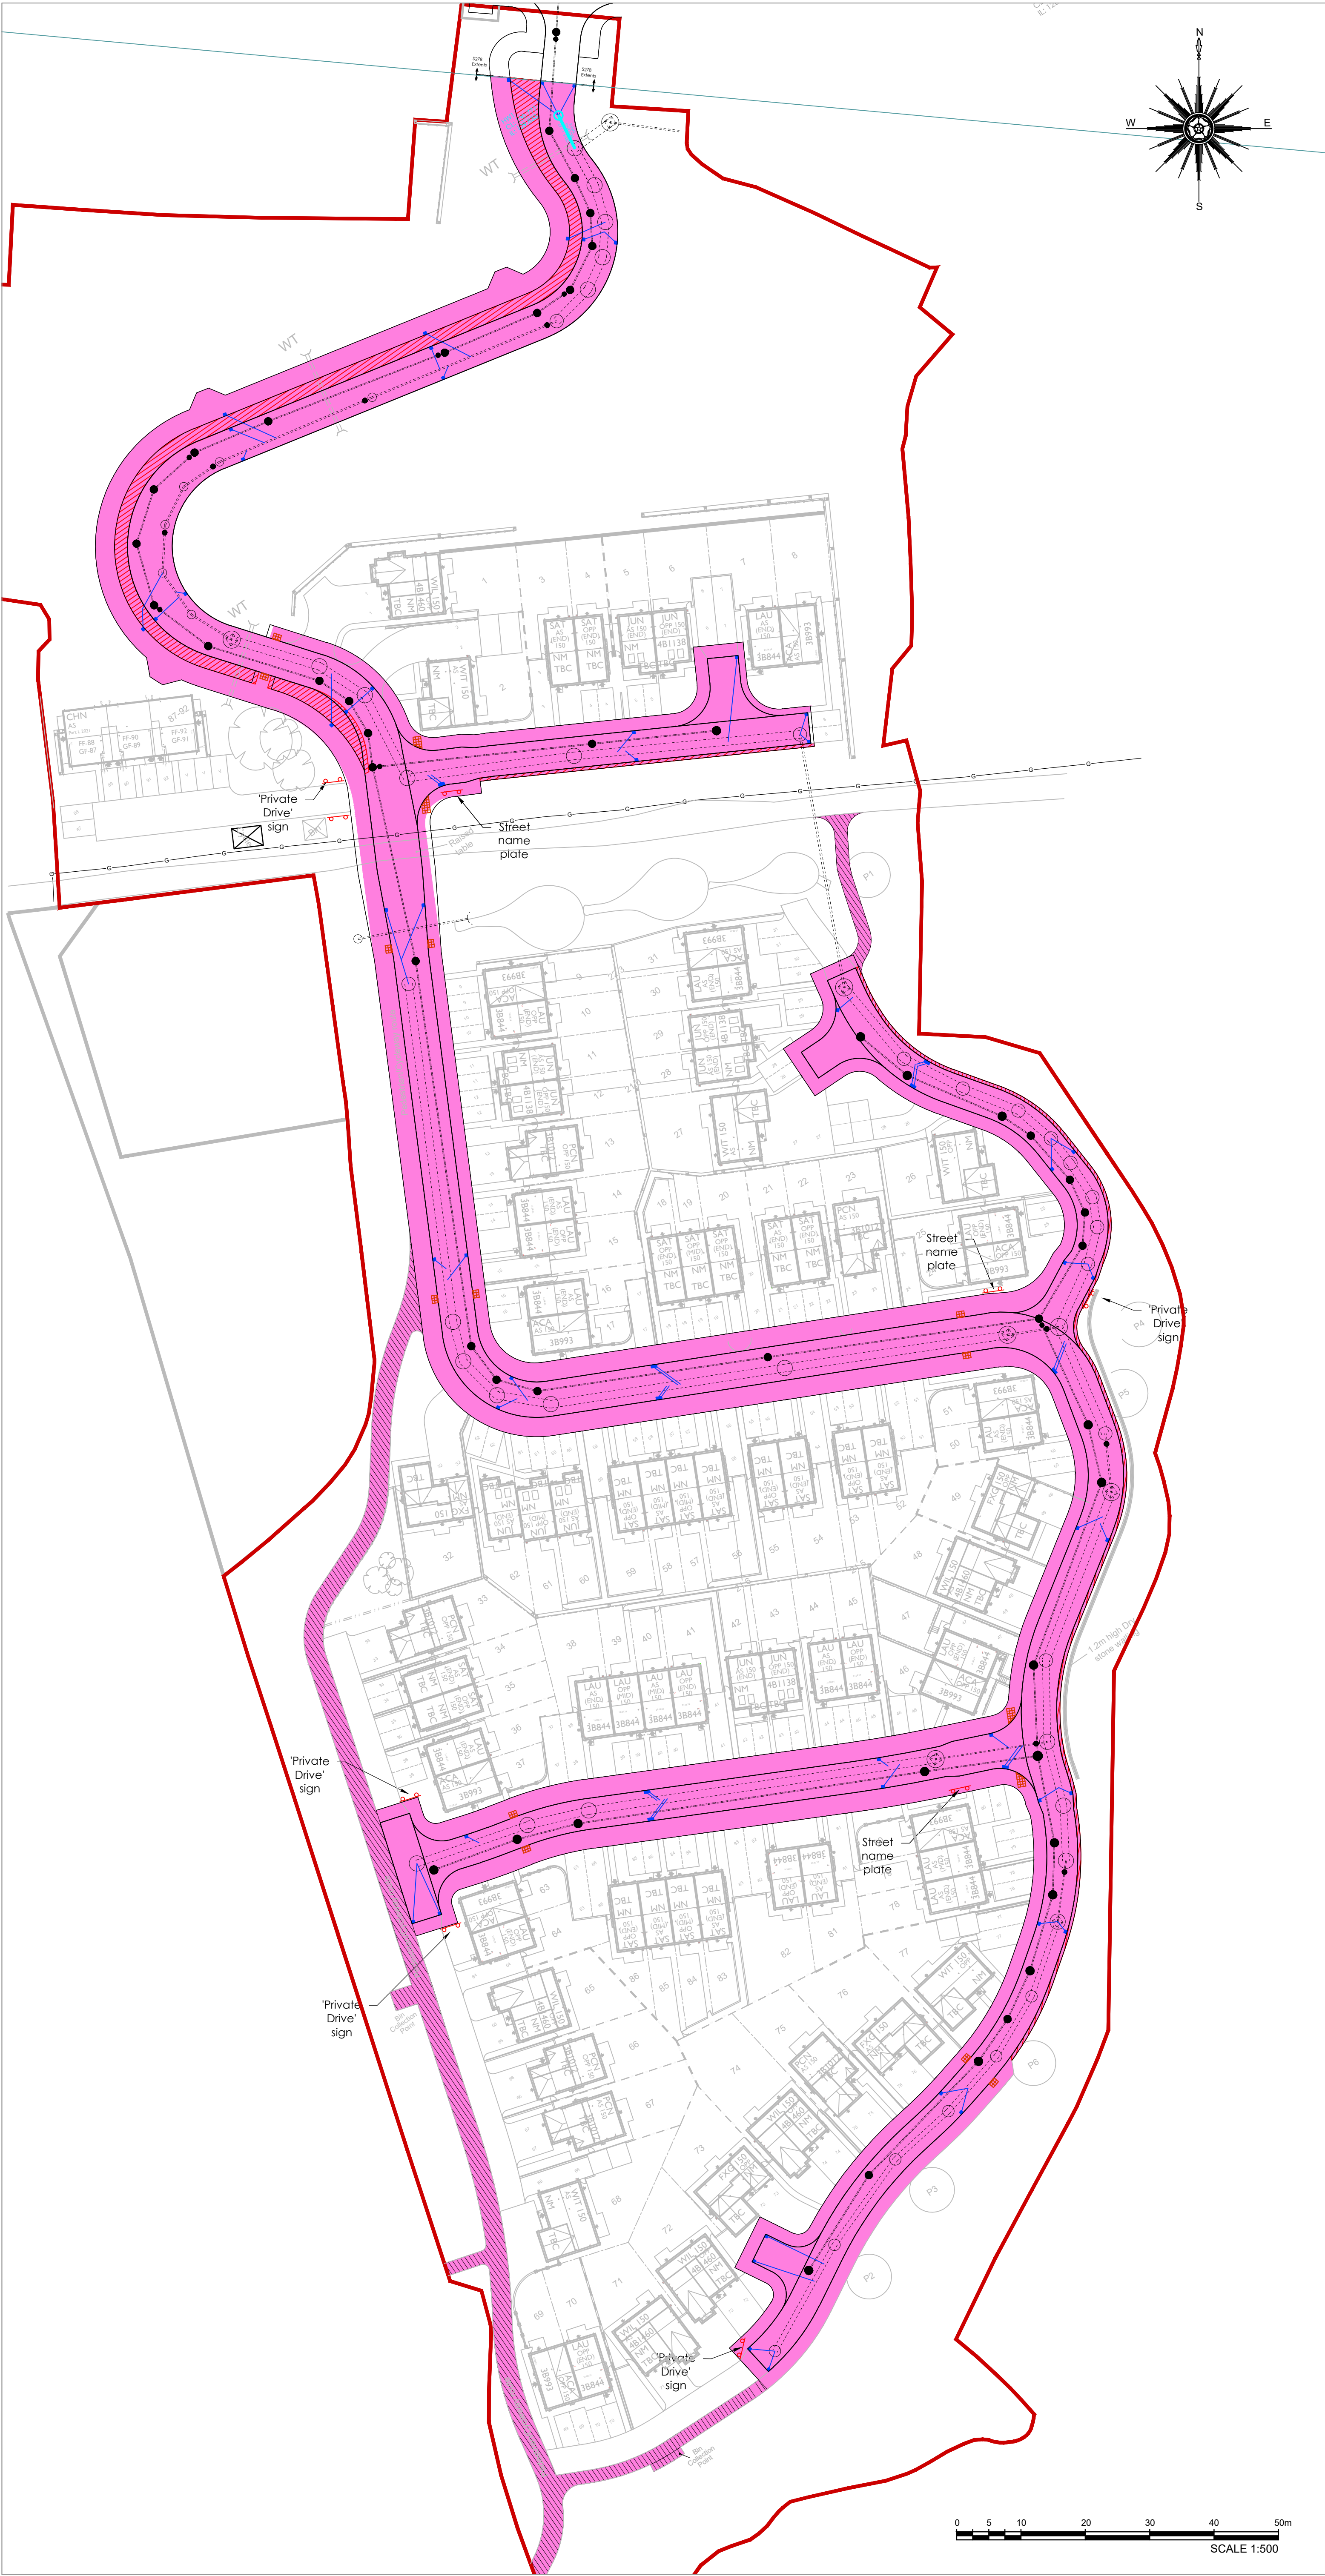

- LEGEND
- SECTION 38 HIGHWAY
 - OFF ROAD FOOTPATH
 - CYCLETRACK
 - BRIDLEWAY
 - SECTION 142 AGREEMENT FOR SERVICE VERGES
 - ADOPTED HIGHWAY DRAINS
 - STREET LIGHTING (NB final locations to be agreed with the Highways Authority)
LC01 DNO
 - SITE/PHASE BOUNDARY
 - S104 SURFACE WATER SEWER
 - S104 FOUL WATER SEWER
 - HIGHWAY EASEMENT
 - STREET NAME PLATES (NB final locations to be agreed with the Highways Authority)

THIS DRAWING TO BE READ IN CONJUNCTION WITH HIGHWAY CONSTRUCTION DETAIL DRAWINGS WAI25 - 2011-2014 LATEST REVISIONS.

P01 05.12.24 Issued for Approval GW

Mark | Date | Details | By

Revision history

Drawing originator:



Client:

Wain HOMES

Project title:

Dinting Vale
Glossop

Drawing title:

Section S38
Agreement Plan

Scale: 1:500 for the original size of A1

Drawn by: GW | Checked by: XX | Passed by: xx | Date: Oct' 2024

Drawing status:

For Approval

Job No:	Drawing No:	Project:	Origin:	Volume:	Level:	Type:	Disc:	Number:	Revision:
WA125	XX	BET	ZZ	XX	DR	C	2000	P01	