
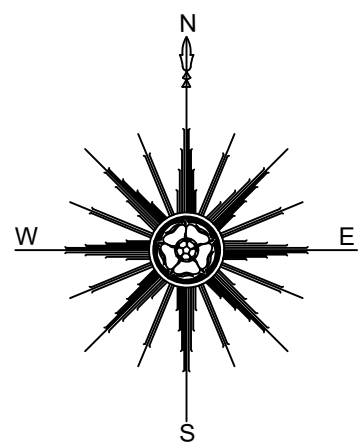


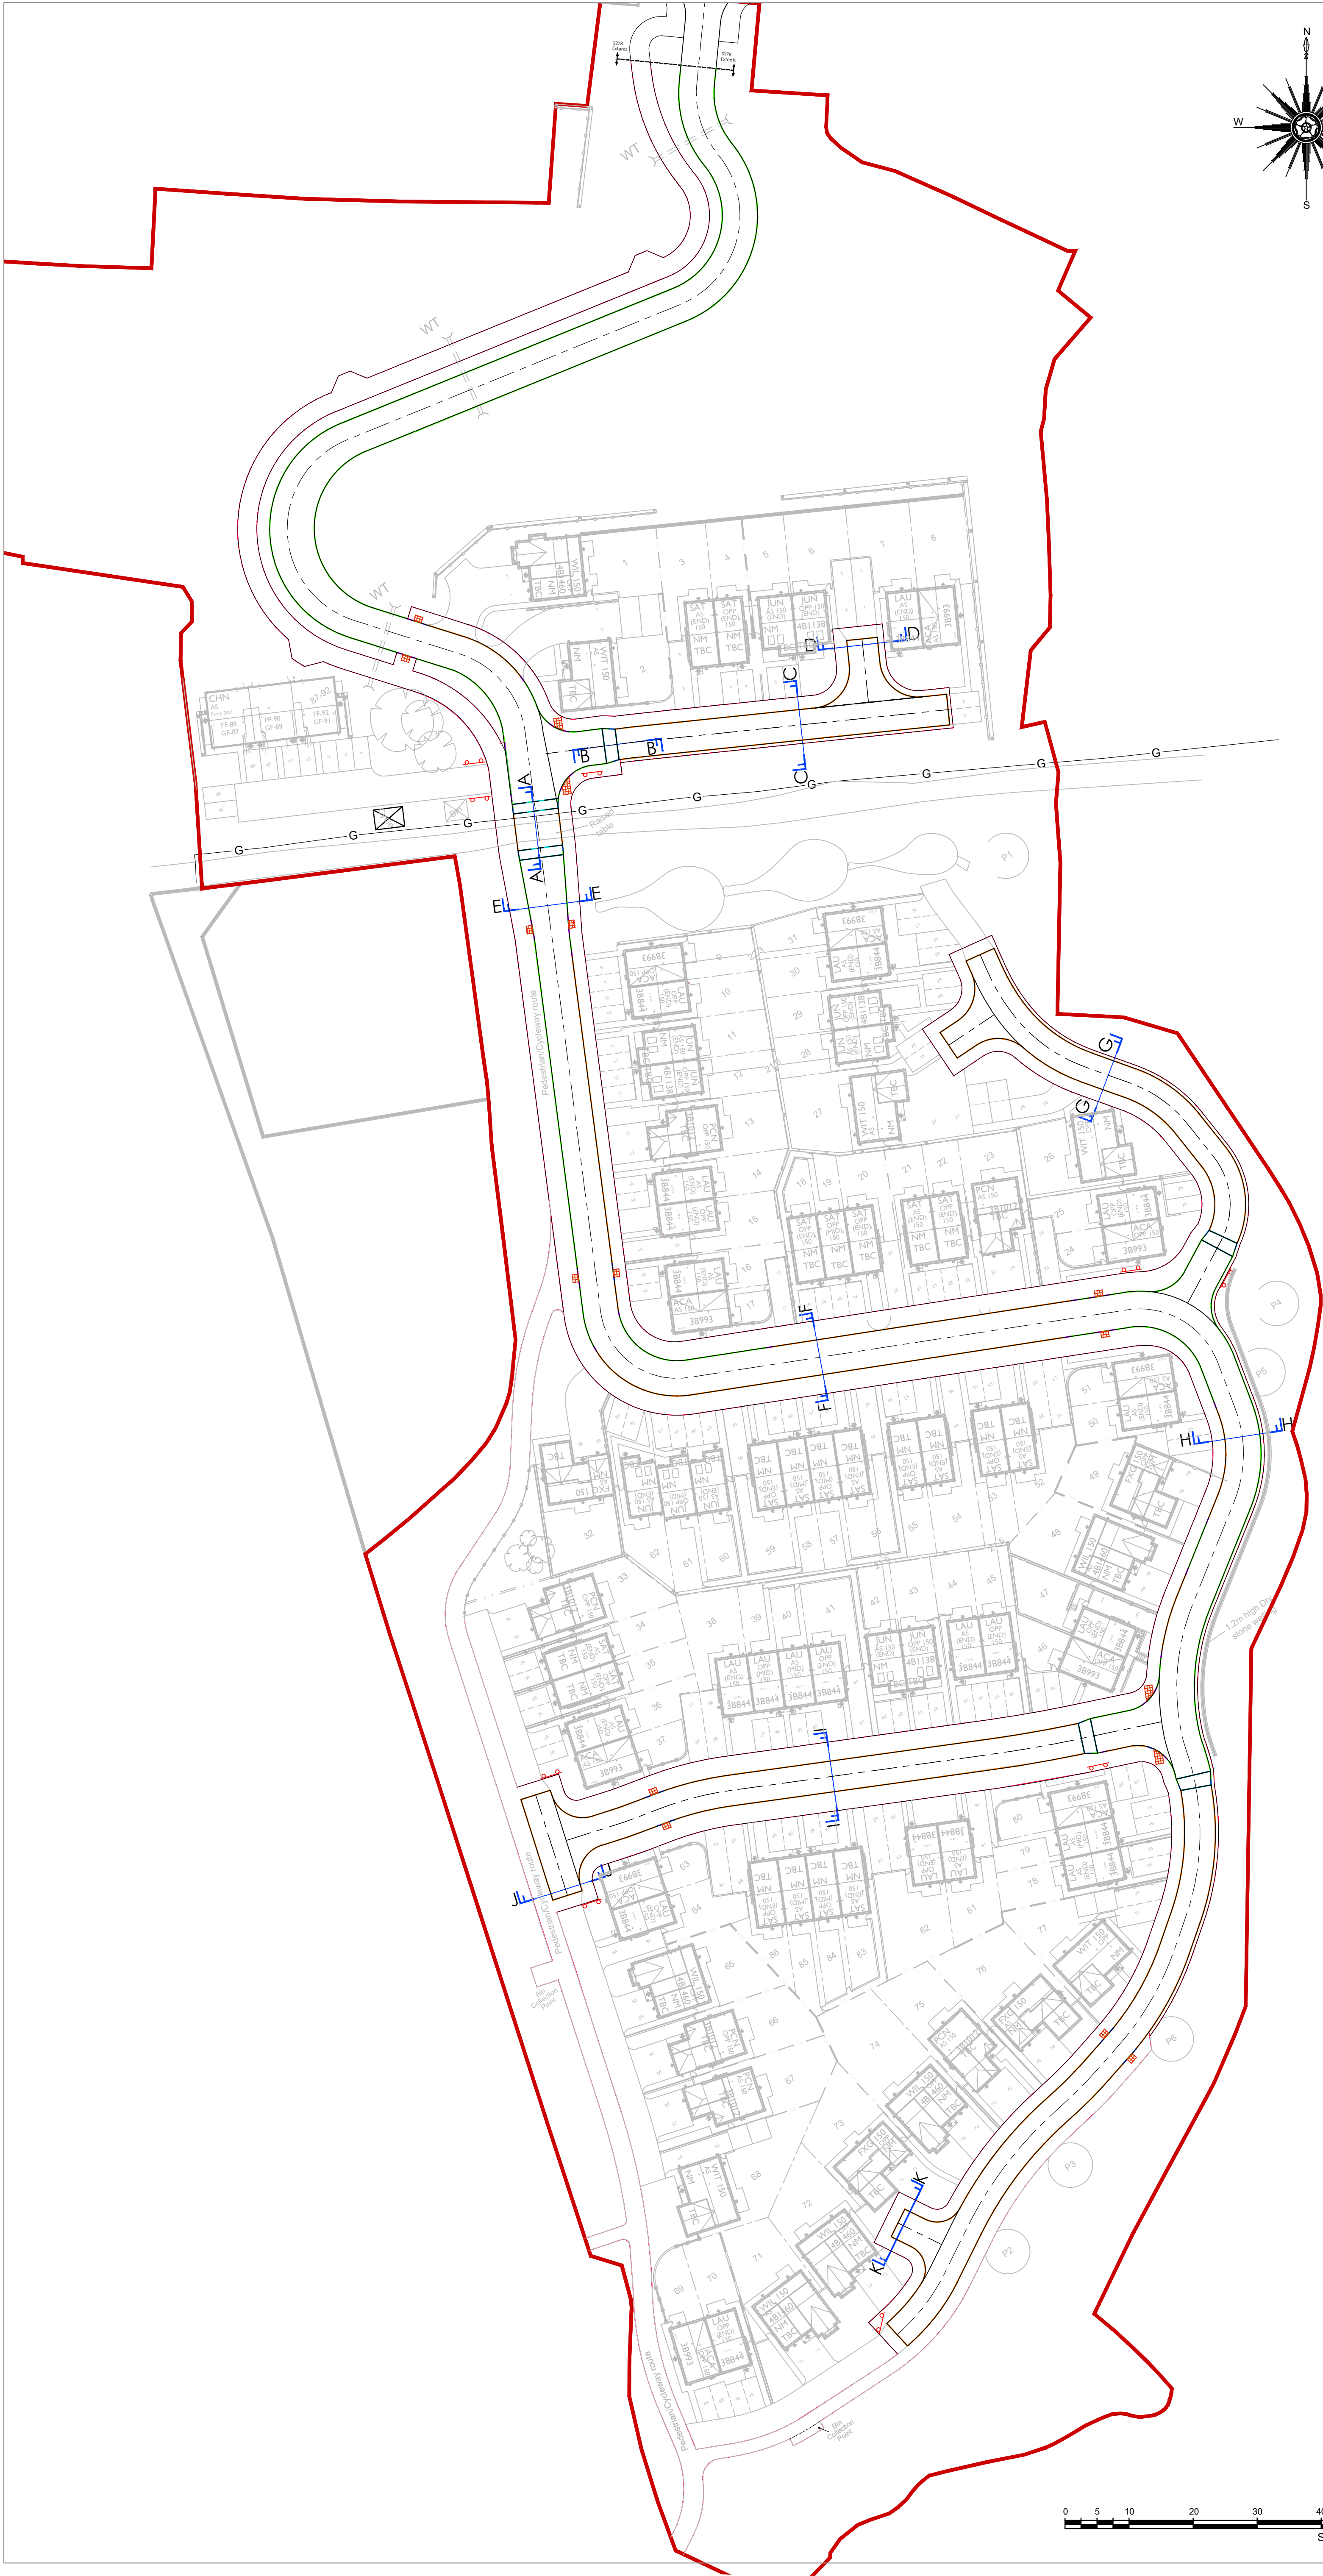

- 125 x 255 HALF BATTERED KERB (HB2) 125mm KERB FACE
- 125 x 150 BULL NOSED KERB (BN3) 25mm KERB FACE
- 125 x 255 HB TO BN DROP KERBS
- 125 x 150 BULL NOSED KERB (BN3) 0-6mm KERB FACE
- 125 x 255 HB TO BN TRANSITION KERBS
- 50 x 200 FLAT TOP EDGING PRECAST CONCRETE KERB TO BS7263: PART 1
- 125 x 255 BN2 PRECAST CONCRETE KERB TO BS7263: PART 1 KERB LAID INVERTED TO ALLOW FLAT TOP EDGE
- 125 x 150 BULL NOSE KERB (BN3) 30mm TO 0-6mm KERB FACE

P01 05.12.24 Issued for Approval GW  
Mark | Date | Details | By

Revision history

Drawing originator:



Client:

**Wain HOMES**

Project title:

Dinting Vale  
Glossop

Drawing title:

Kerbing Plan

Scale: 1:500 for the original size of A1

Drawn by: GW | Checked by: XX | Passed by: XX | Date: Oct' 2023

Drawing status:

For Approval

| Job No: | Drawing No: | Project: | Origin: | Volume: | Level: | Type: | Discp: | Number: | Revision: |
|---------|-------------|----------|---------|---------|--------|-------|--------|---------|-----------|
| WA125   | XX          | BET      | ZZ      | XX      | DR     | C     | 2002   | P01     |           |