
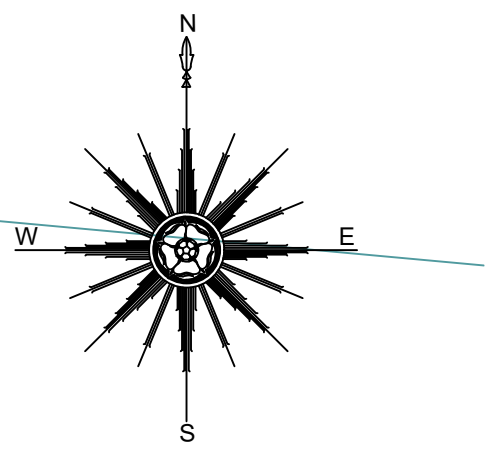


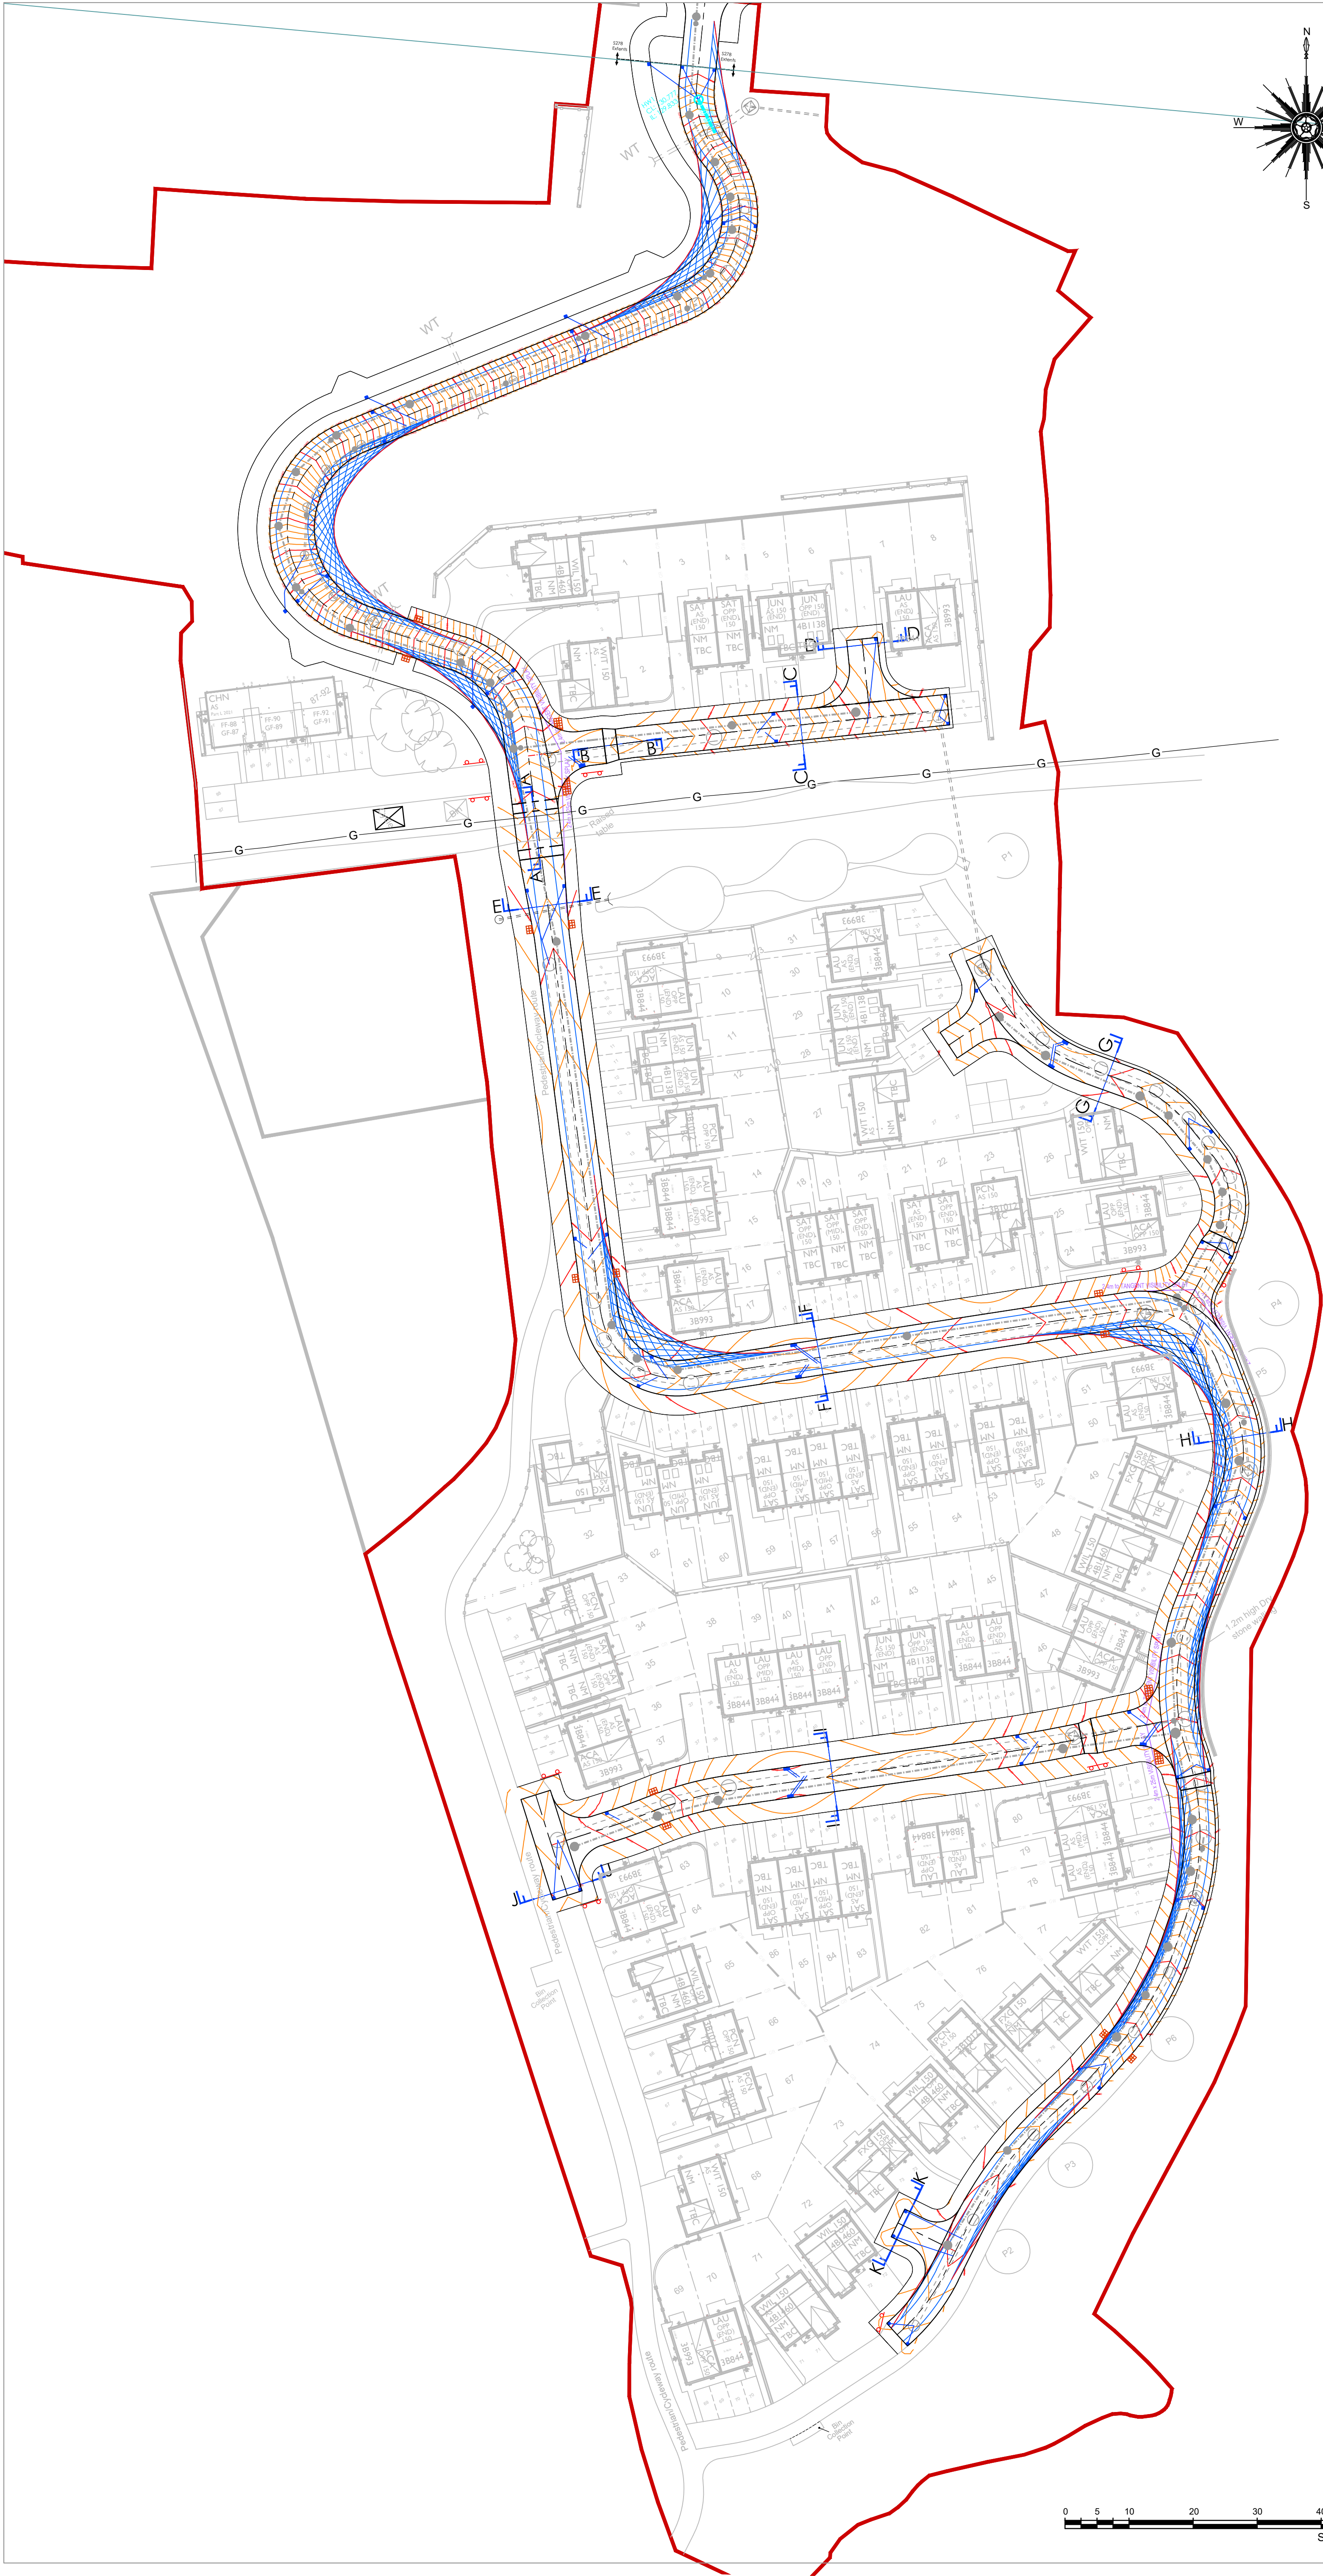

- LEGEND**
- ADOPTABLE GULLY AND CONNECTION
 - MAJOR CONTOURS AT 500mm INTERVALS
 - MINOR CONTOURS AT 100mm INTERVALS
 - JUNCTION VISIBILITY SPLAY
 - FORWARD VISIBILITY SPLAY
 - ADOPTABLE HIGHWAY DRAINAGE

P01 05.12.24 Issued for Approval GW
Mark | Date | Details | By

Revision history

Drawing originator:



Client:

Wain HOMES

Project title:

Dinting Vale
Glossop

Drawing title:

S38
Contours Highway Drainage and
Visibility Splay Plan

Scale: 1:500 for the original size of A1

Drawn by: GW | Checked by: XX | Passed by: XX | Date: Nov' 2024

Drawing status:

For Approval

Job No:	Drawing No:	Project:	Origin:	Volume:	Level:	Type:	Disc:	Number:	Revision:
WA125	XX	BET	ZZ	XX	DR	C	2003	P01	

6-7 Old Marsh Farm Barns, Welsh Road, Sealand, Flintshire, CH5 2LY
enquiries@betts-associates.co.uk
Chester 01244 288178 | Altrincham 0161 613531 |

0 5 10 20 30 40 50m
SCALE 1:500