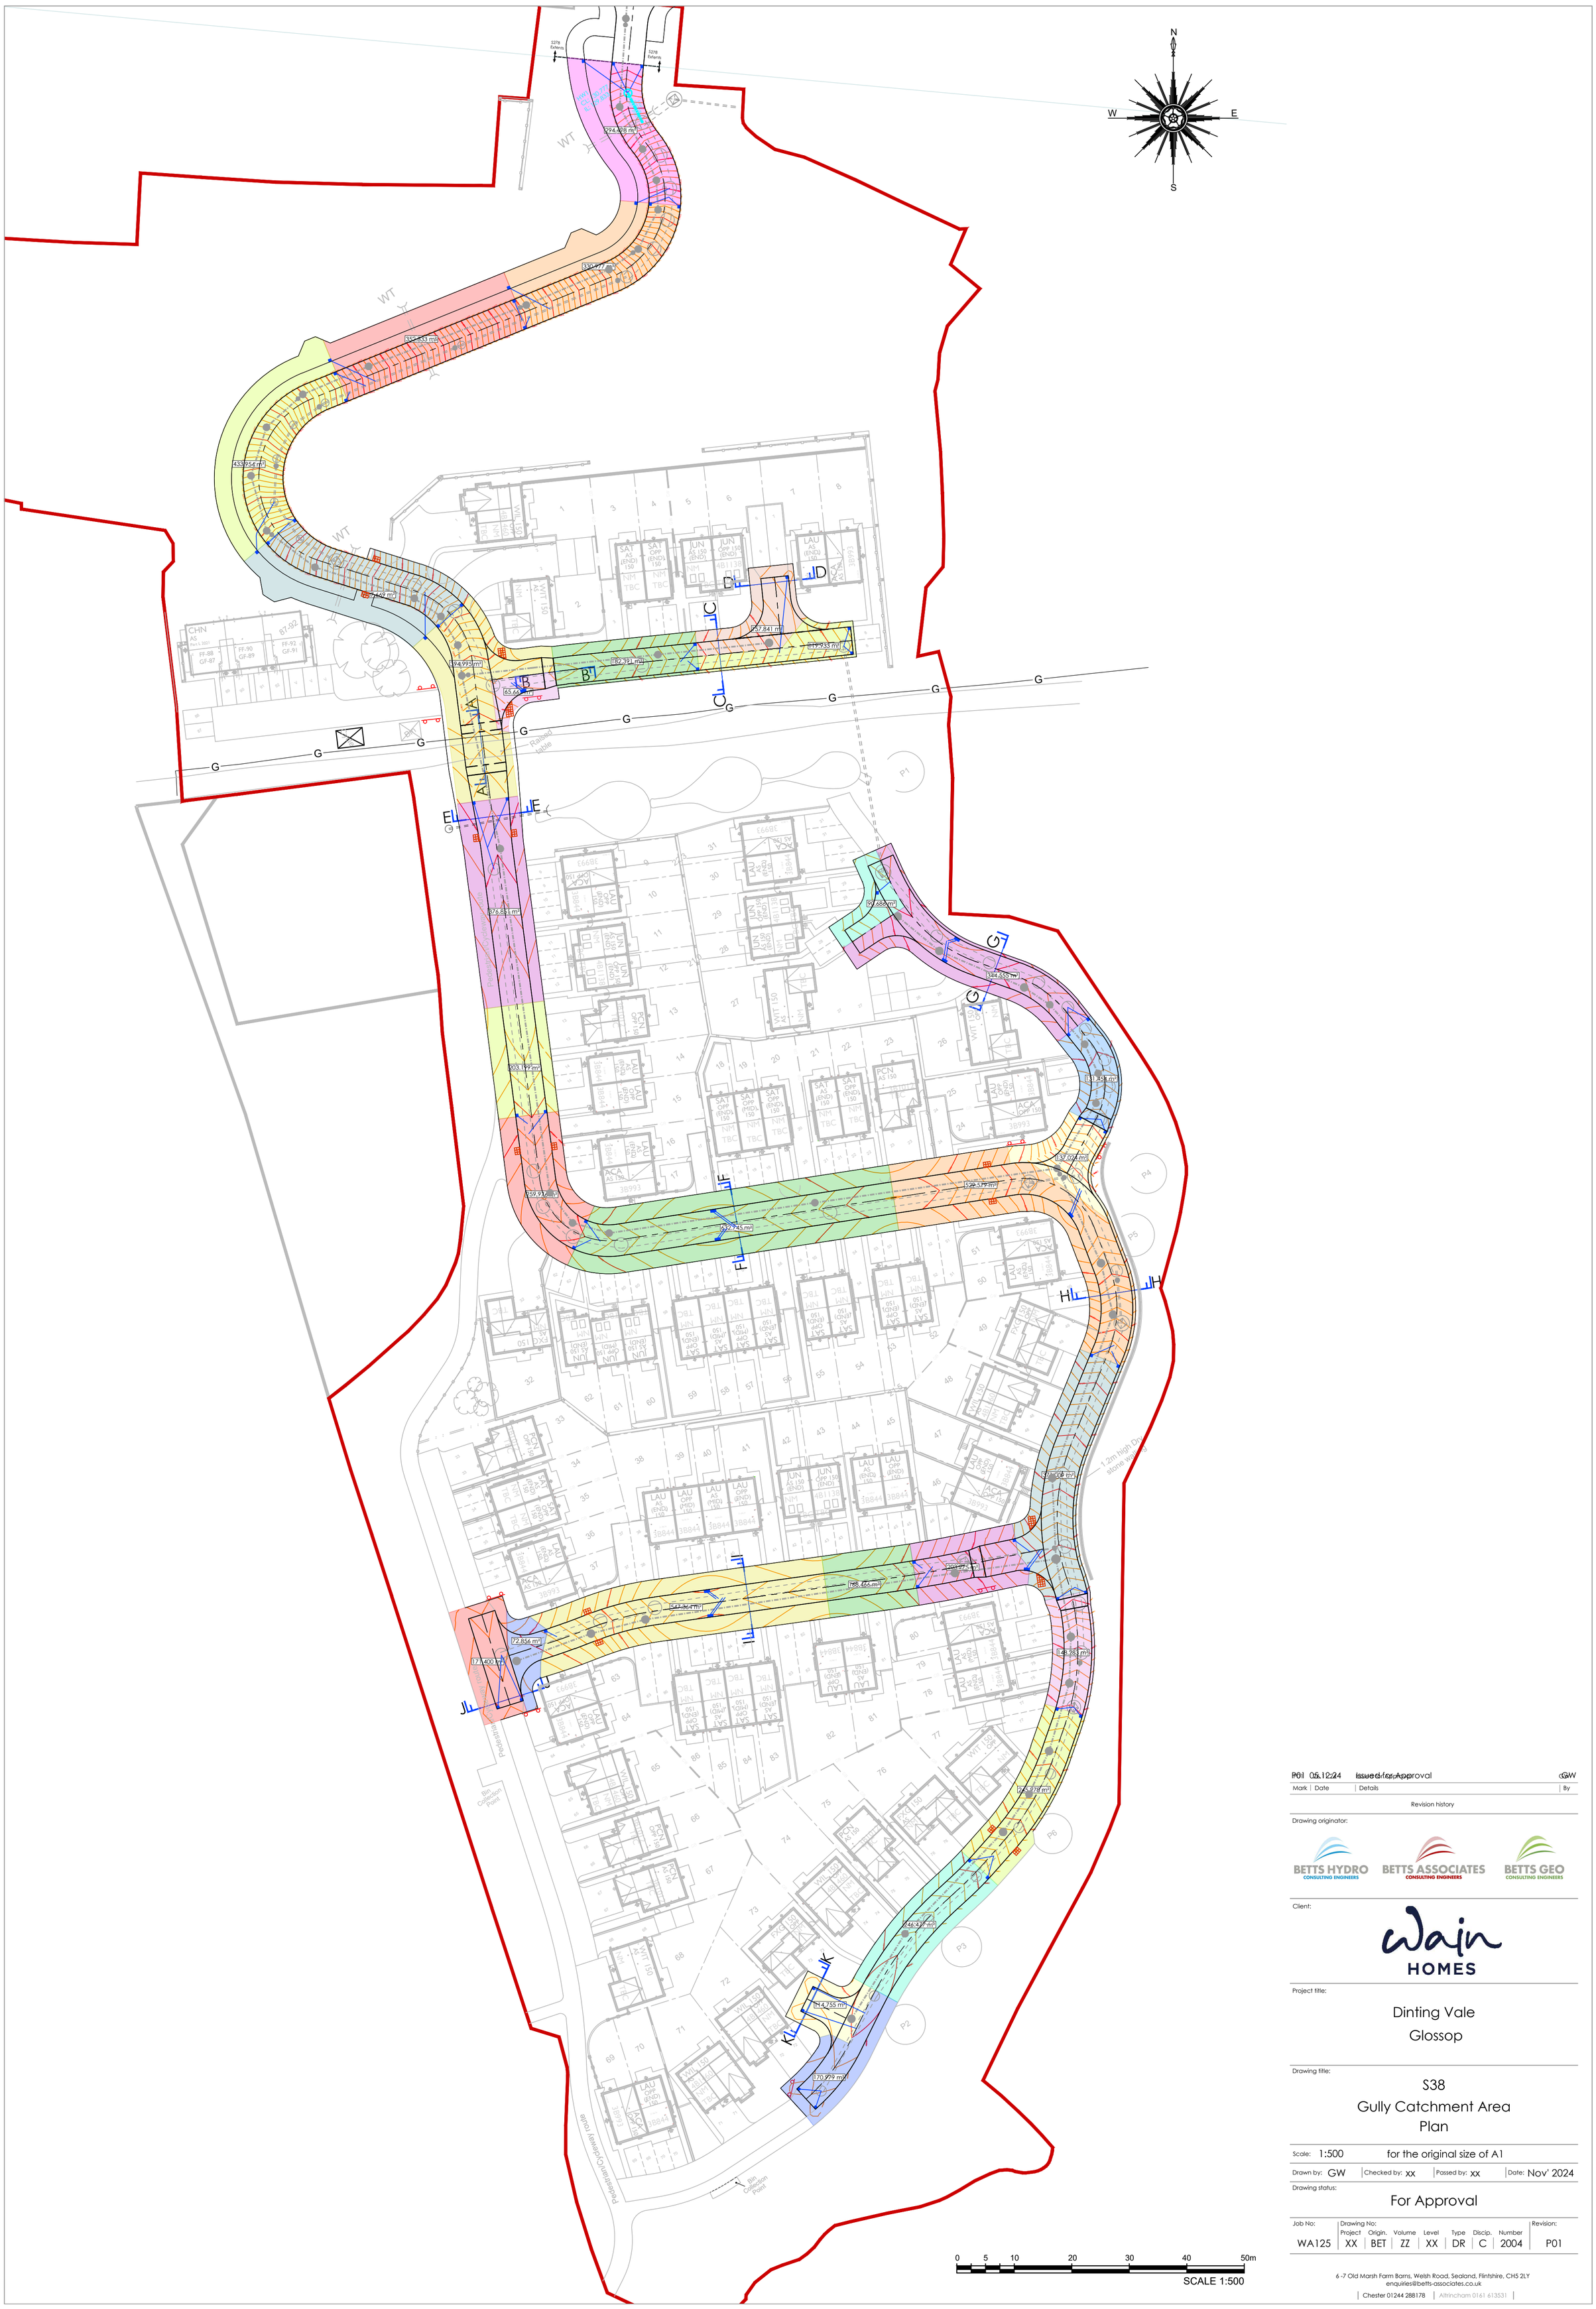

Mark	Date	Details	By
P01	05.12.24	Issued for Approval	GW

Revision history

Drawing originator:

BETTS HYDRO CONSULTING ENGINEERS
BETTS ASSOCIATES CONSULTING ENGINEERS
BETTS GEO CONSULTING ENGINEERS

Client:

Wain HOMES

Project title:

Dinting Vale
Glossop

Drawing title:

S38
Gully Catchment Area
Plan

Scale: 1:500 for the original size of A1

Drawn by: GW | Checked by: xx | Passed by: xx | Date: Nov' 2024

Drawing status:

For Approval

Job No:	Drawing No: Project	Origin.	Volume	Level	Type	Discip.	Number	Revision:
WA125	XX	BET	ZZ	XX	DR	C	2004	P01

6 -7 Old Marsh Farm Barns, Welsh Road, Sealand, Flintshire, CH5 2LY
enquiries@betts-associates.co.uk
Chester 01244 288178 | Altrincham 0161 613531