


Road 1

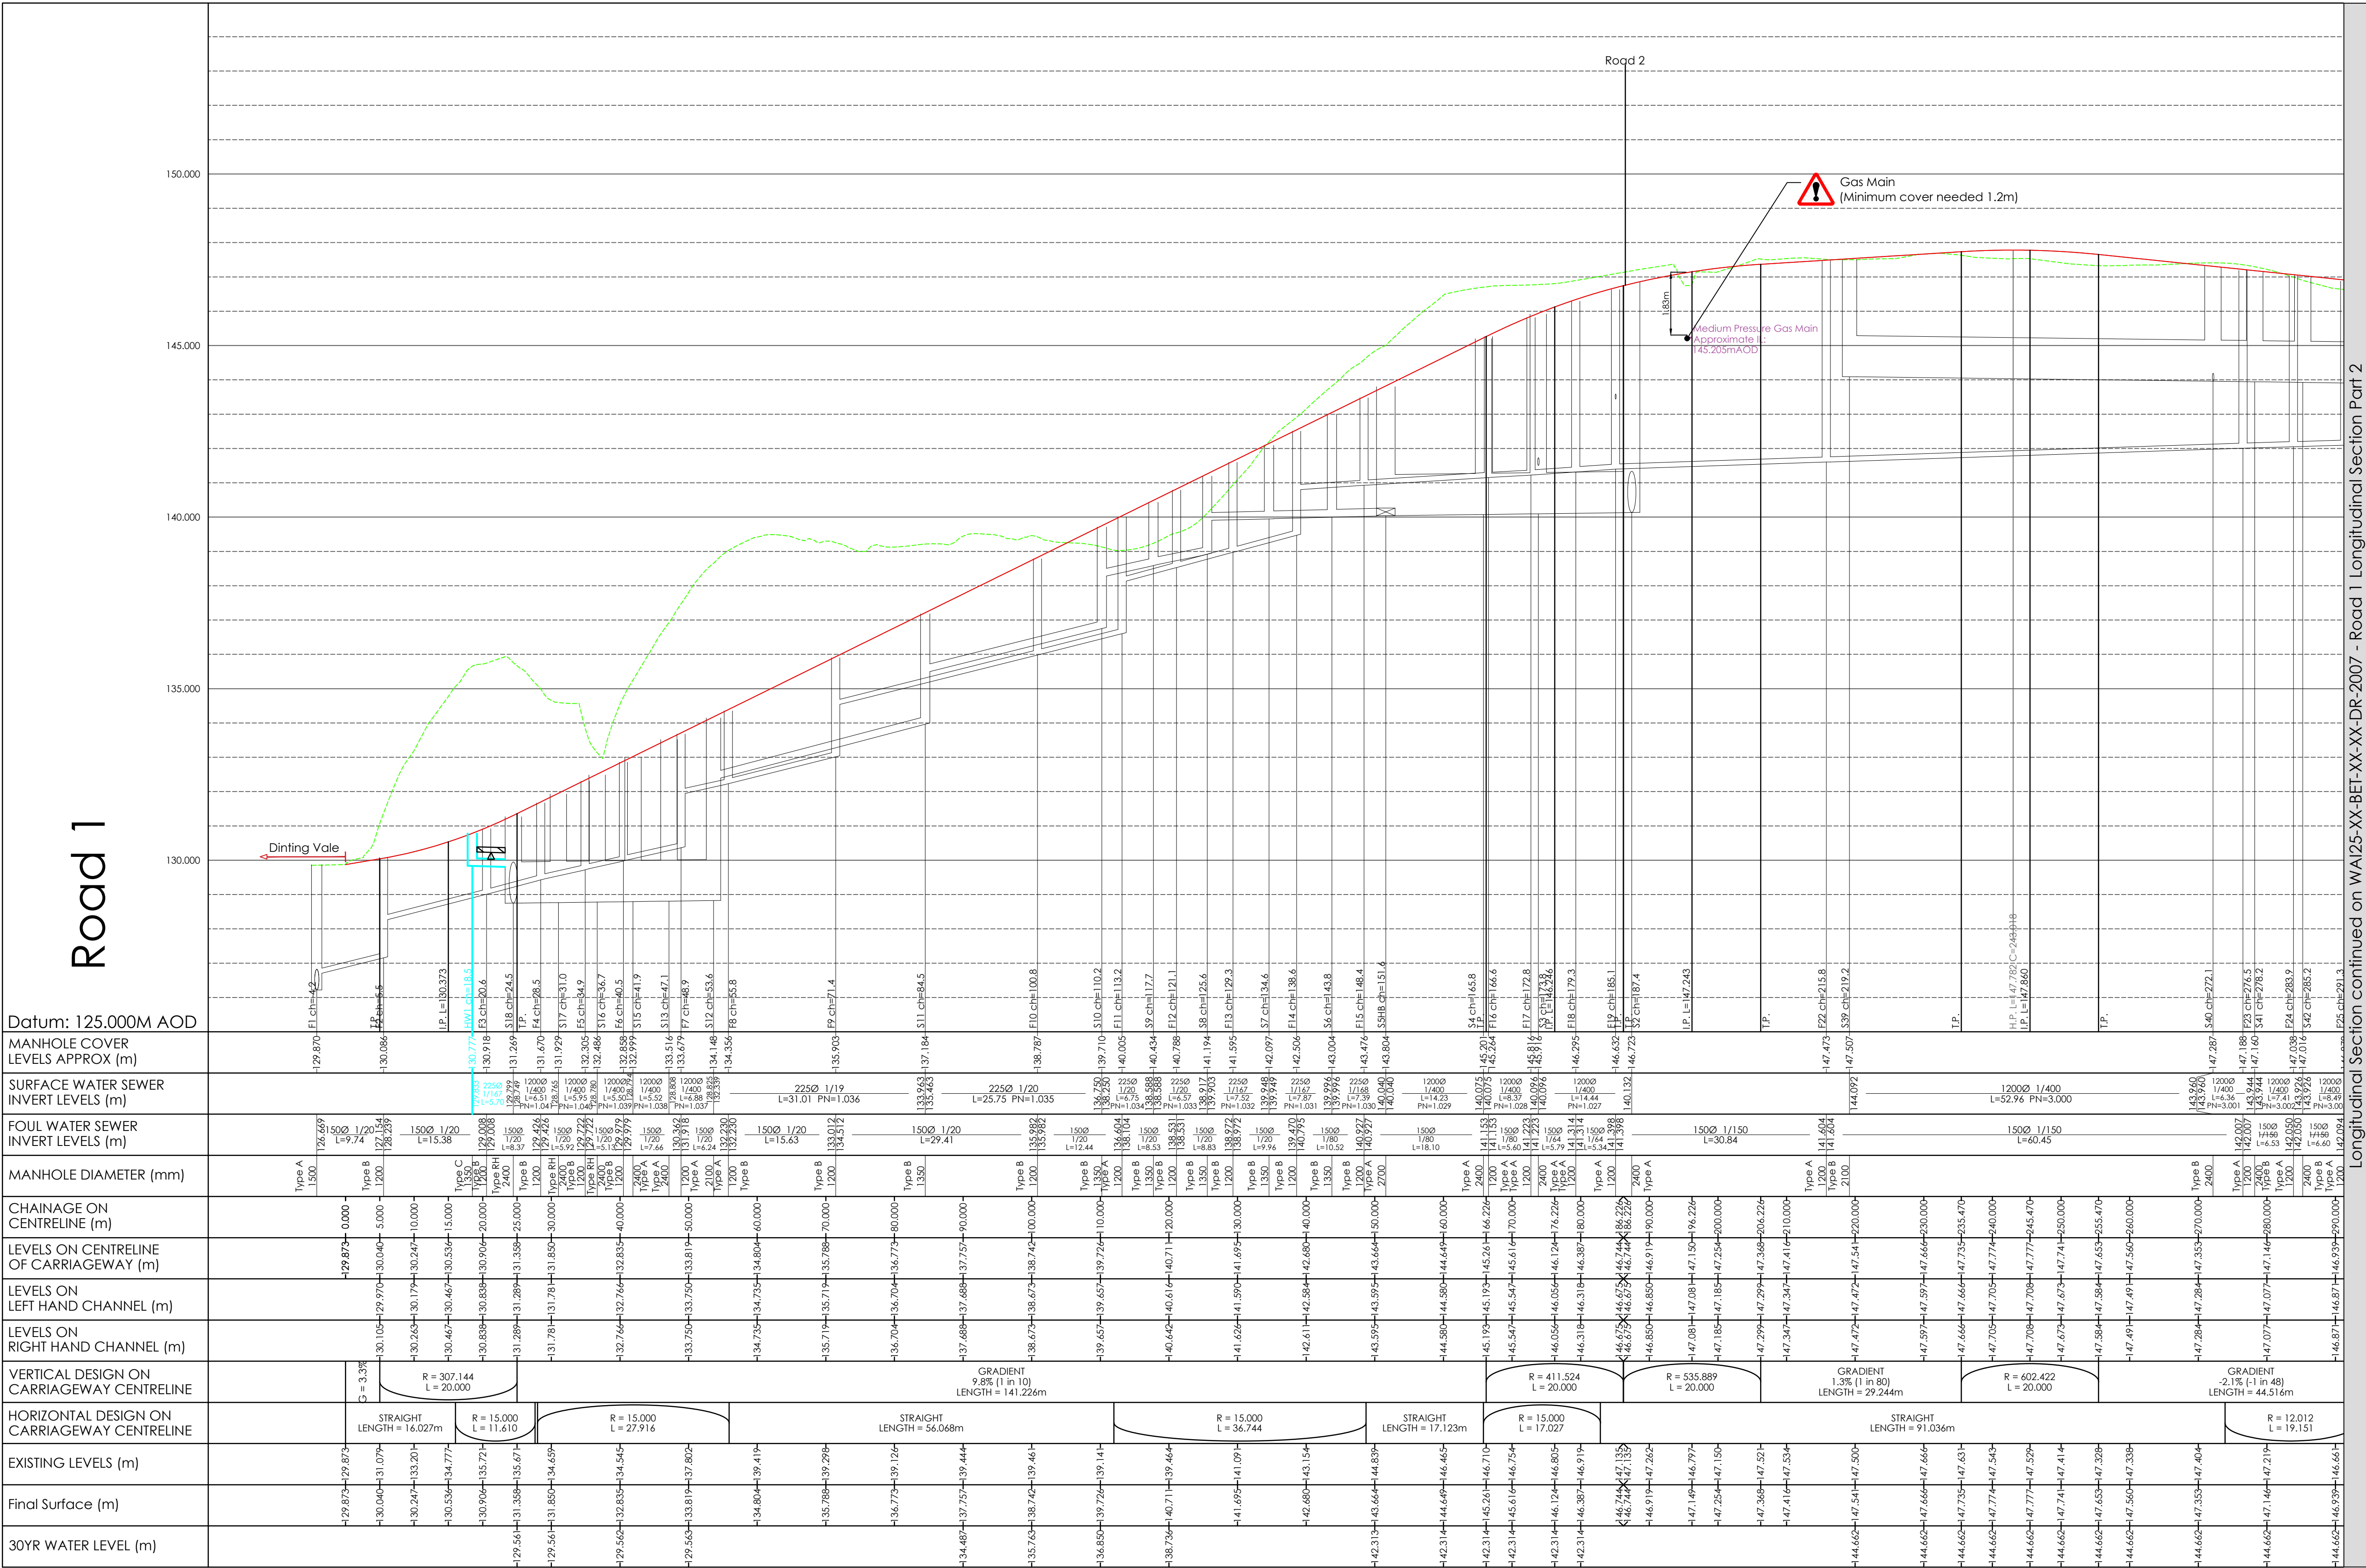

- Legend**
- Existing Ground Level
 - Proposed Ground Level
 - Adaptable Highway Drainage

Note
Details on this drawing are subject to technical approvals

P01 05.12.24 Issued for approval GW

Mark | Date | Details | Revision history | By

Drawing originator:

BETTS HYDRO CONSULTING ENGINEERS BETTS ASSOCIATES CONSULTING ENGINEERS BETTS GEO CONSULTING ENGINEERS

Client:

Wain HOMES

Dinting Vale Glossop

Project title:

Longitudinal Sections Road 1, Part 1 Sheet 1 of 4

Scale: 1:500L1:100V for the original size of A1

Drawn by: GW | Checked by: xx | Passed by: xx | Date: Nov '23

Drawing status:

For Approval

Job No:	Drawing No:	Project:	Origin:	Volume:	Level:	Type:	Discip.	Number:	Revision:
WAI25	XX	BET	ZZ	XX	DR	C	2006	P01	