


**16 Union Road, New Mills,
High Peak, SK22 3ES
Existing**

SUBMITTED BY
Joshua McDonald

CREATED ON
2024-12-03


DETAILS
Total area: 122.84 m²
Living area: 122.84 m²

THIS FLOORPLAN IS PROVIDED WITHOUT
WARRANTY OF ANY KIND. SENSOPIA
DISCLAIMS ANY WARRANTY INCLUDING,
WITHOUT LIMITATION, SATISFACTORY QUALITY
OR ACCURACY OF DIMENSIONS.

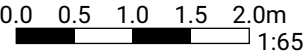

▼ **Ground Floor**

TOTAL AREA: 65.41 m² • LIVING AREA: 65.41 m² •

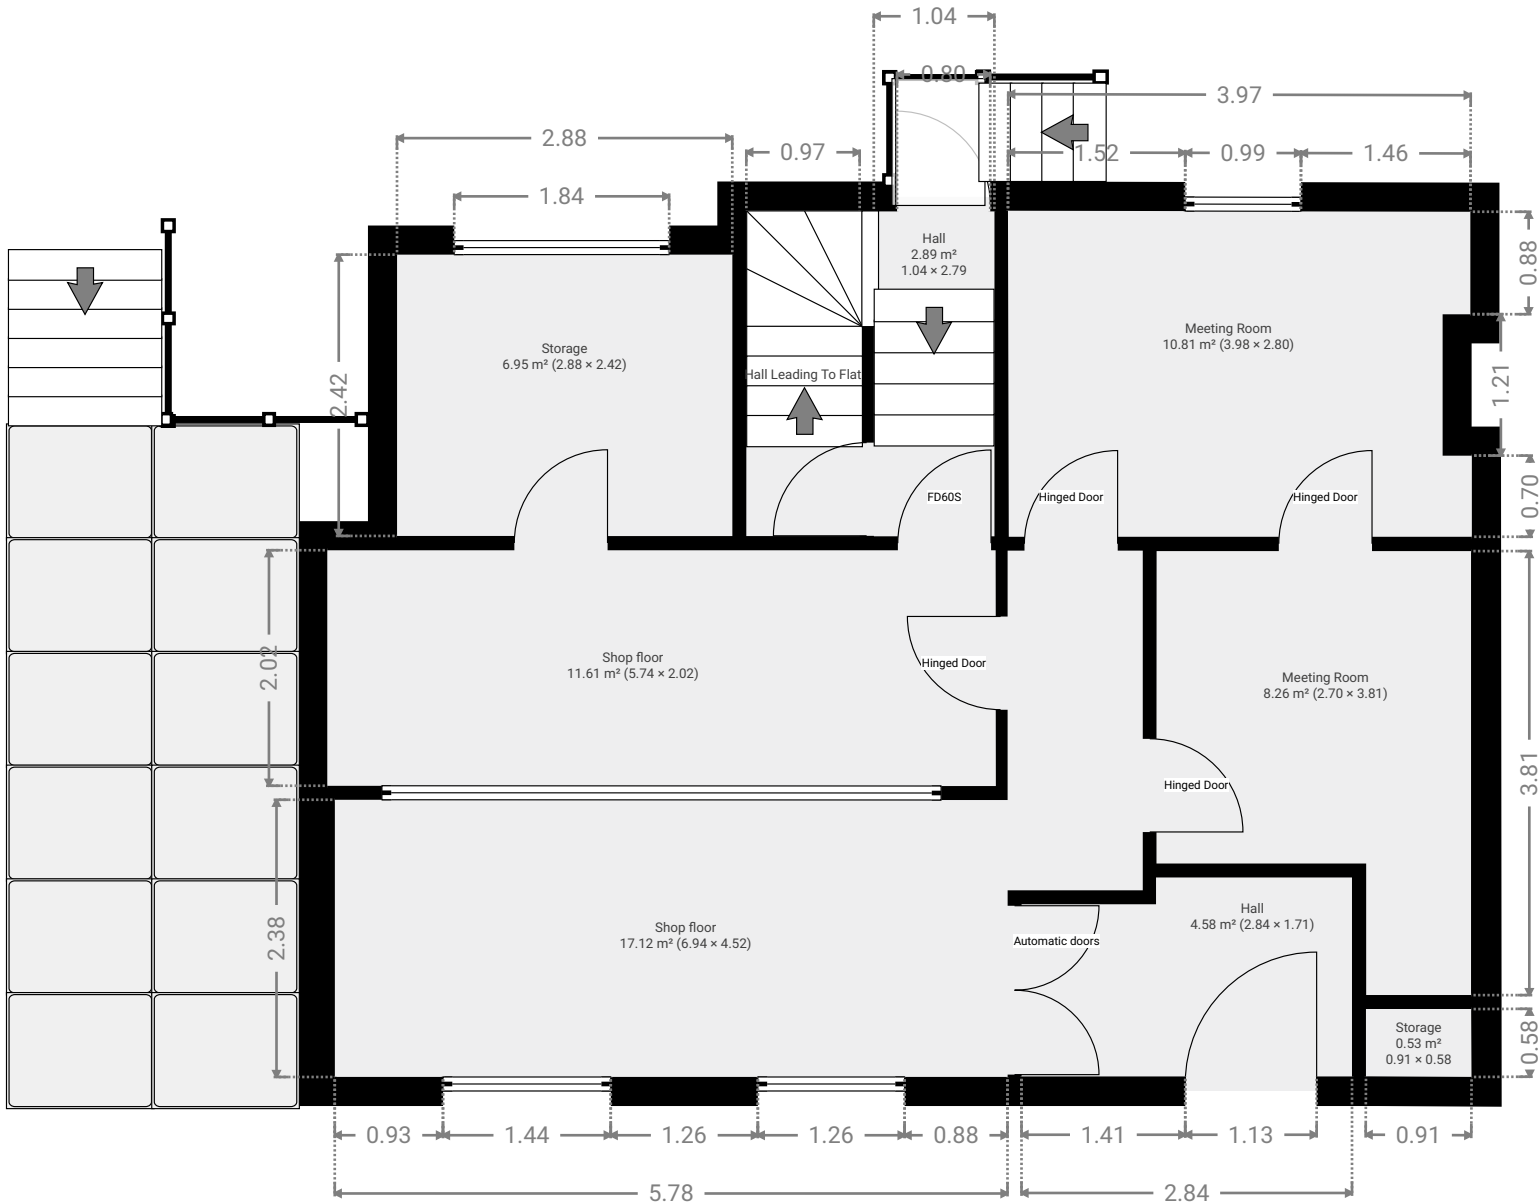


**16 Union Road, New Mills,
High Peak, SK22 3ES
Existing**

SUBMITTED BY
Joshua McDonald

CREATED ON
2024-12-03

DETAILS
Total area: 122.84 m²
Living area: 122.84 m²

THIS FLOORPLAN IS PROVIDED WITHOUT
WARRANTY OF ANY KIND. SENSOPIA
DISCLAIMS ANY WARRANTY INCLUDING,
WITHOUT LIMITATION, SATISFACTORY QUALITY
OR ACCURACY OF DIMENSIONS.

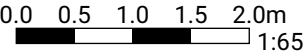

▼ **Basement • Level 1**

TOTAL AREA: 57.42 m² • **LIVING AREA:** 57.42 m² •

