


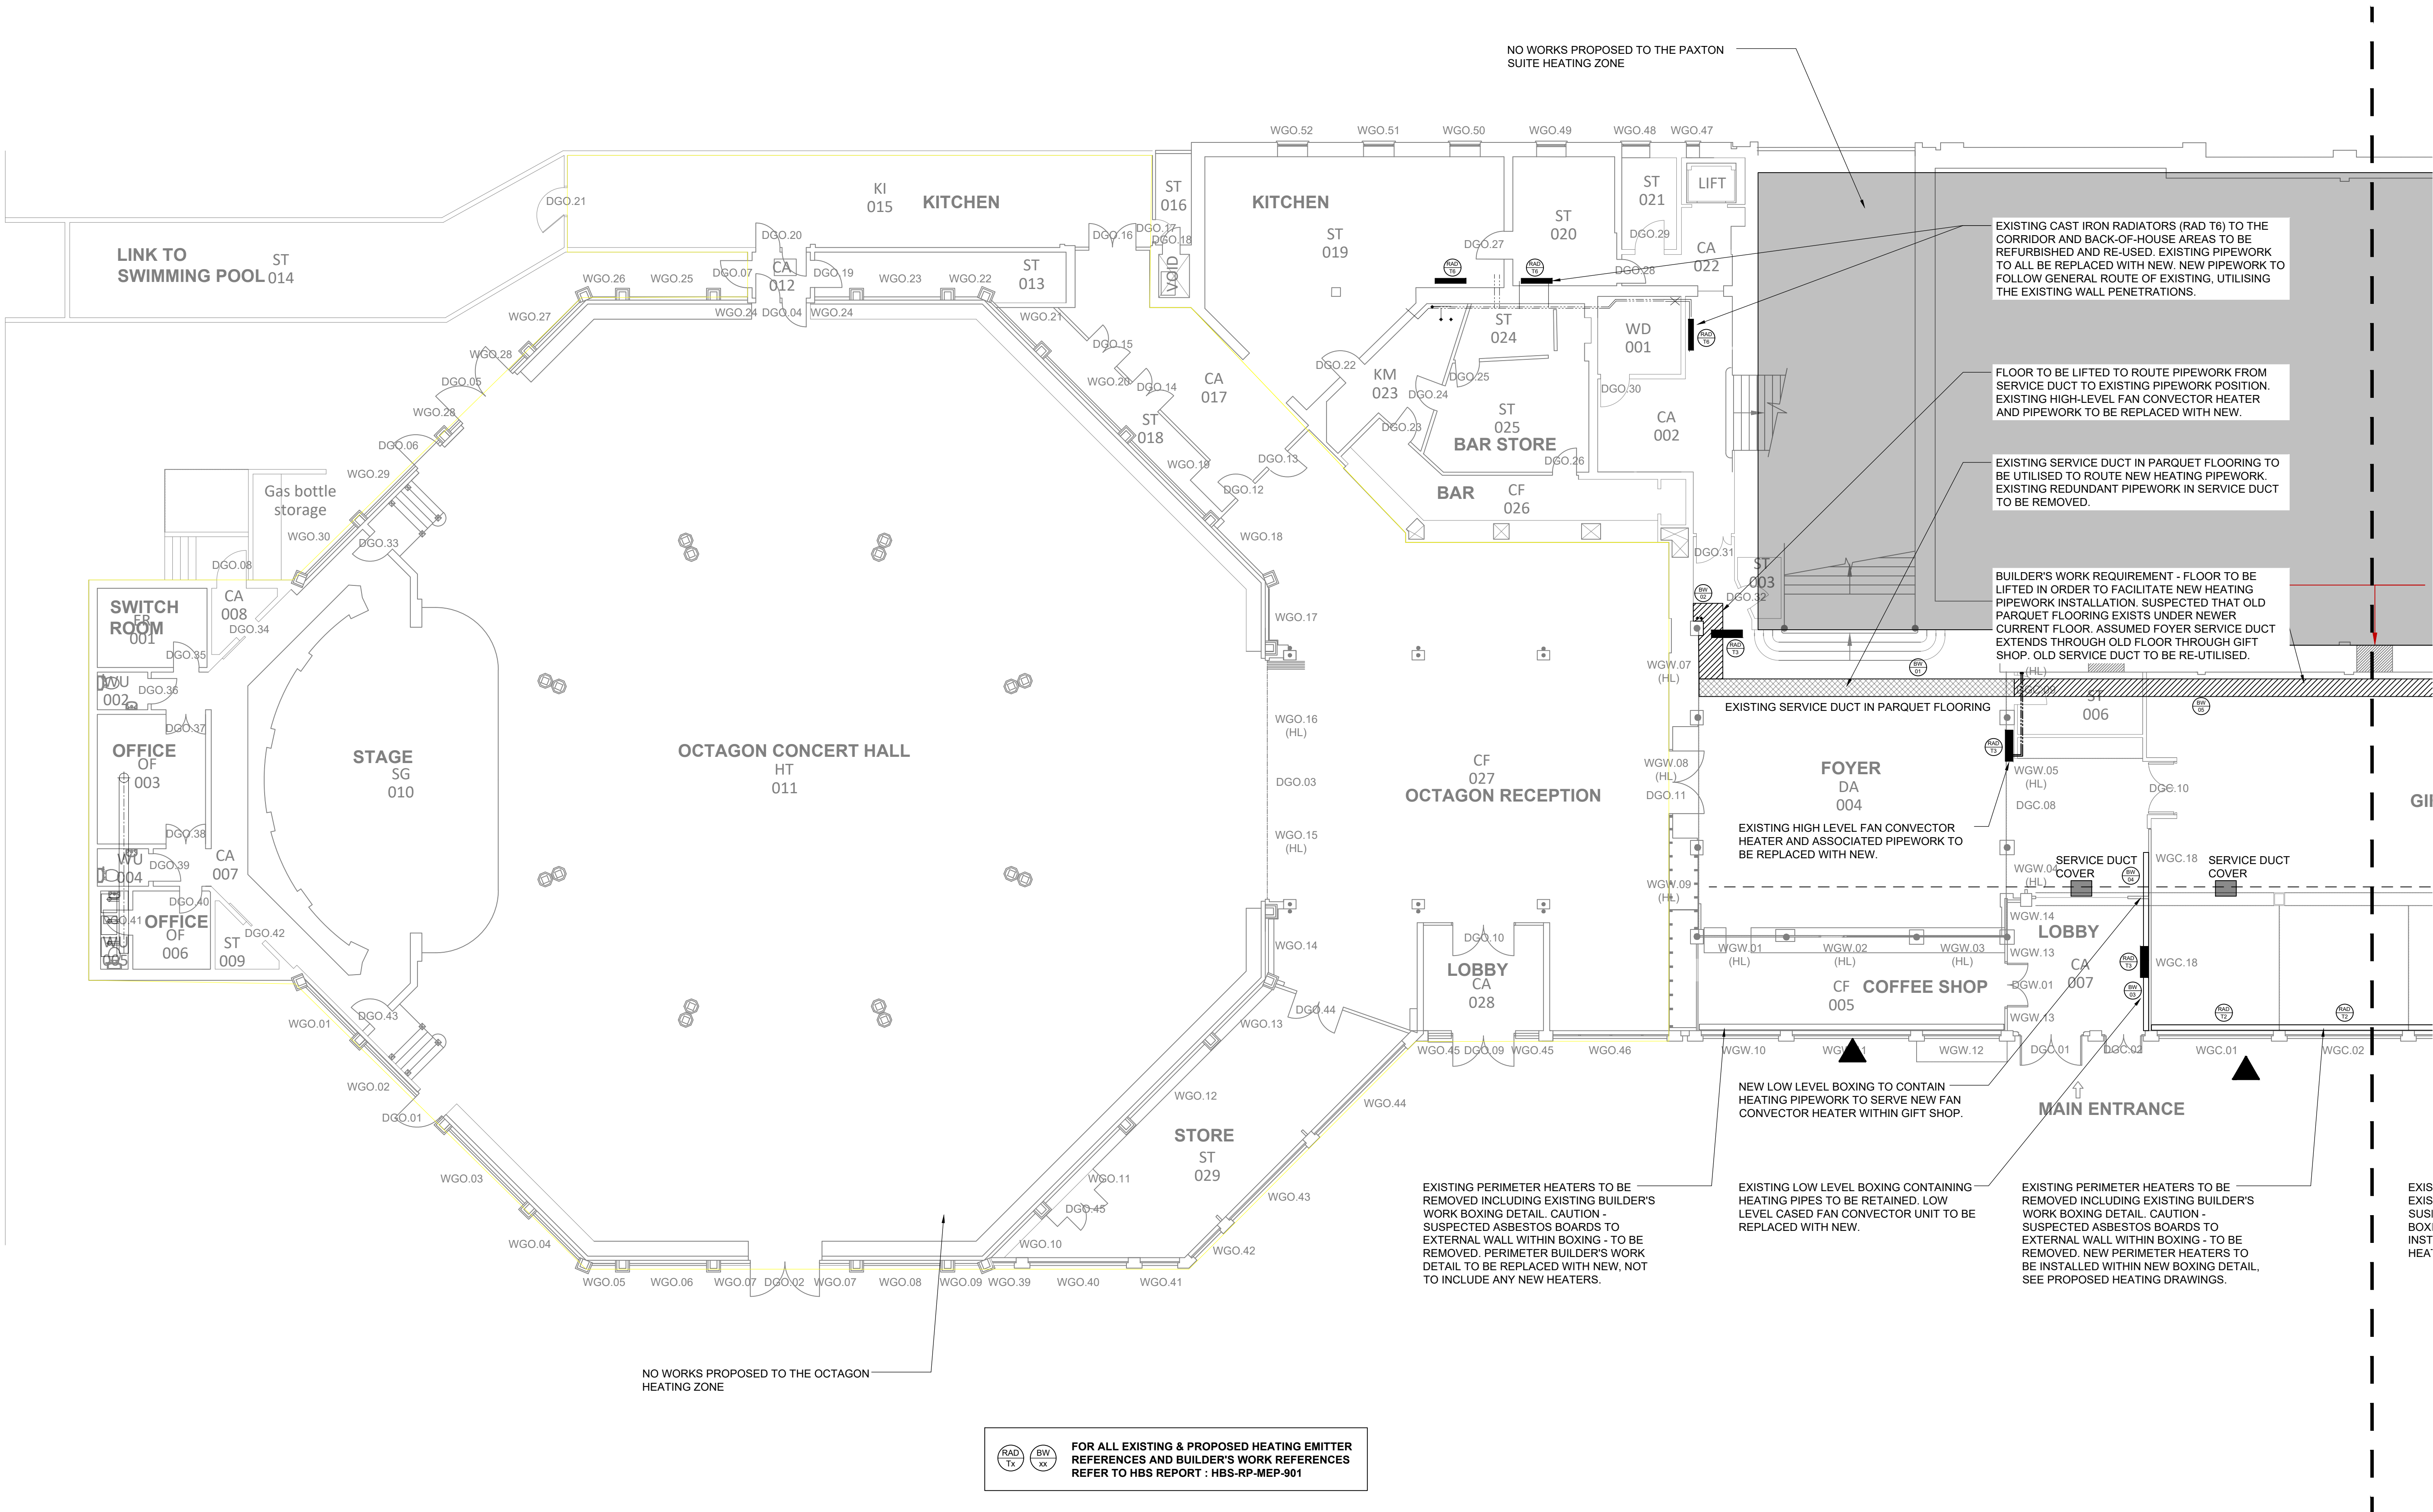


Notes:
1. DRAWING TO BE READ IN CONJUNCTION WITH HBS REPORT: HBS-RP-MEP-901

LISTED BUILDING CONSENT		REV		ISSUED		DATE		CHECKED		DATE		APPROVED		DATE	
P01	NW	28/02/25	NW	28/02/25											

THIS DRAWING IS PRODUCED FOR USE IN THIS PROJECT ONLY AND MAY NOT BE USED FOR ANY OTHER PURPOSE. THE ORIGINATOR ACCEPTS NO LIABILITY FOR THE USE OF THIS DRAWING OTHER THAN THE PURPOSE FOR WHICH IT WAS INTENDED IN CONNECTION WITH THIS PROJECT AS RECORDED IN THE 'PURPOSE FOR ISSUE' AND 'FILE STATUS CODE'.

THIS DRAWING MAY NOT BE REPRODUCED IN ANY FORM WITHOUT PRIOR WRITTEN AGREEMENT.

© CROWN COPYRIGHT AND DATABASE RIGHTS 2025 ORDNANCE SURVEY LICENCE NUMBER 100019340.

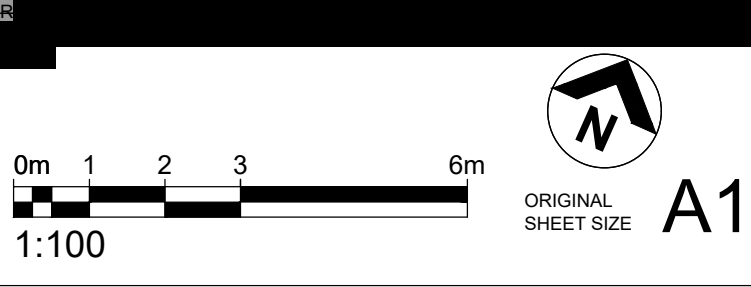

CLIENT
Alliance Norse

PROJECT
Buxton Pavilion - Replacement Boilers and Associated works

TITLE
Mechanical Services
Level 0 (Garden Level)
Strip Out & Builder's Work
Sheet 1

Hamson Barron Smith
www.hamsonbarronsmith.com
Haywards Heath
Hayworthe House, Market Place
Haywards Heath
West Sussex RH16 1DB
01444 449400
hello@hamsonbarronsmith.com

SCALES		DISCIPLINE		PROJECT NUMBER	
1:100		MECH ENG		117109	
DRAWING NUMBER				REV CODE	
HBS - 00 - 00 - DR - M - 5001				P01	
STATUS CODE		PURPOSE OF ISSUE		Drawn	Approved
S3		FOR REVIEW		DH	
				Checked	
				NW	