


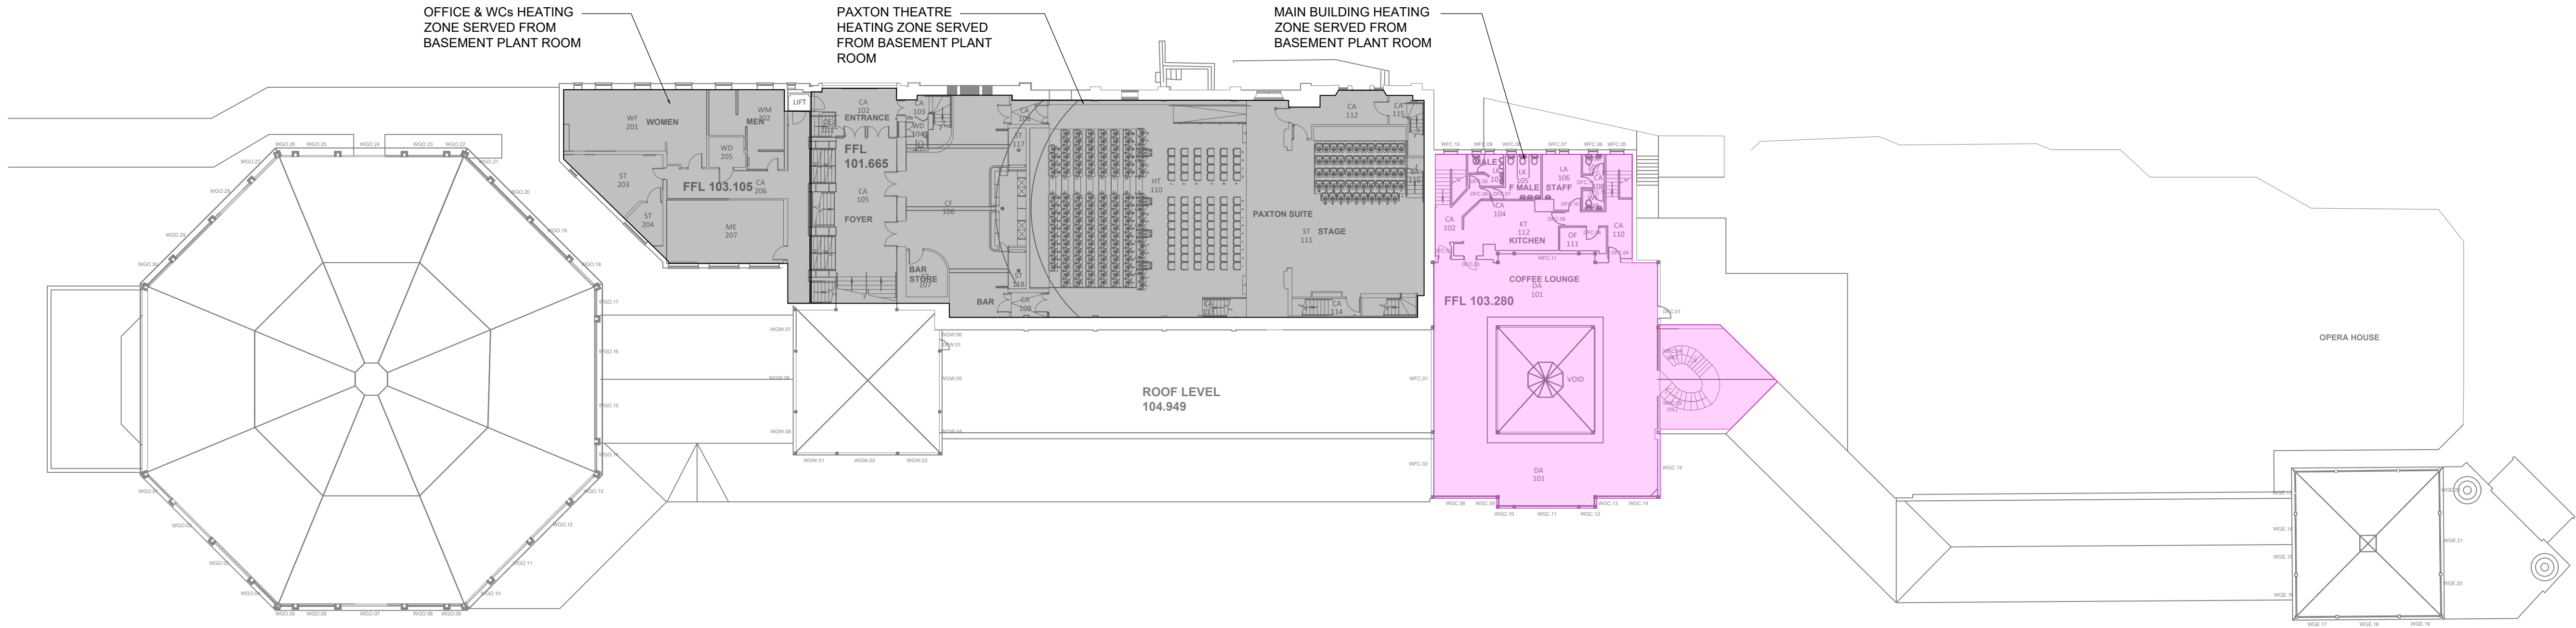

0m2.55.07.515m

ORIGINAL SHEET SIZE

A1

THIS DRAWING IS PRODUCED FOR USE IN THIS PROJECT ONLY AND MAY NOT BE USED FOR ANY OTHER PURPOSE. THE ORIGINATOR ACCEPT NO LIABILITY FOR THE USE OF THIS DRAWING OTHER THAN THE PURPOSE FOR WHICH IT WAS INTENDED IN CONNECTION WITH THIS PROJECT AS RECORDED IN THE 'PURPOSE FOR ISSUE' AND 'FILE STATUS CODE'.

THIS DRAWING MAY NOT BE REPRODUCED IN ANY FORM WITHOUT PRIOR WRITTEN AGREEMENT.

© CROWN COPYRIGHT AND DATABASE RIGHTS 2025 ORDNANCE SURVEY LICENCE NUMBER 100019340.

Notes:

LISTED BUILDING CONSENT						
P01	NW	28/02/25	NW	28/02/25		
REV	ISSUED	DATE	CHECKED	DATE	APPROVED	DATE
Hamson Barron Smith				www.hamsonbarronsmith.com		
				Haywards Heath		
				Hayworthe House, Market Place		
				Haywards Heath		
				West Sussex RH16 1DB		
				01444 449400		
				hello@hamsonbarronsmith.com		
CLIENT						
Alliance Norse						
PROJECT						
Buxton Pavilion - Replacement Boilers and Associated works						
TITLE						
Mechanical Services						
Level 1 (Street Level)						
Heating Zones						
SCALES		DISCIPLINE		PROJECT NUMBER		
1:250		MECH ENG		117109		
DRAWING NUMBER				REV CODE		
HBS - 00 - 01 -DR- M -5610				P01		
STATUS CODE	PURPOSE OF ISSUE			Drawn	Approved	
S3	FOR REVIEW			DH		
				Checked		
				NW		