



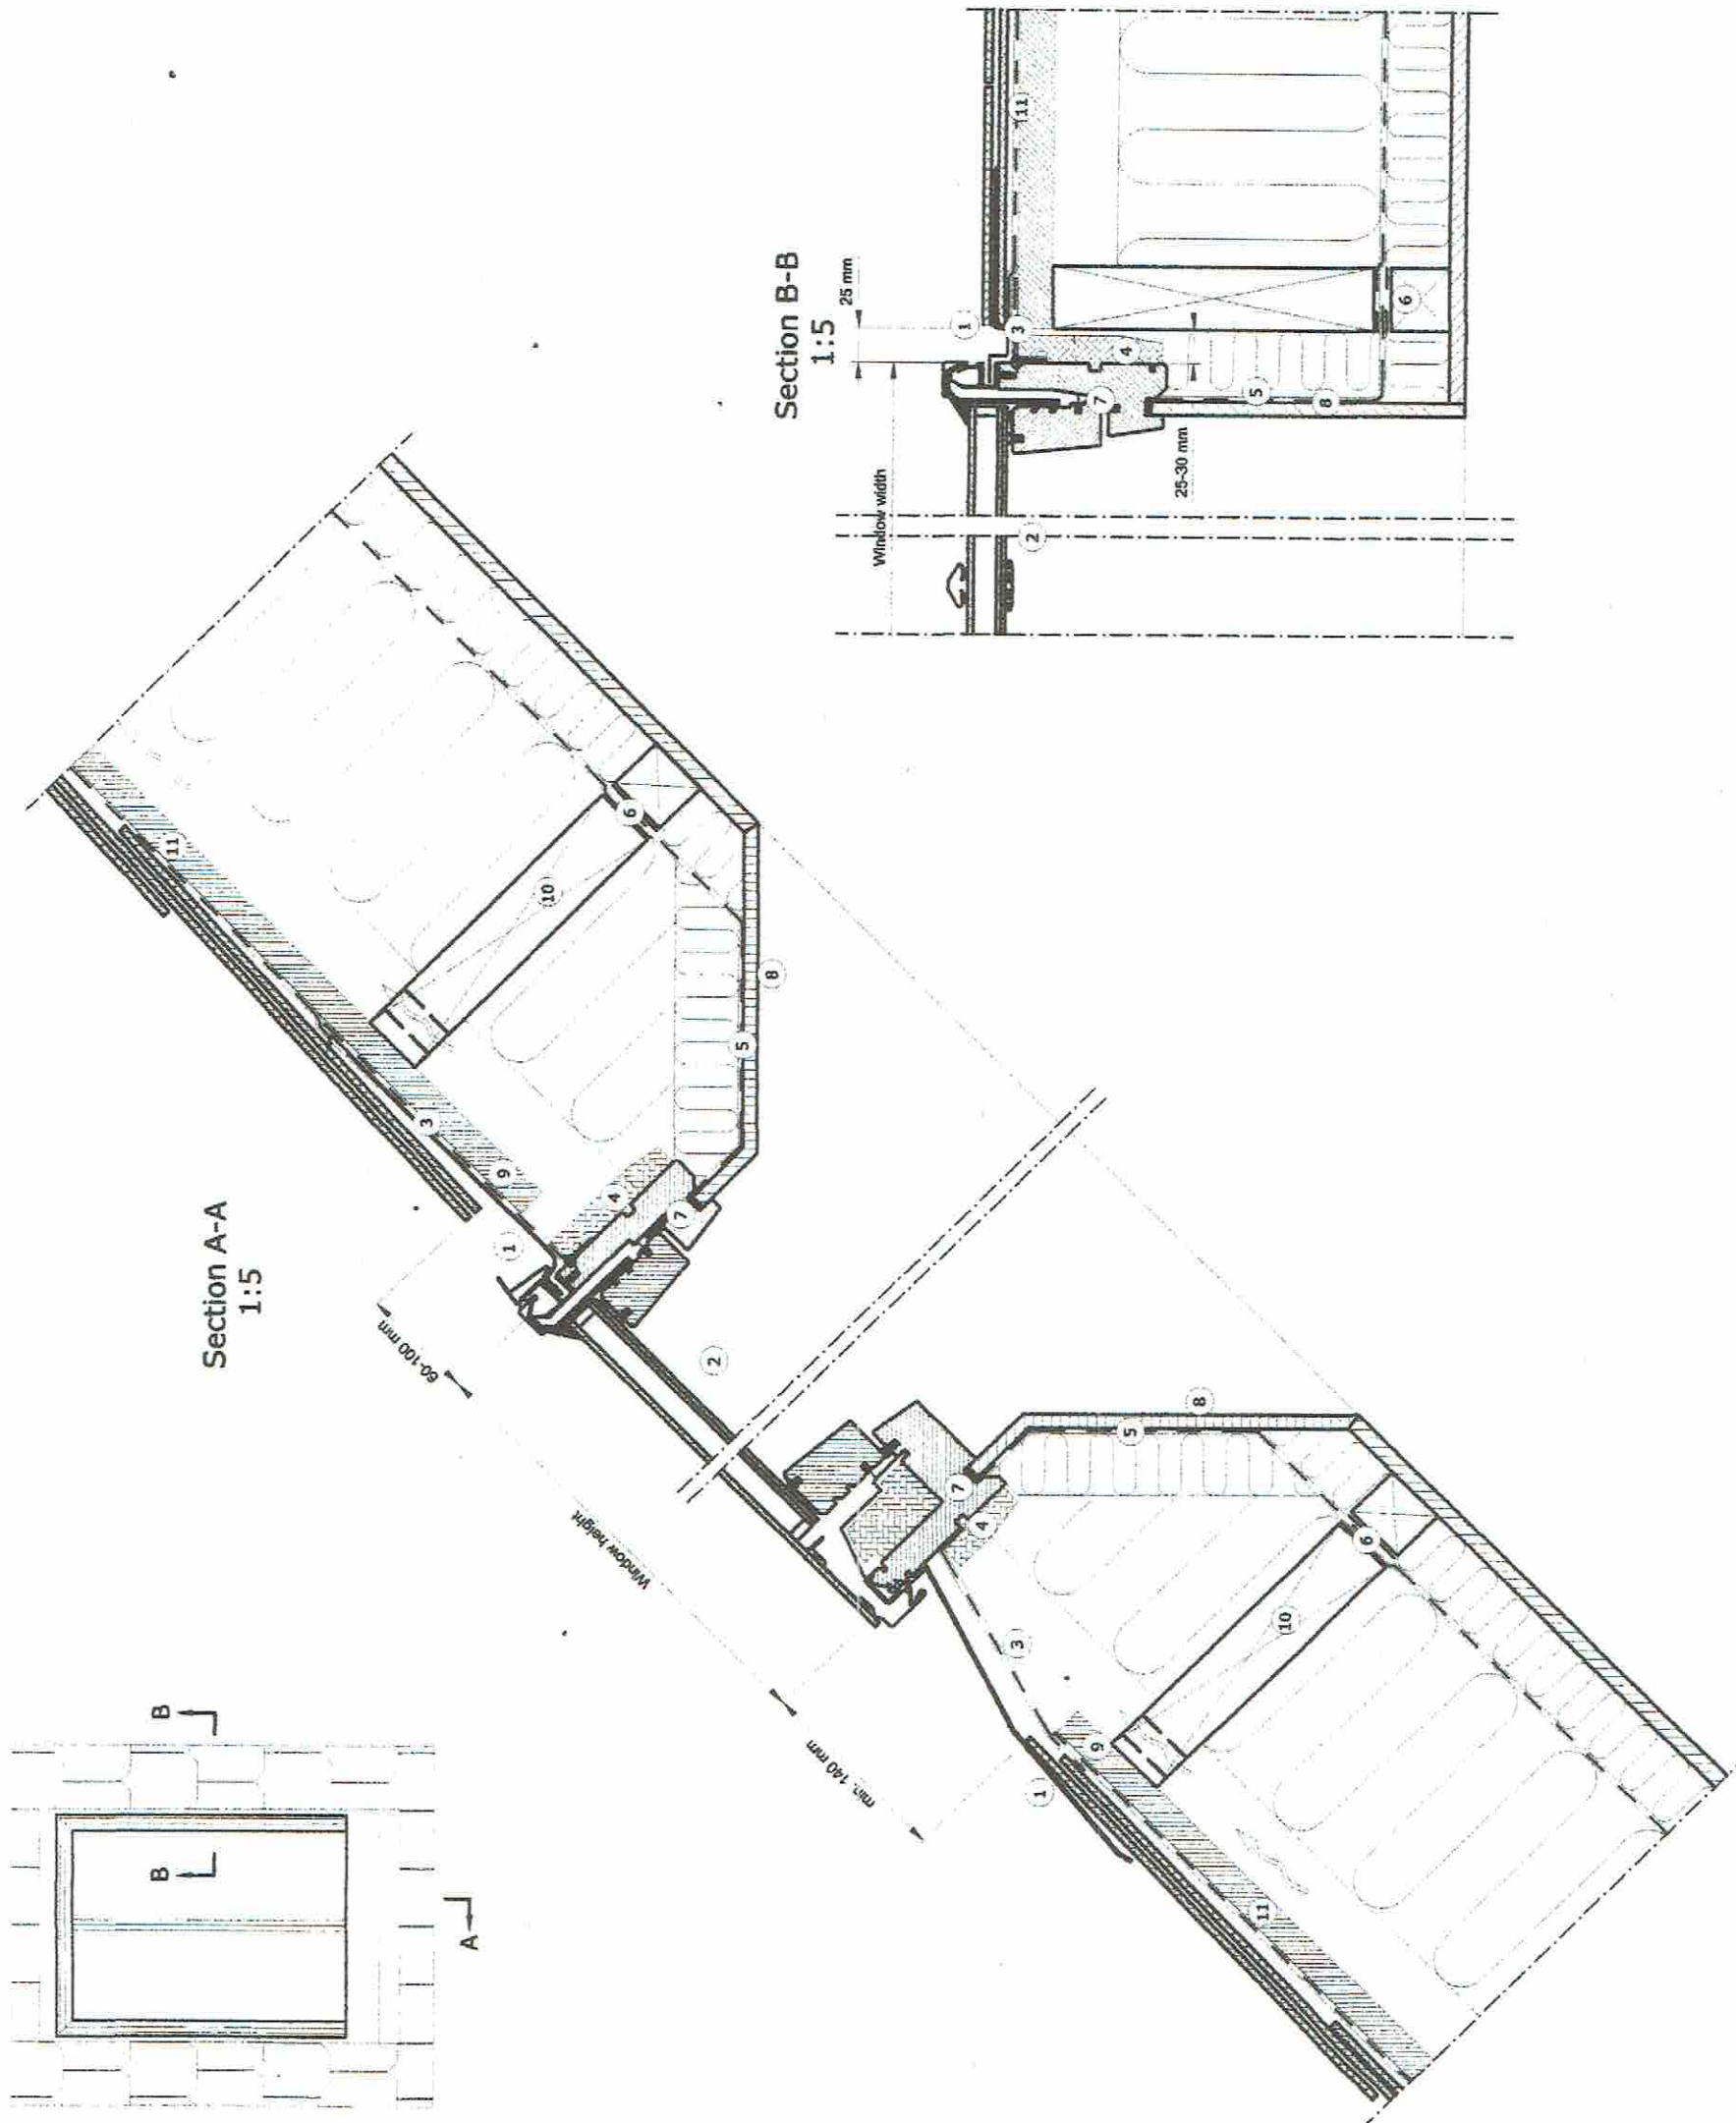

- 1 VELUX flashing (EDU 20°-65°)
- 2 VELUX window (GCL 20°-65°)
- 3 VELUX underfelt collar (BFX)
- 4 VELUX insulation frame (Pre-installed on GCL)
- 5 VELUX vapour barrier (BBX)
- 6 VELUX vapour barrier tape (BBX)
- 7 Gasket on BBX in window rebate
- 8 Lining (non - VELUX)
- 9 Sarking board (Non VELUX)
- 10 Trimmer where necessary (Non VELUX)
- 11 Felt/breather membrane (Non VELUX)

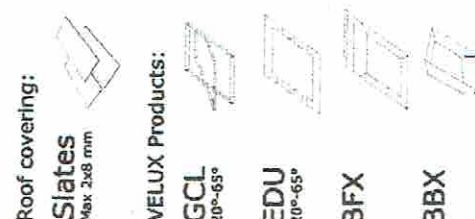

VELUX window sizes:

Size	Width (mm)	Height (mm)
CC--	550	-K04 978
FC--	660	-K06 1178
MC--	780	-K08 1398
PC--	942	-K10 1600
SC--	1140	

© VELUX GROUP ® VELUX, VELUX logo are registered trademarks

VELUX

File name: GCL + EDU DRAFT2

Drawing no.:---

SCo: ---

Create date: 16.12.22

Rev. date:

Format: A3

Scale: 1:5