


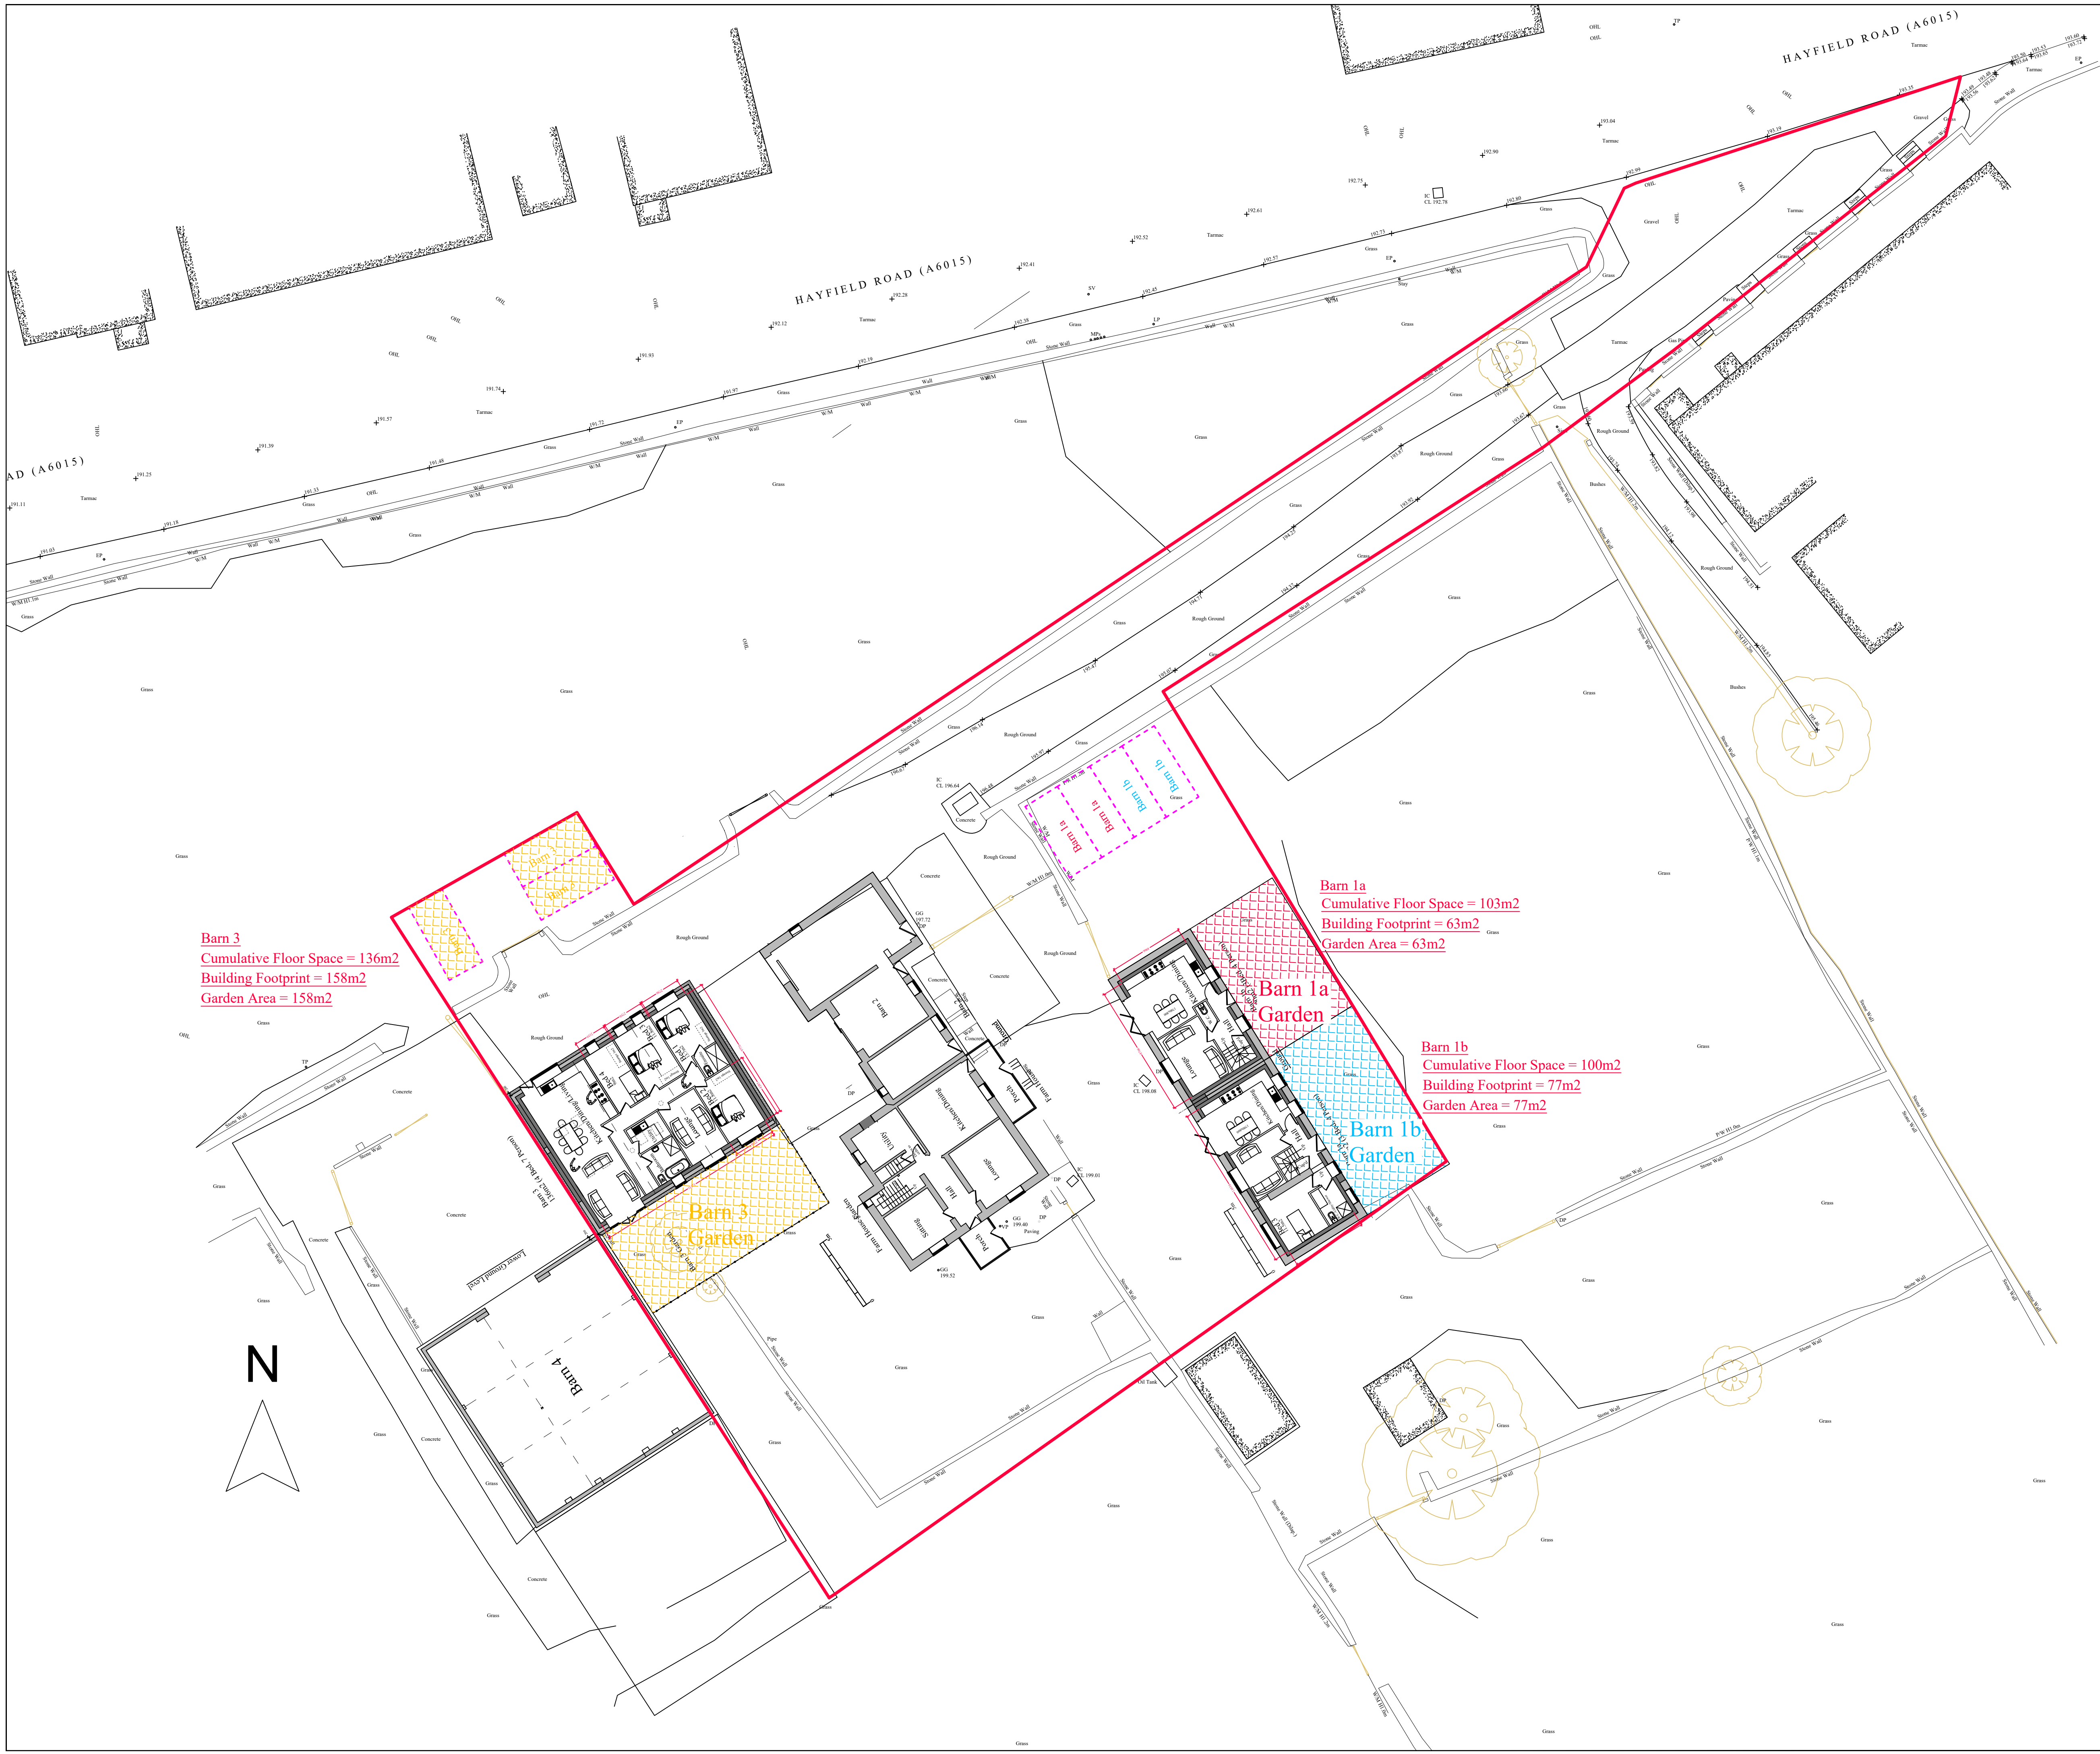

Barn 3
Cumulative Floor Space = 136m²
Building Footprint = 158m²
Garden Area = 158m²

Barn 1a
Cumulative Floor Space = 103m²
Building Footprint = 63m²
Garden Area = 63m²

Barn 1b
Cumulative Floor Space = 100m²
Building Footprint = 77m²
Garden Area = 77m²

Planning

This drawing is the Copyright of SJ Design Limited.
All dimensions must be checked on site.
All services and infrastructure shown are to be installed in accordance with prevailing British Standards, Codes of Practice, Building Regulations, constraints and third party considerations and all in the complete satisfaction of SJ Design Limited.

SJ

DESIGN LTD

Building Design & Surveying Consultants

The Old Co-Op Building, Church Street,
Hayfield, High Peak SK22 1JE
Tel: 01463 742973 Fax: 01463 751247
Mobile: 07984 087 087 Email: info@sjdesign.net
www.sjdesign.net

Client:
Jan Butler

Job Title:
Ravens Leach Farm
New Mills Road
Birch Vale
High Peak
SK22 1PP

Drawing Title:
Block Plan
as Proposed

Scale: 1:200 at A1 or as marked

Drawn: March 2024

Drawn: [Signature]

Drawing No:
701

Rev:
[Blank]