


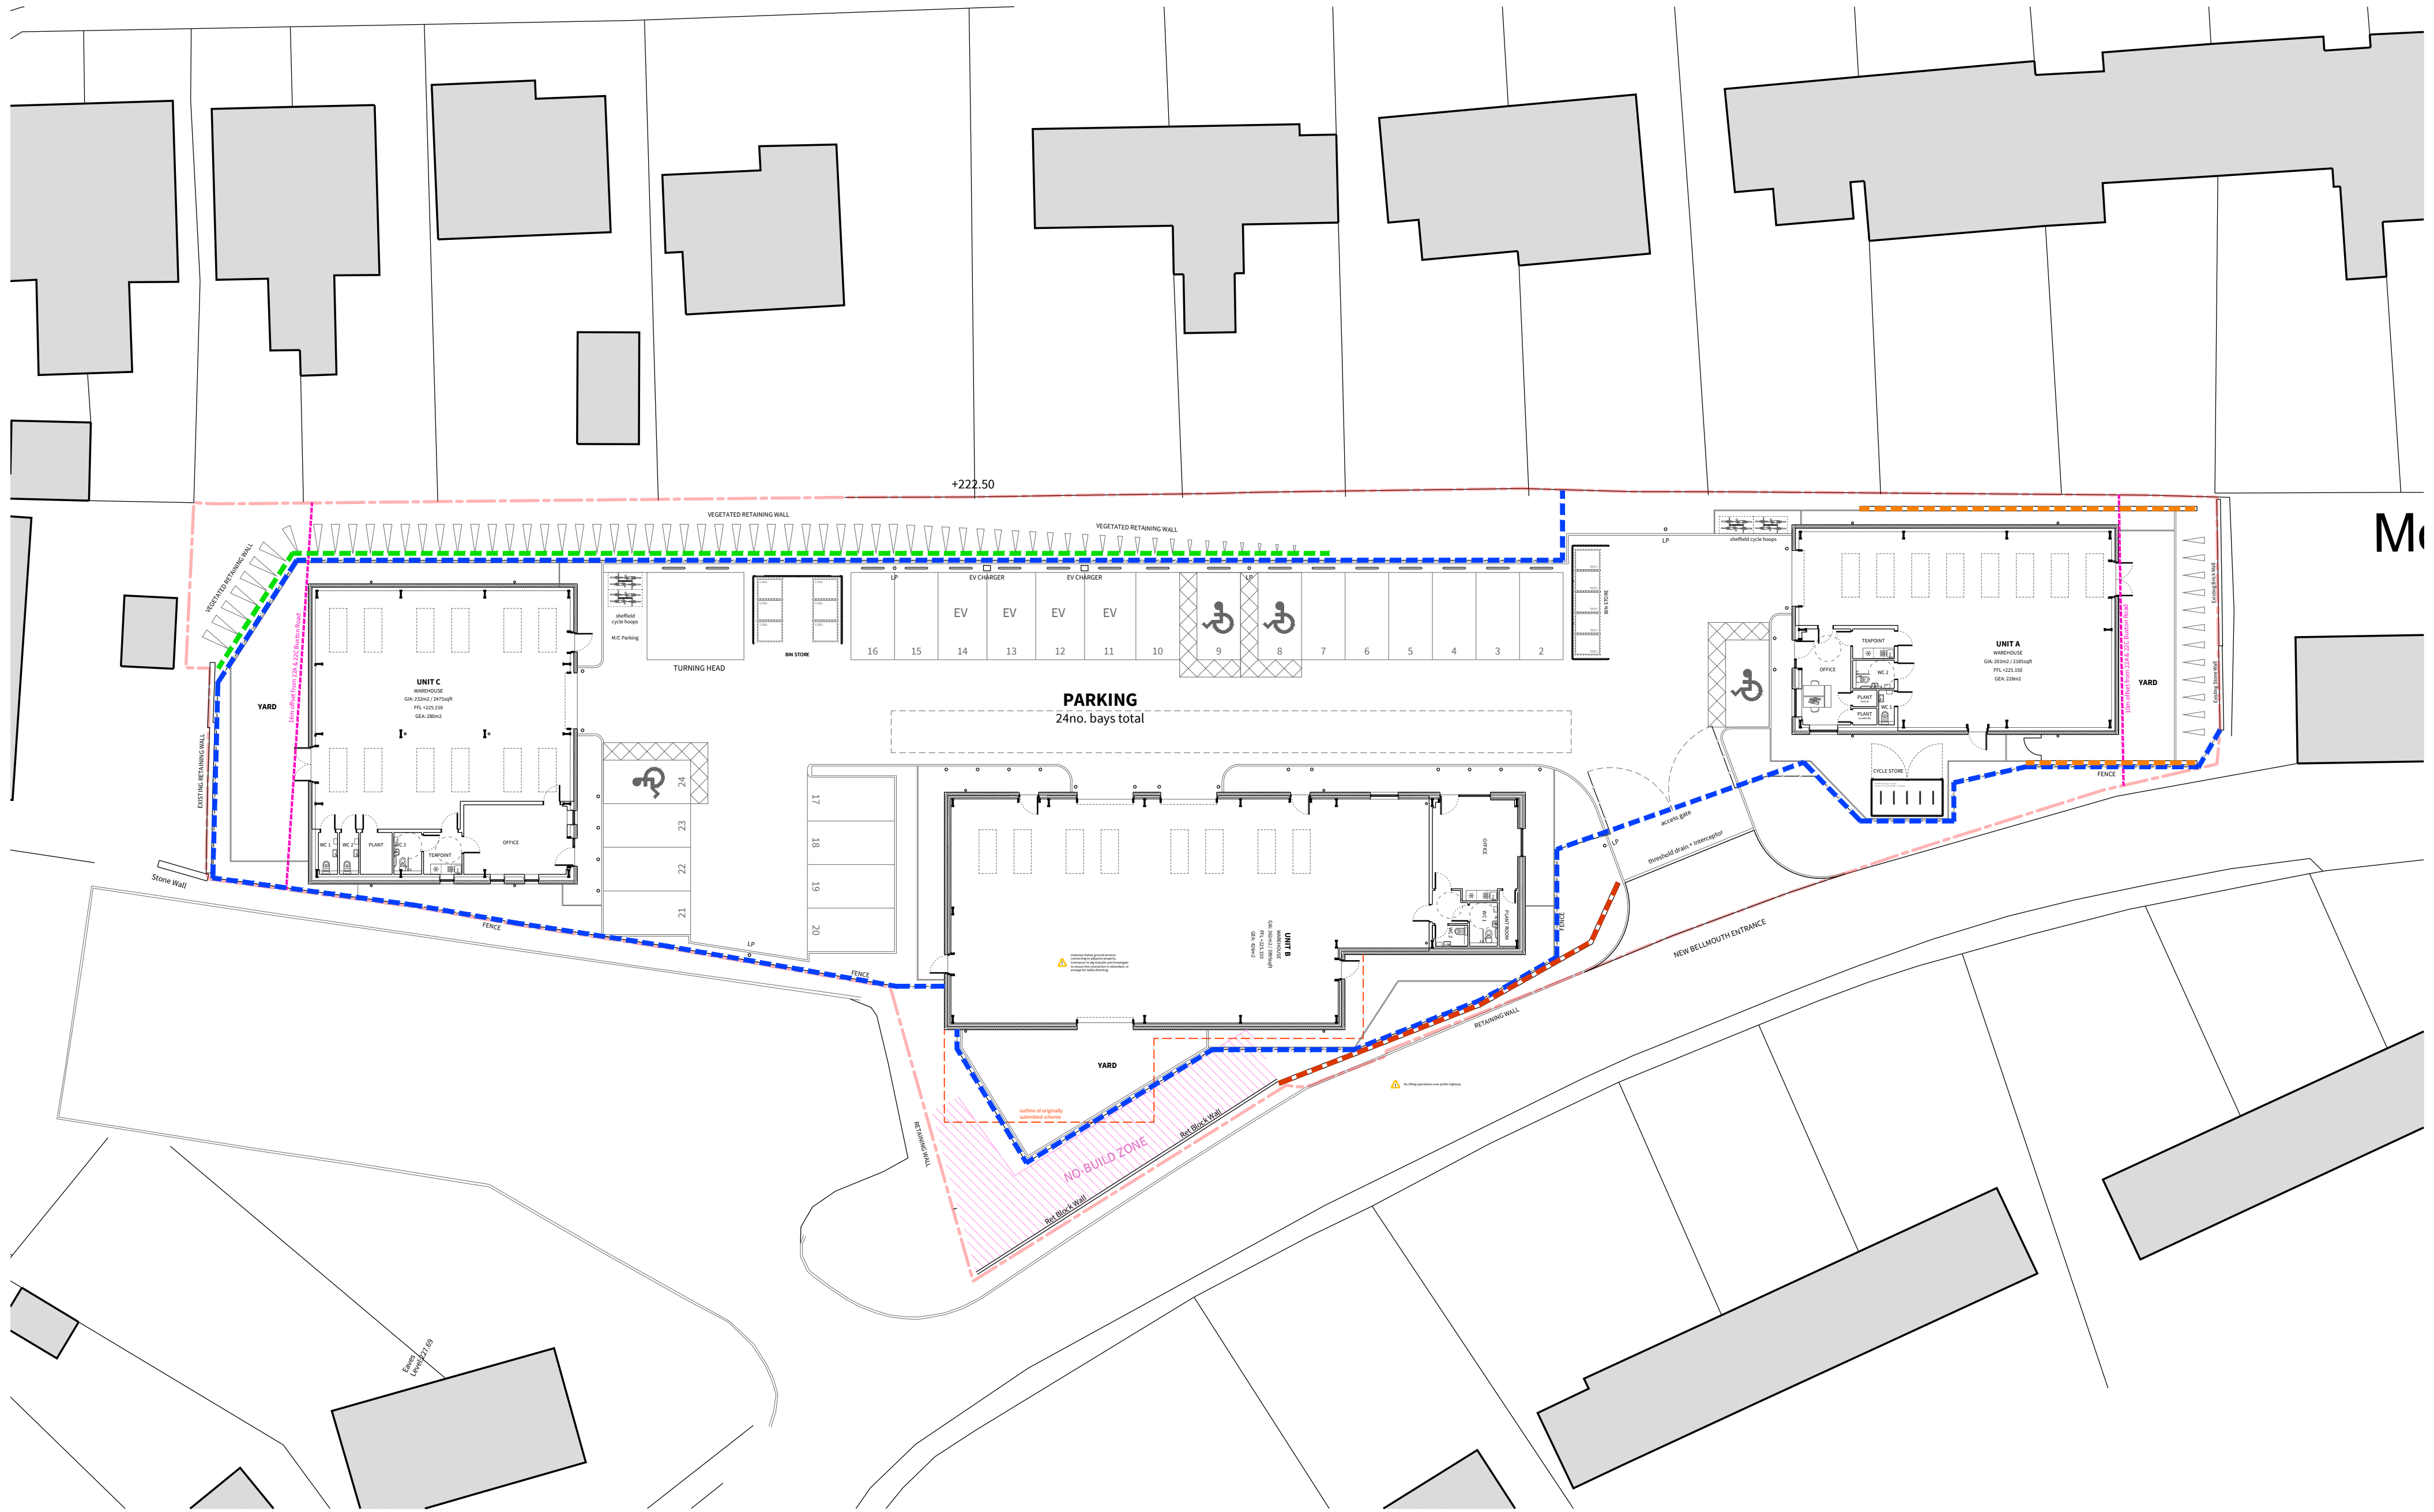

- Proposed Retaining Wall - Type 1
Reinforced concrete structure, faced with natural stonework
to match stone used on plinth to proposed buildings.
- Proposed Retaining Wall - Type 2
Reinforced concrete structure
(exposed structure).
- Proposed Retaining Wall - Type 3
Rootlok vegetated wall system (line
indicates top of wall).
- 2.1m high timber fence,
hit and miss panel design.

1:250
5 M 25 M