




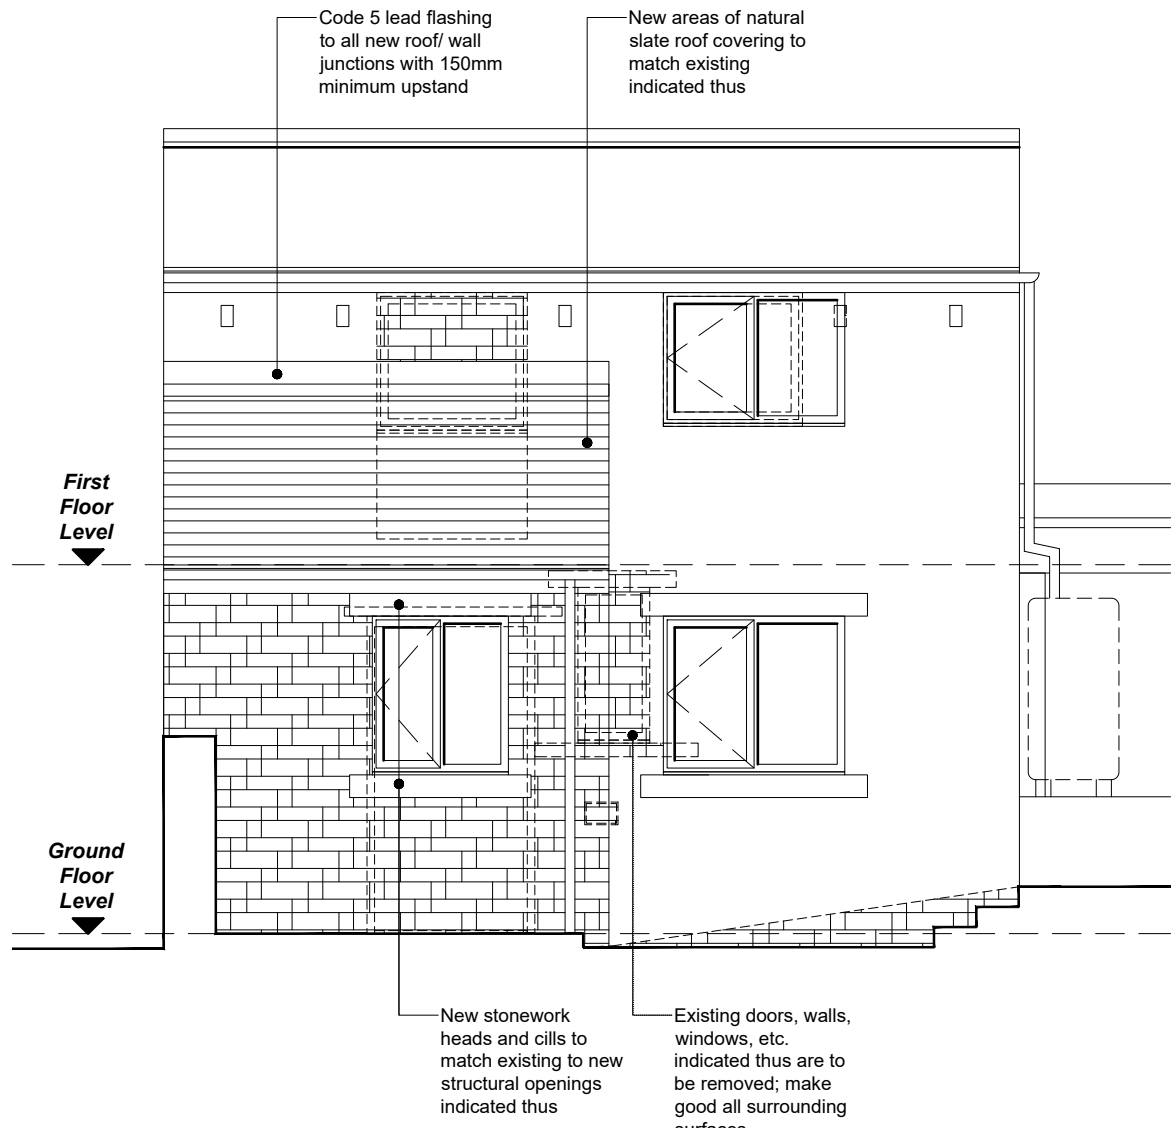


PROPOSED FRONT (SOUTH WESTERN) ELEVATION

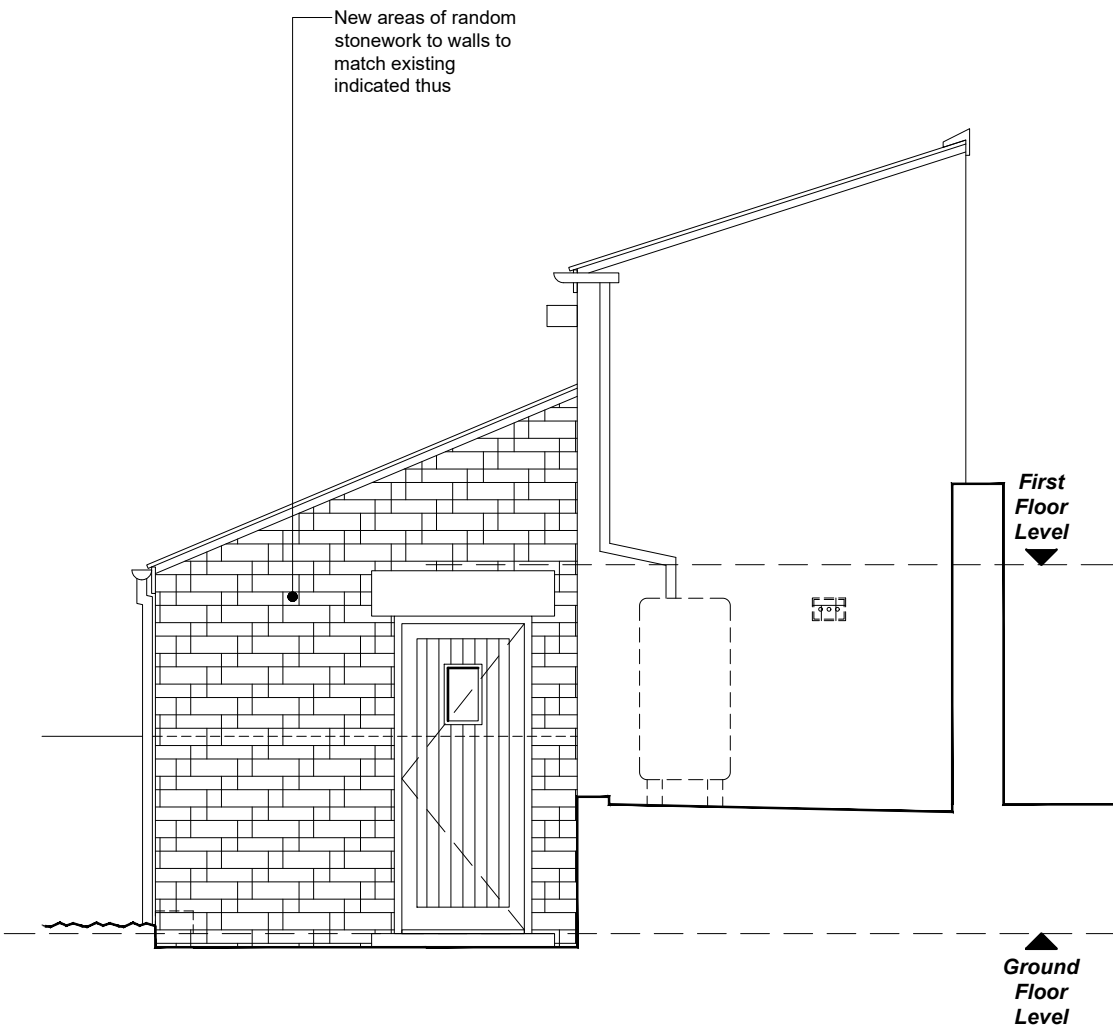


PROPOSED SIDE (SOUTH EASTERN) ELEVATION

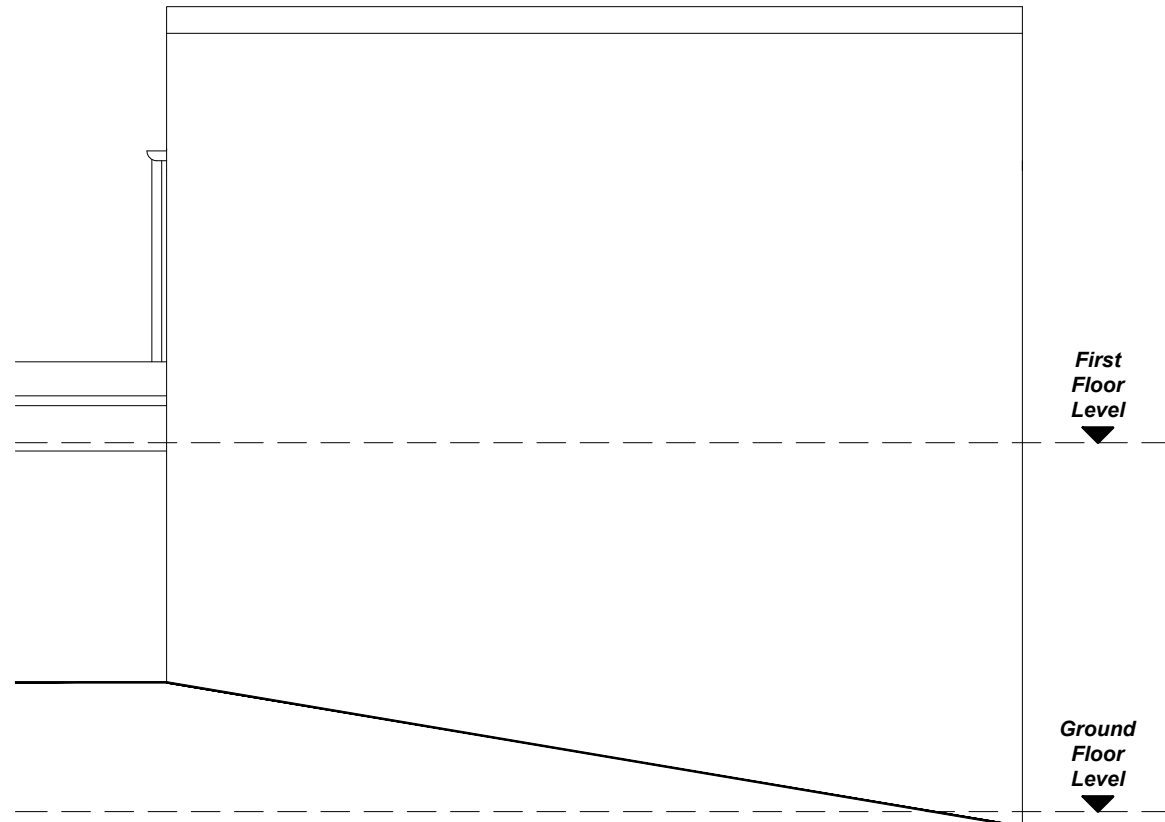

PROPOSED REAR (NORTH EASTERN) ELEVATION

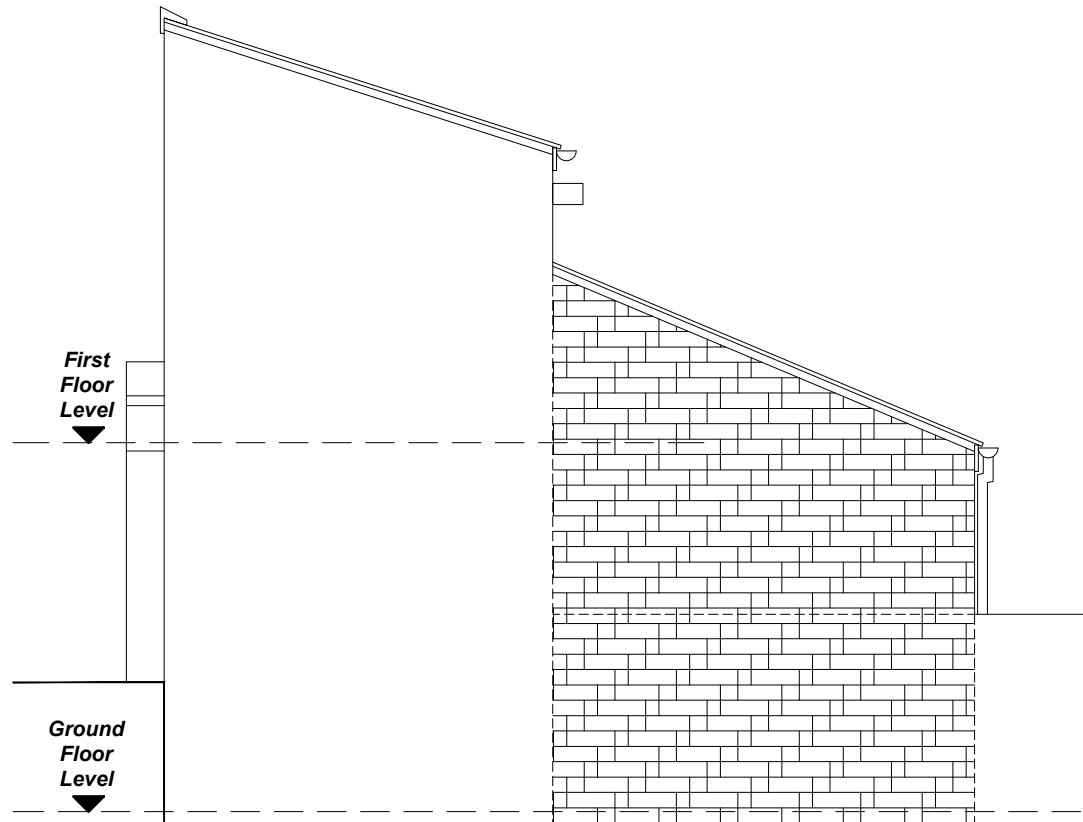

PROPOSED SIDE (NORTH WESTERN) ELEVATION

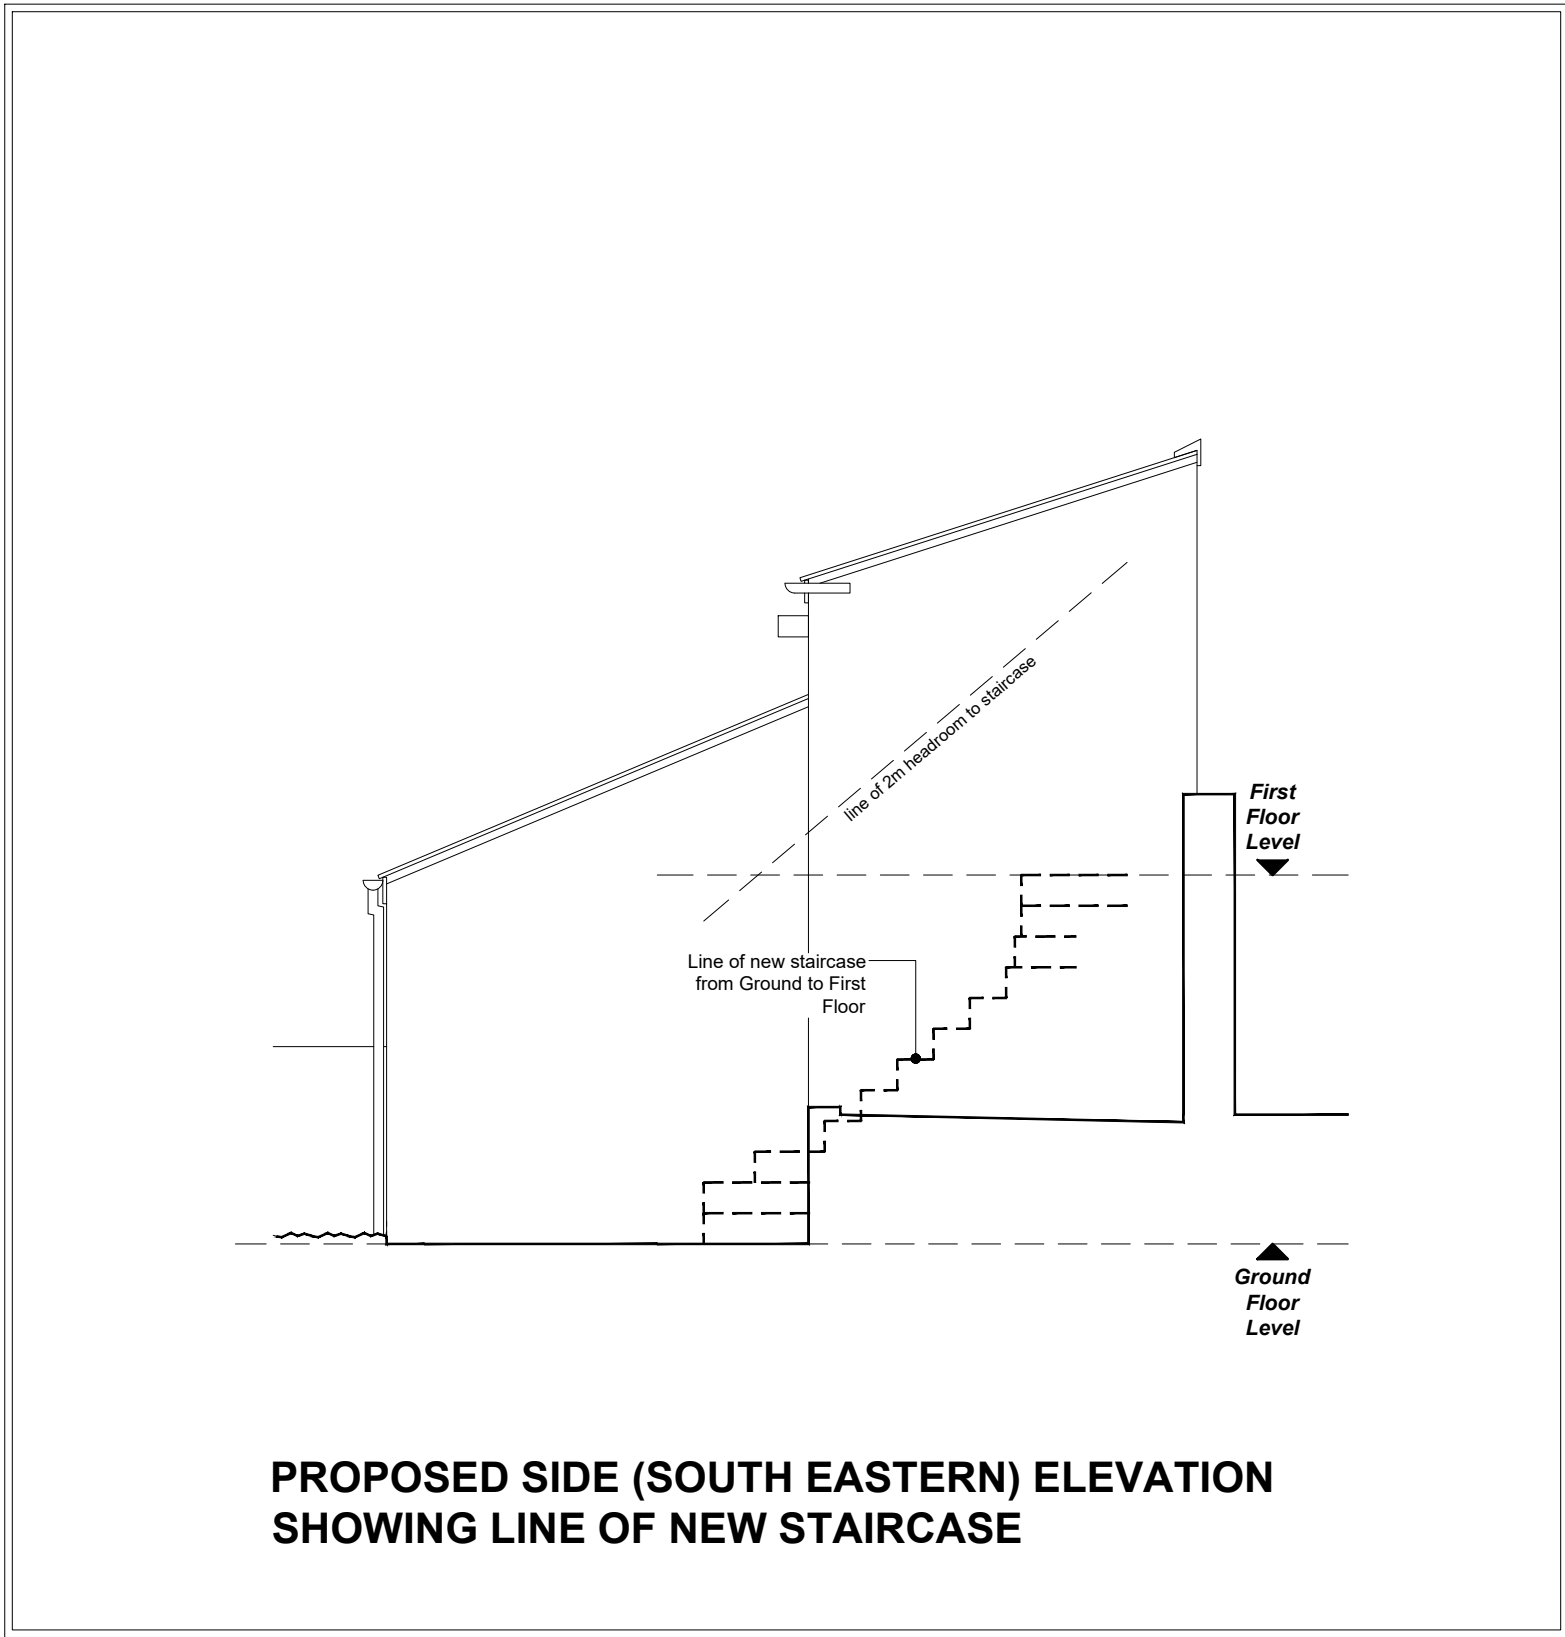

PROPOSED SIDE (SOUTH EASTERN) ELEVATION
SHOWING LINE OF NEW STAIRCASE

NOTES
All dimensions are to be checked on site and any discrepancies referred to the designer prior to proceeding. All levels are to be confirmed on site prior to proceeding with the work. All discrepancies between information shown on the drawing and the information shown on the specification are to be referred to the designer prior to proceeding with the works. All component sizes and references to be checked prior to the ordering of materials. Positions of existing drain runs and associated installations to be confirmed prior to proceeding and drains checked as necessary. All relevant boundary positions to be checked prior to proceeding. Any on site design changes must be reported to the designer and agreed with the relevant authority prior to proceeding. Levels shown are related to an arbitrary datum and therefore not related to ordnance datum.

Revision	Date	Details
A	08.11.24	Amended following client review

GRUNDY ARCHITECTURAL SERVICES LIMITED 30 PARK ROAD, HADFIELD, GLOSSOP, DERBYSHIRE, SK13 2AH TEL: 0773 541 5862 EMAIL: RICHARD@GRUNDYARCHITECTURE.CO.UK	
Project:	Proposed Extension to Outbuilding at: 20 Fitzalan Street Glossop Derbyshire SK13 7DL
Client:	Mr. J. Craggs
Drawing Title:	PROPOSED ELEVATIONS
Drawn by:	R.G.
Drawing No.:	2446.12
Revision:	A
Date:	28th October 2024
Scale:	1:50 @ A1

