PROPOSED PLANS 1:20

GROUND FLOOR PLAN

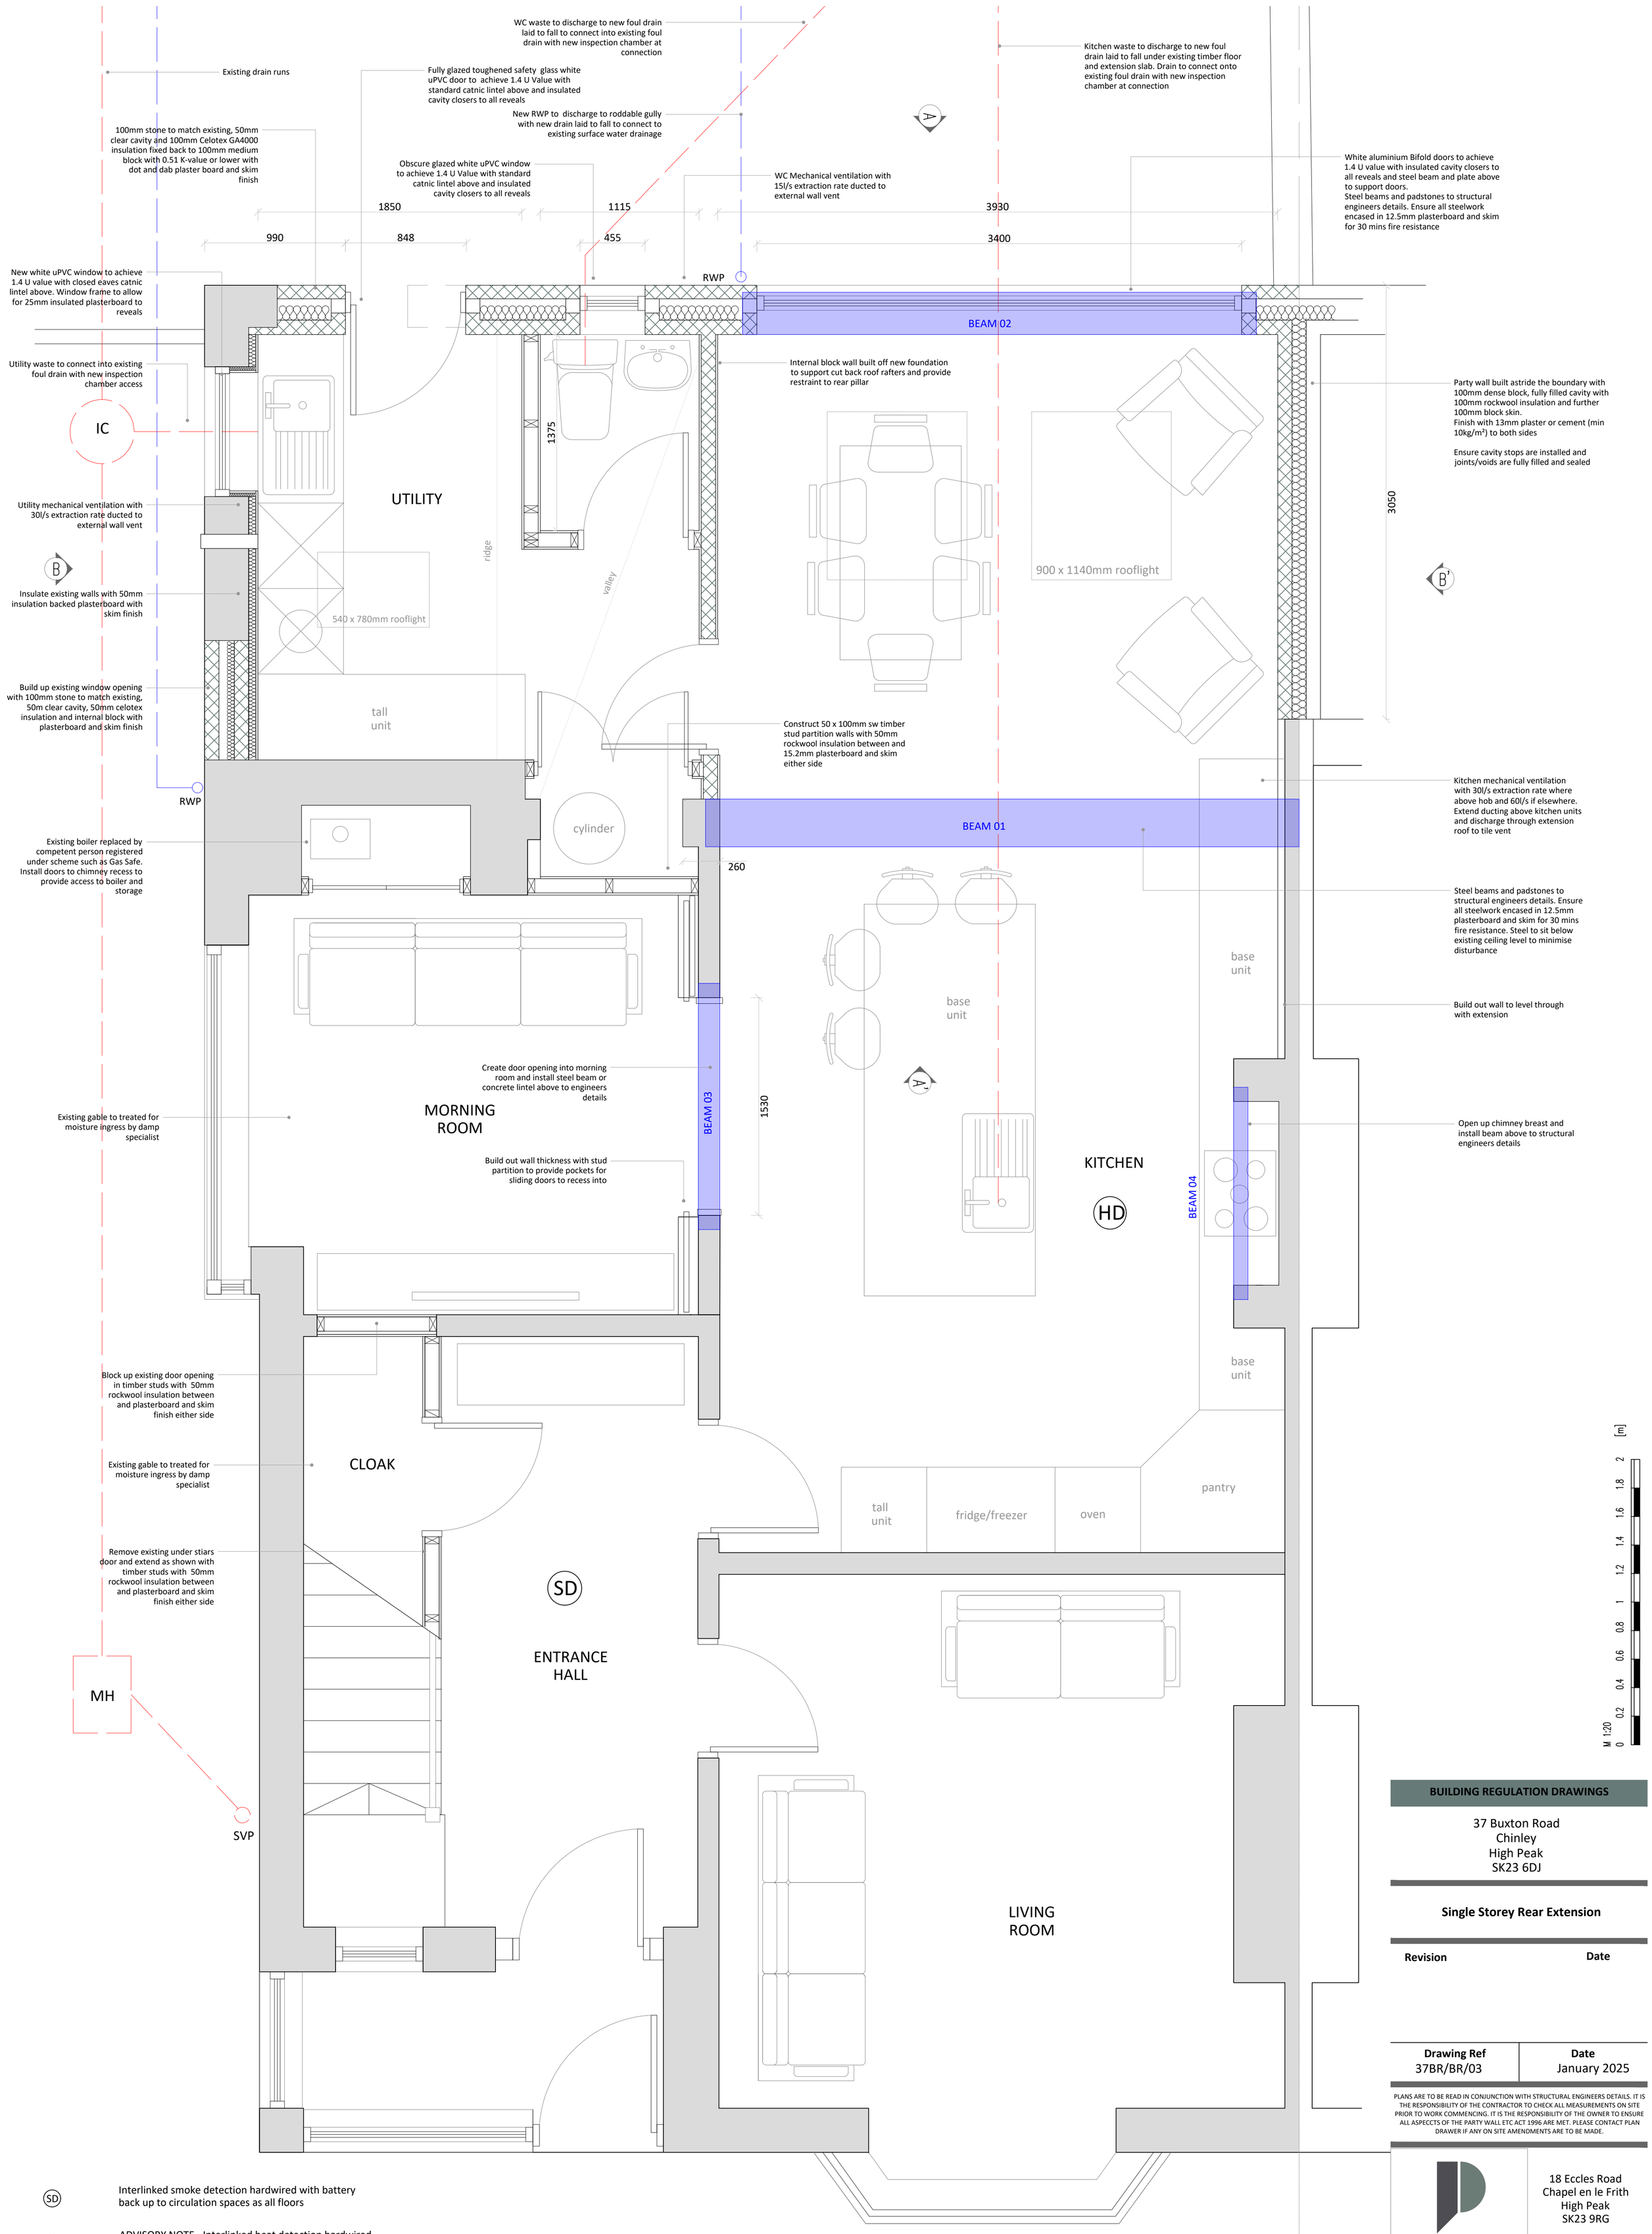

SD — Interlinked smoke detection hardwired with battery back up to circulation spaces as all floors

HD — ADVISORY NOTE - Interlinked heat detection hardwired with battery back up to kitchen

BUILDING REGULATION DRAWINGS

37 Buxton Road
Chinley
High Peak
SK23 6DJ

Single Storey Rear Extension

Revision	Date

Drawing Ref	Date
37BR/BR/03	January 2025

PLANS ARE TO BE READ IN CONJUNCTION WITH STRUCTURAL ENGINEERS DETAILS. IT IS THE RESPONSIBILITY OF THE CONTRACTOR TO CHECK ALL MEASUREMENTS ON SITE PRIOR TO WORK COMMENCING. IT IS THE RESPONSIBILITY OF THE OWNER TO ENSURE ALL ASPECCTS OF THE PARTY WALL ETC ACT 1996 ARE MET. PLEASE CONTACT PLAN DRAWER IF ANY ON SITE AMENDMENTS ARE TO BE MADE.

PLANS + DESIGN
Architectural Drawing

18 Eccles Road
Chapel en le Frith
High Peak
SK23 9RG

07912 845 210

info@plansanddesign.co.uk