





## Boundary Type A Stone Option:

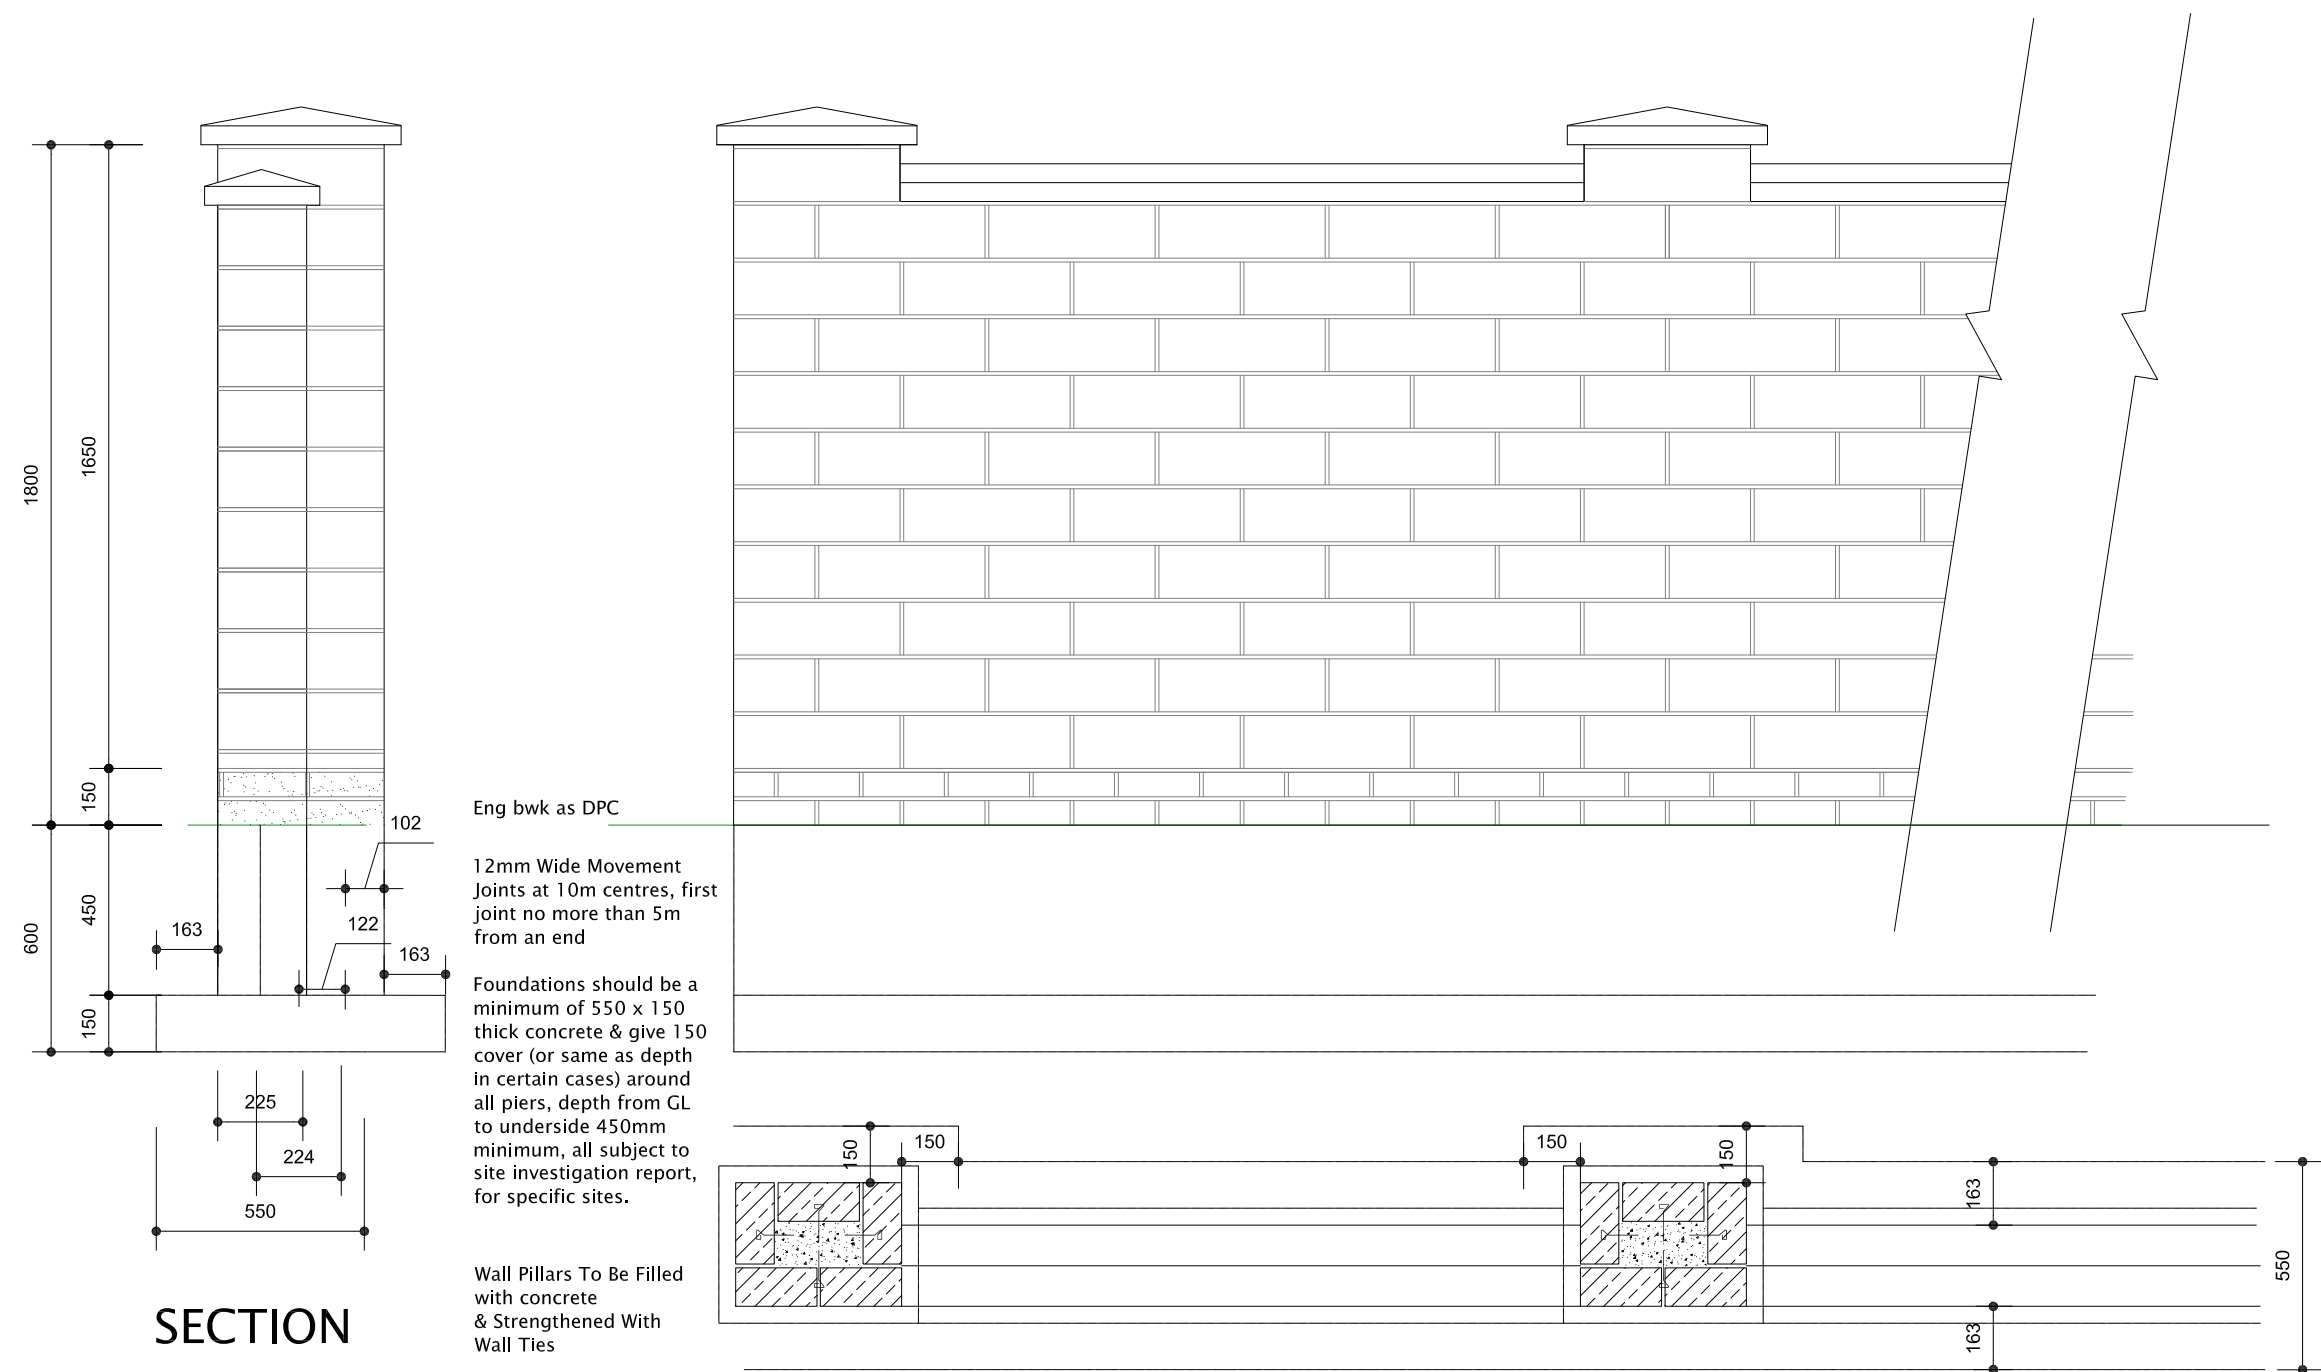

## Boundary Type B:

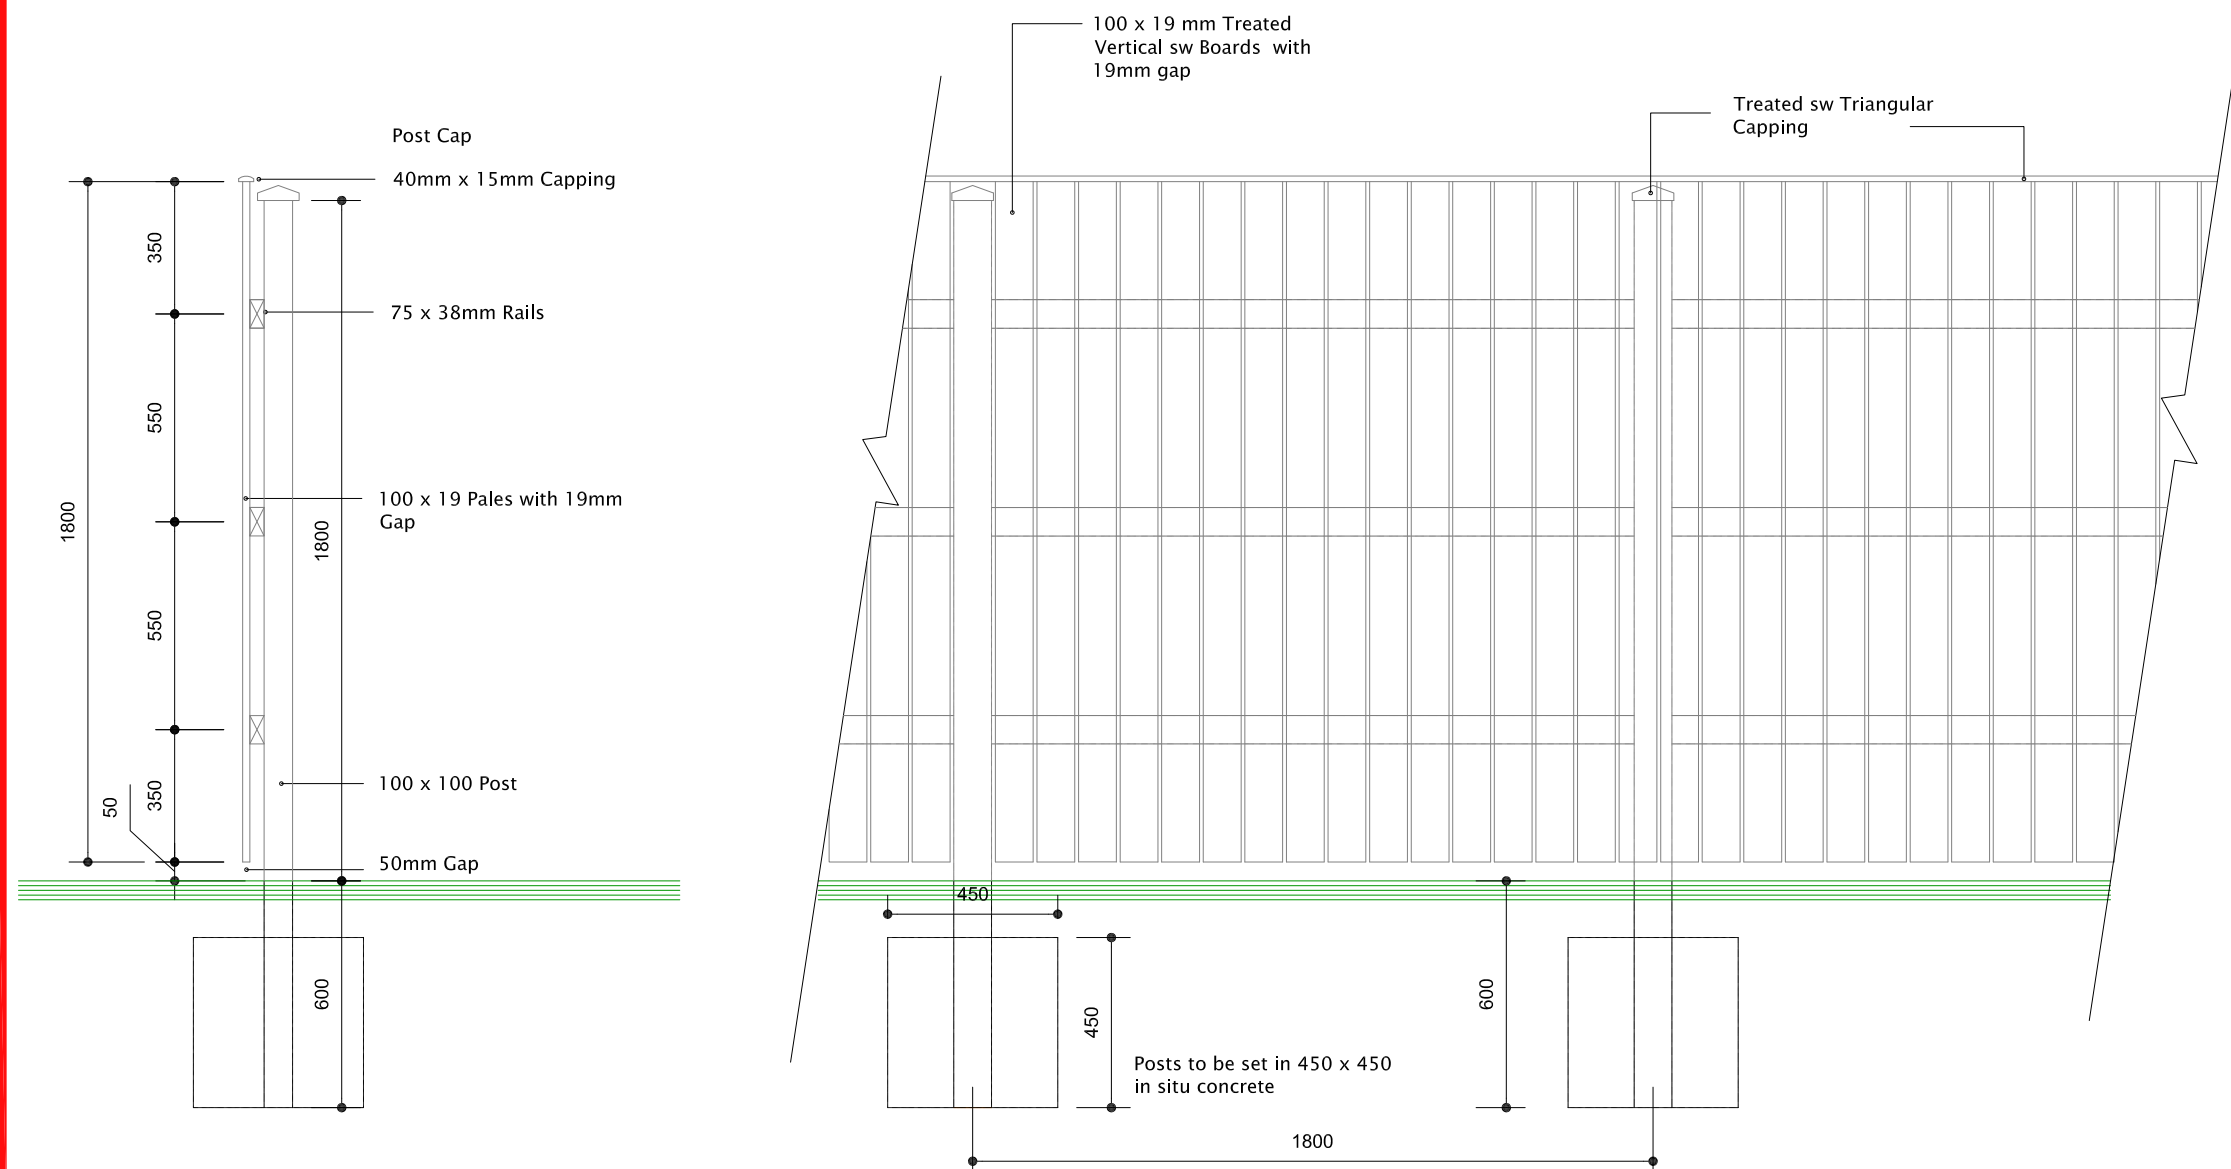

## Boundary Type D:

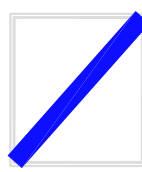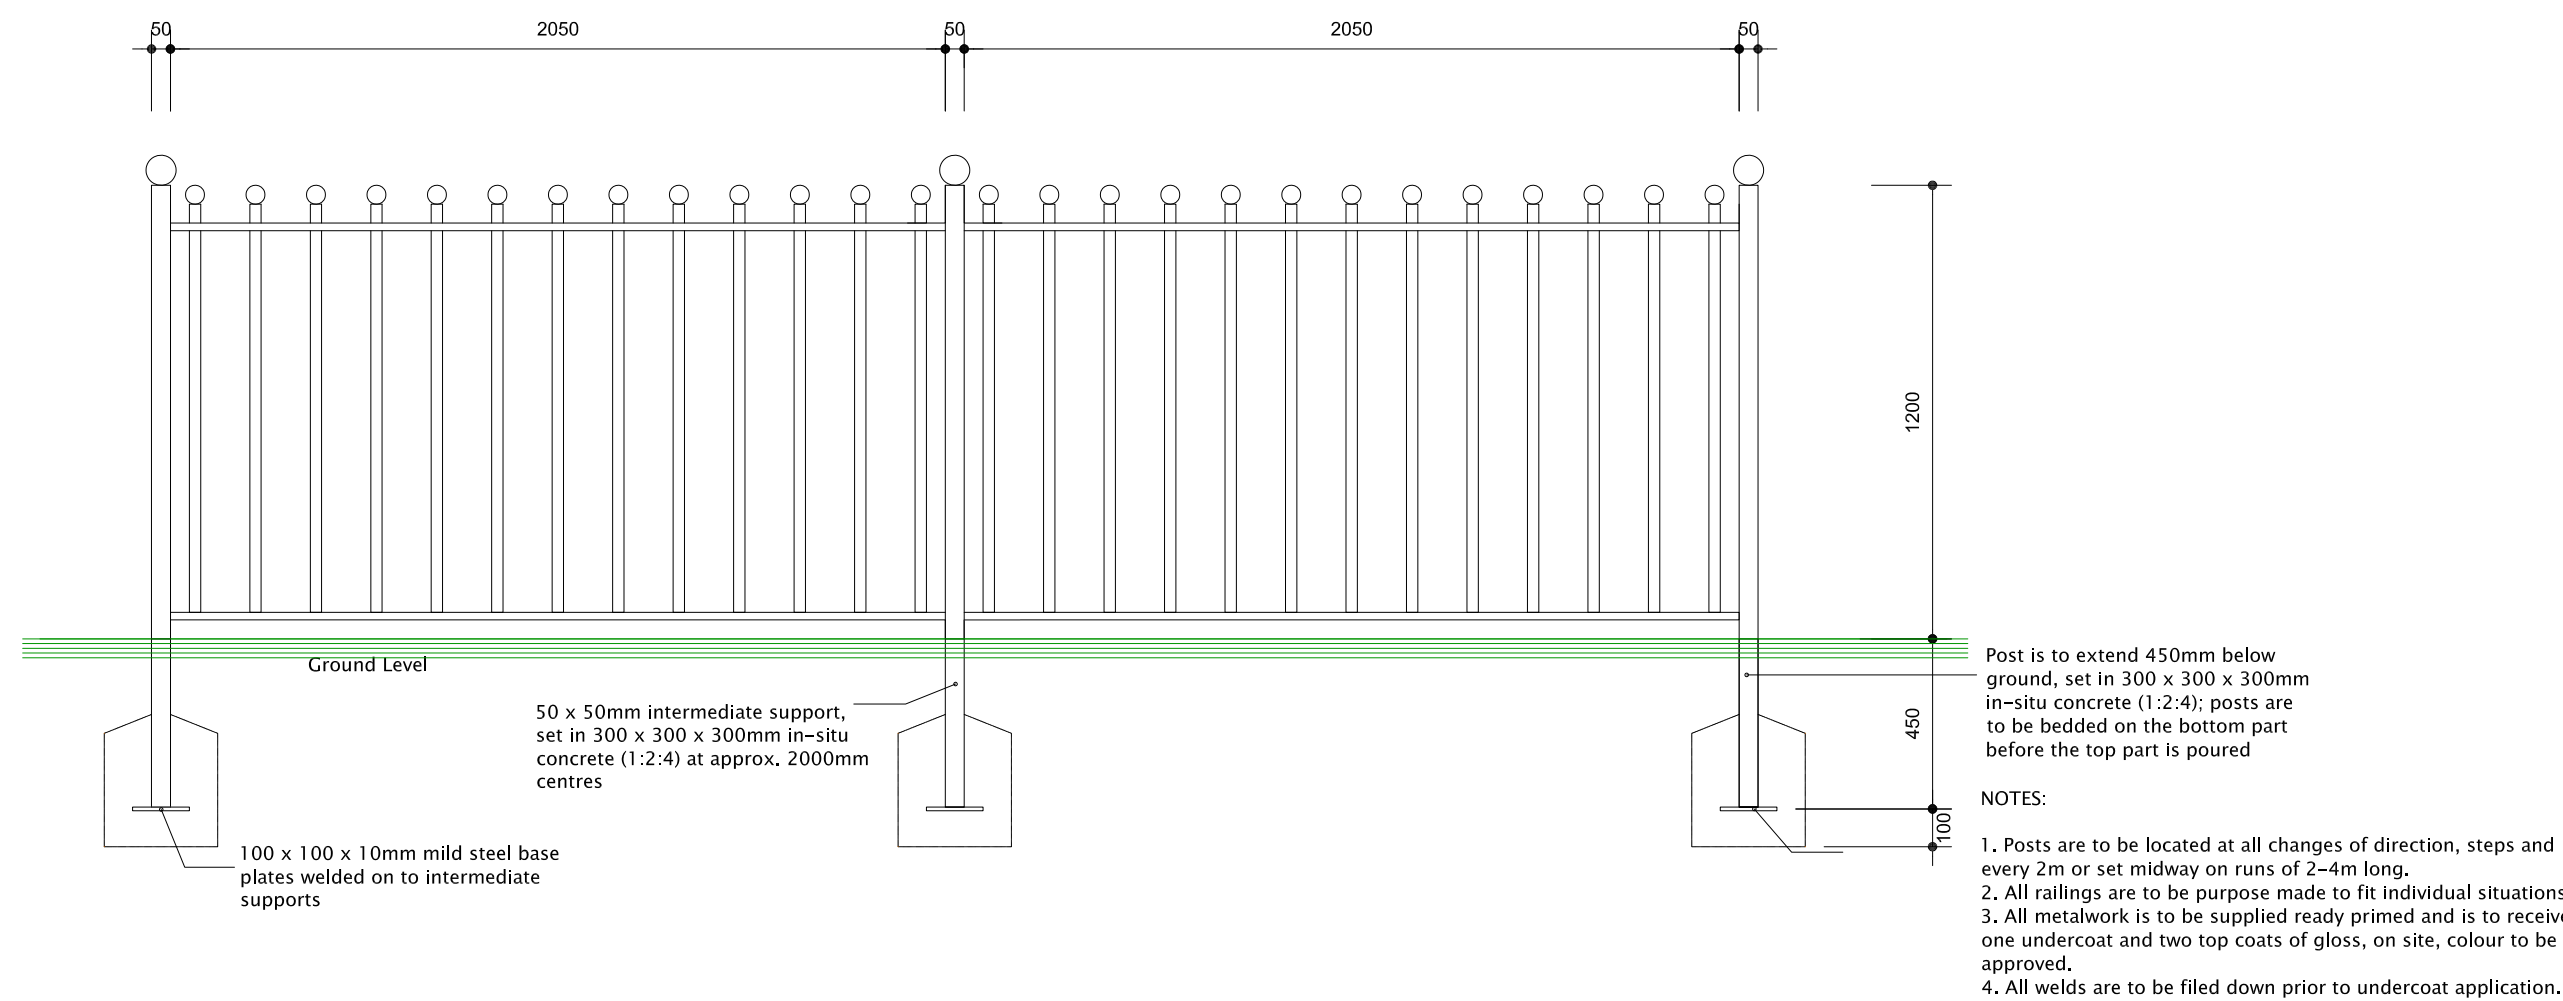


### Boundary Treatment A

1800mm high screen wall with piers.  
Material to be facing brick to match the adjacent dwelling.



### Boundary Treatment B

1800mm high close boarded timber fence.

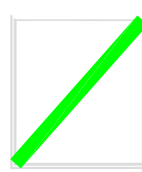

### Boundary Treatment D

1200mm high ball top railings.



**BARRATT  
HOMES  
MANCHESTER**

Barratt Homes Manchester  
(A division of BDW Trading Ltd)  
4 Brindley Road  
City Park  
Manchester  
M16 9HQ  
Tel: 0161 872 0161  
Fax: 0161 855 2828

Job  
HOGSHAW FARM, BUXTON

Title  
BOUNDARY TREATMENT DETAILS

|           |                    |                              |          |
|-----------|--------------------|------------------------------|----------|
| Design By | Date<br>Jan 2023   | Drawing Number<br>499-BTD-01 | Rev<br>1 |
| Drawn By  | Scale @ A1<br>1:20 |                              |          |