



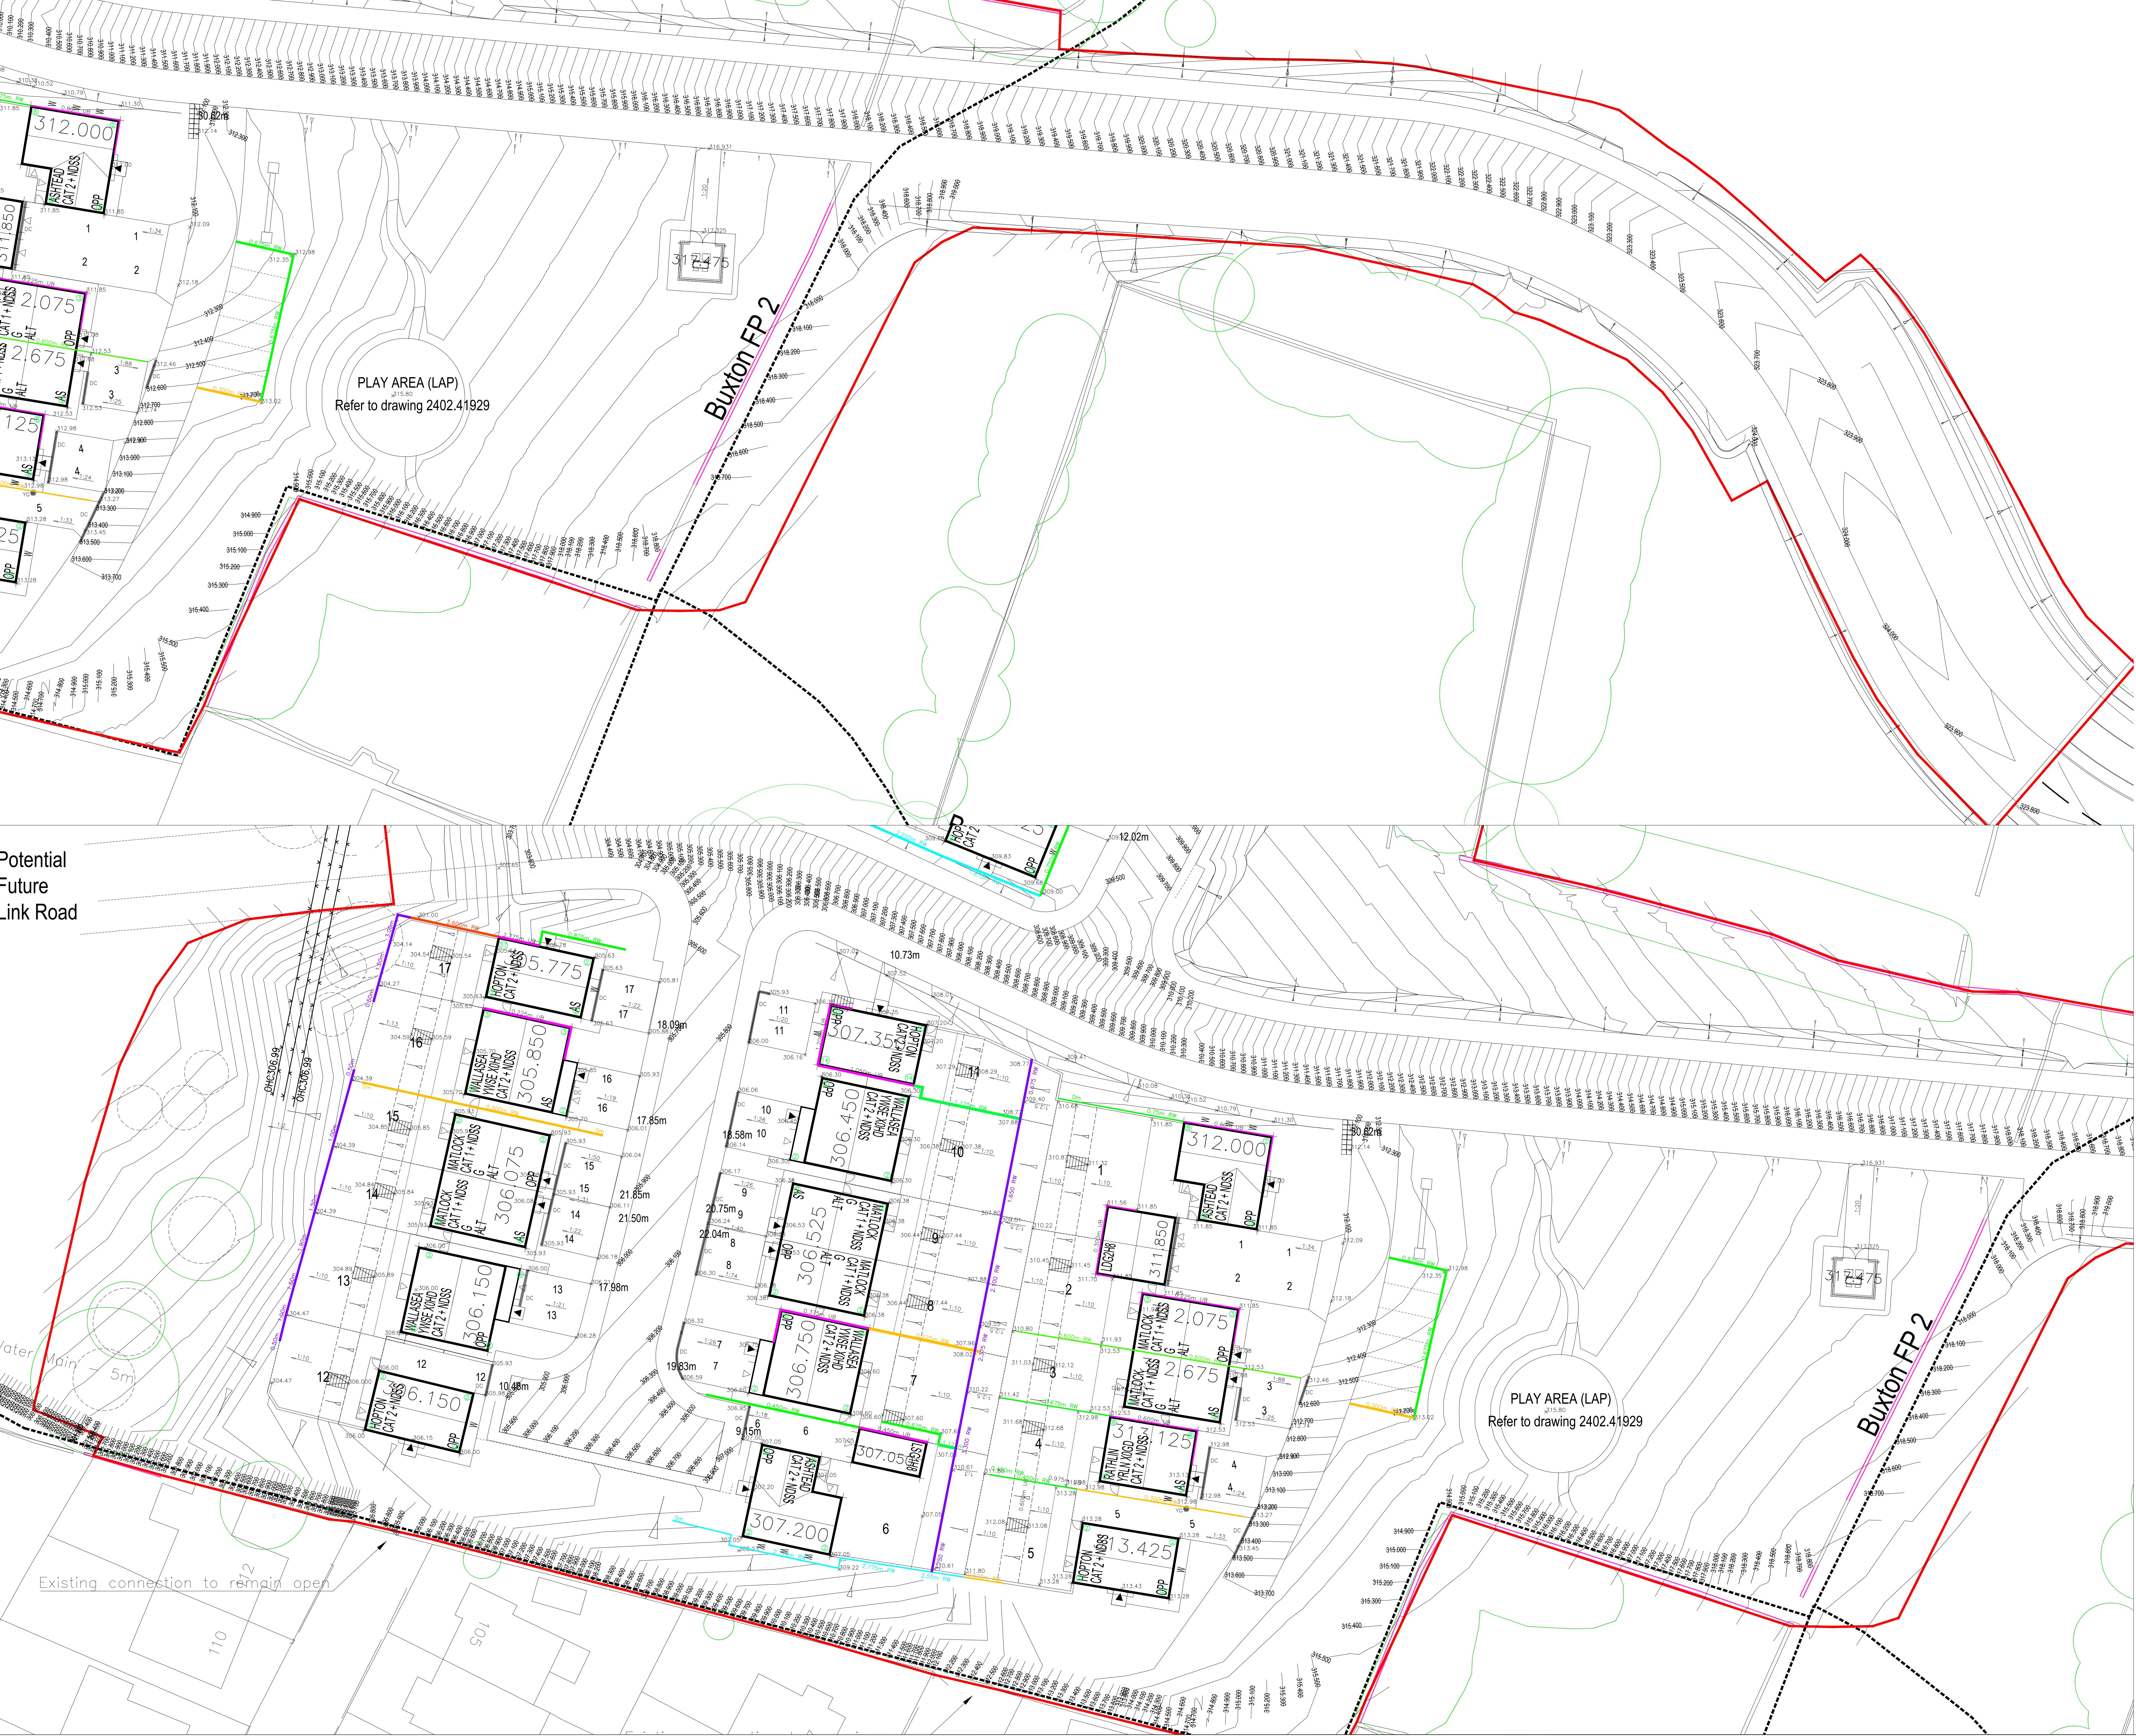

Arboricultural Report Key

	Root Protection Area (RPA)
	High Peak Borough Council Tree Preservation (Land at Hogshaw, Fairfield, Buxton) Order 2023 No 311.

ENGINEERING KEY

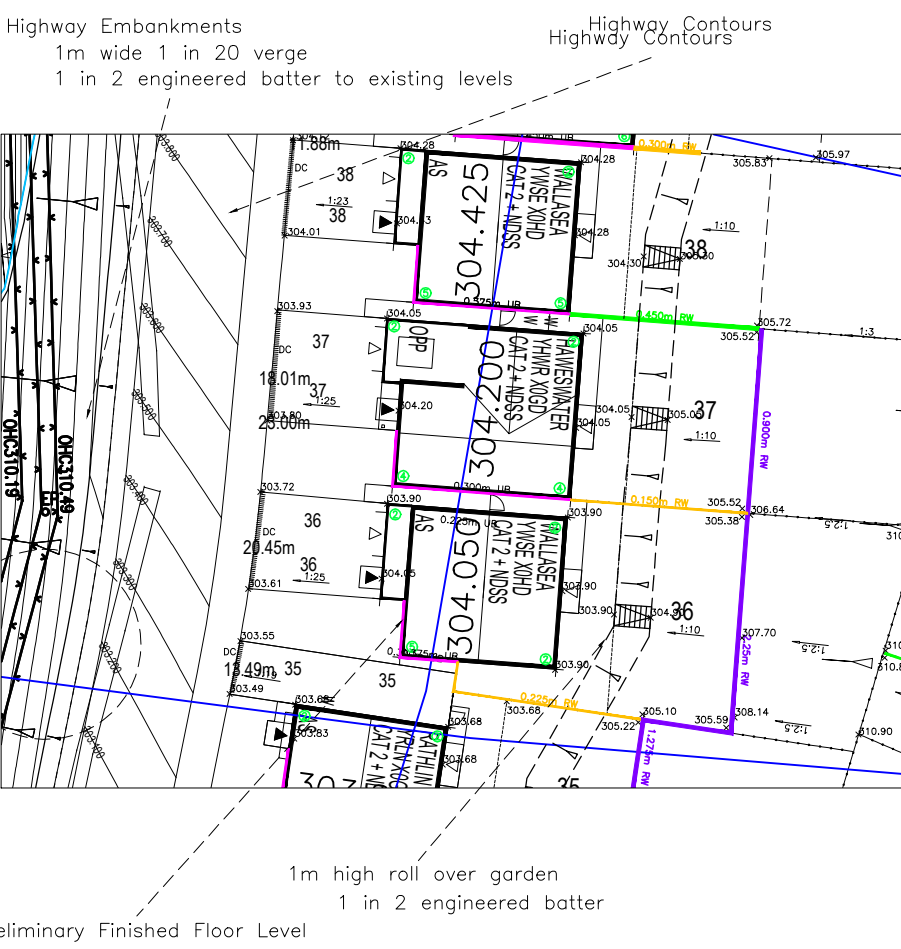

Potential
Future
Link Road

Existing connection to remain open

P14	Plots 1-5 revised to suit Planning Layout Rev 09	02.06.25	CD
P13	Updated Retaining wall styles and added Plot 13 FPMacCam wall	09.05.25	BJM
P12	Updated external levels in rear gardens	05.05.25	BJM
P11	Updated pump station and basin arrangement	12.02.25	BJM
P10	Detailed levels design added	16.07.24	CD
P09	Revised to suit planning layout Revision 3	03.07.24	CD
P08	Planning Layout Updated to Back of Footpath Plots	-	SPG
P07	Levels redesigned to CAD Layout	24.05.24	SPG
P06	Revised to suit planning layout sketch issued	14.05.24	CD
P05	Revised to suit planning layout revision Q	14.02.24	BJM
P04	Revised to suit planning layout revision N; reslover gardens provided to reduce retaining wall heights	26.01.24	CD
S2	Actual retaining wall heights added	26.01.24	CD
S1	Updated to Planning Layout Rev M	22.01.24	CD
A	Drawing scale changed to 1:250. Dwg 12 withdrawn. Labeled tree constraints added	3.10.23	RB

Revision	Description	Date	Design By

Project Hogshaw Farm, Buxton			
Drawing: External Levels Sheet 1			
Drawn By CD	Date Feb 2024	Scale of A3 1:200	Revision P14
Project H8797 - BAH -	Drawn XX	Issue -XX-DR-GE-	Number 313100

BARRATT
HOMES

Do not scale from this drawing. Work to given dimensions only. Any discrepancies are to be reported to Originator.
© Barratt Homes Ltd