


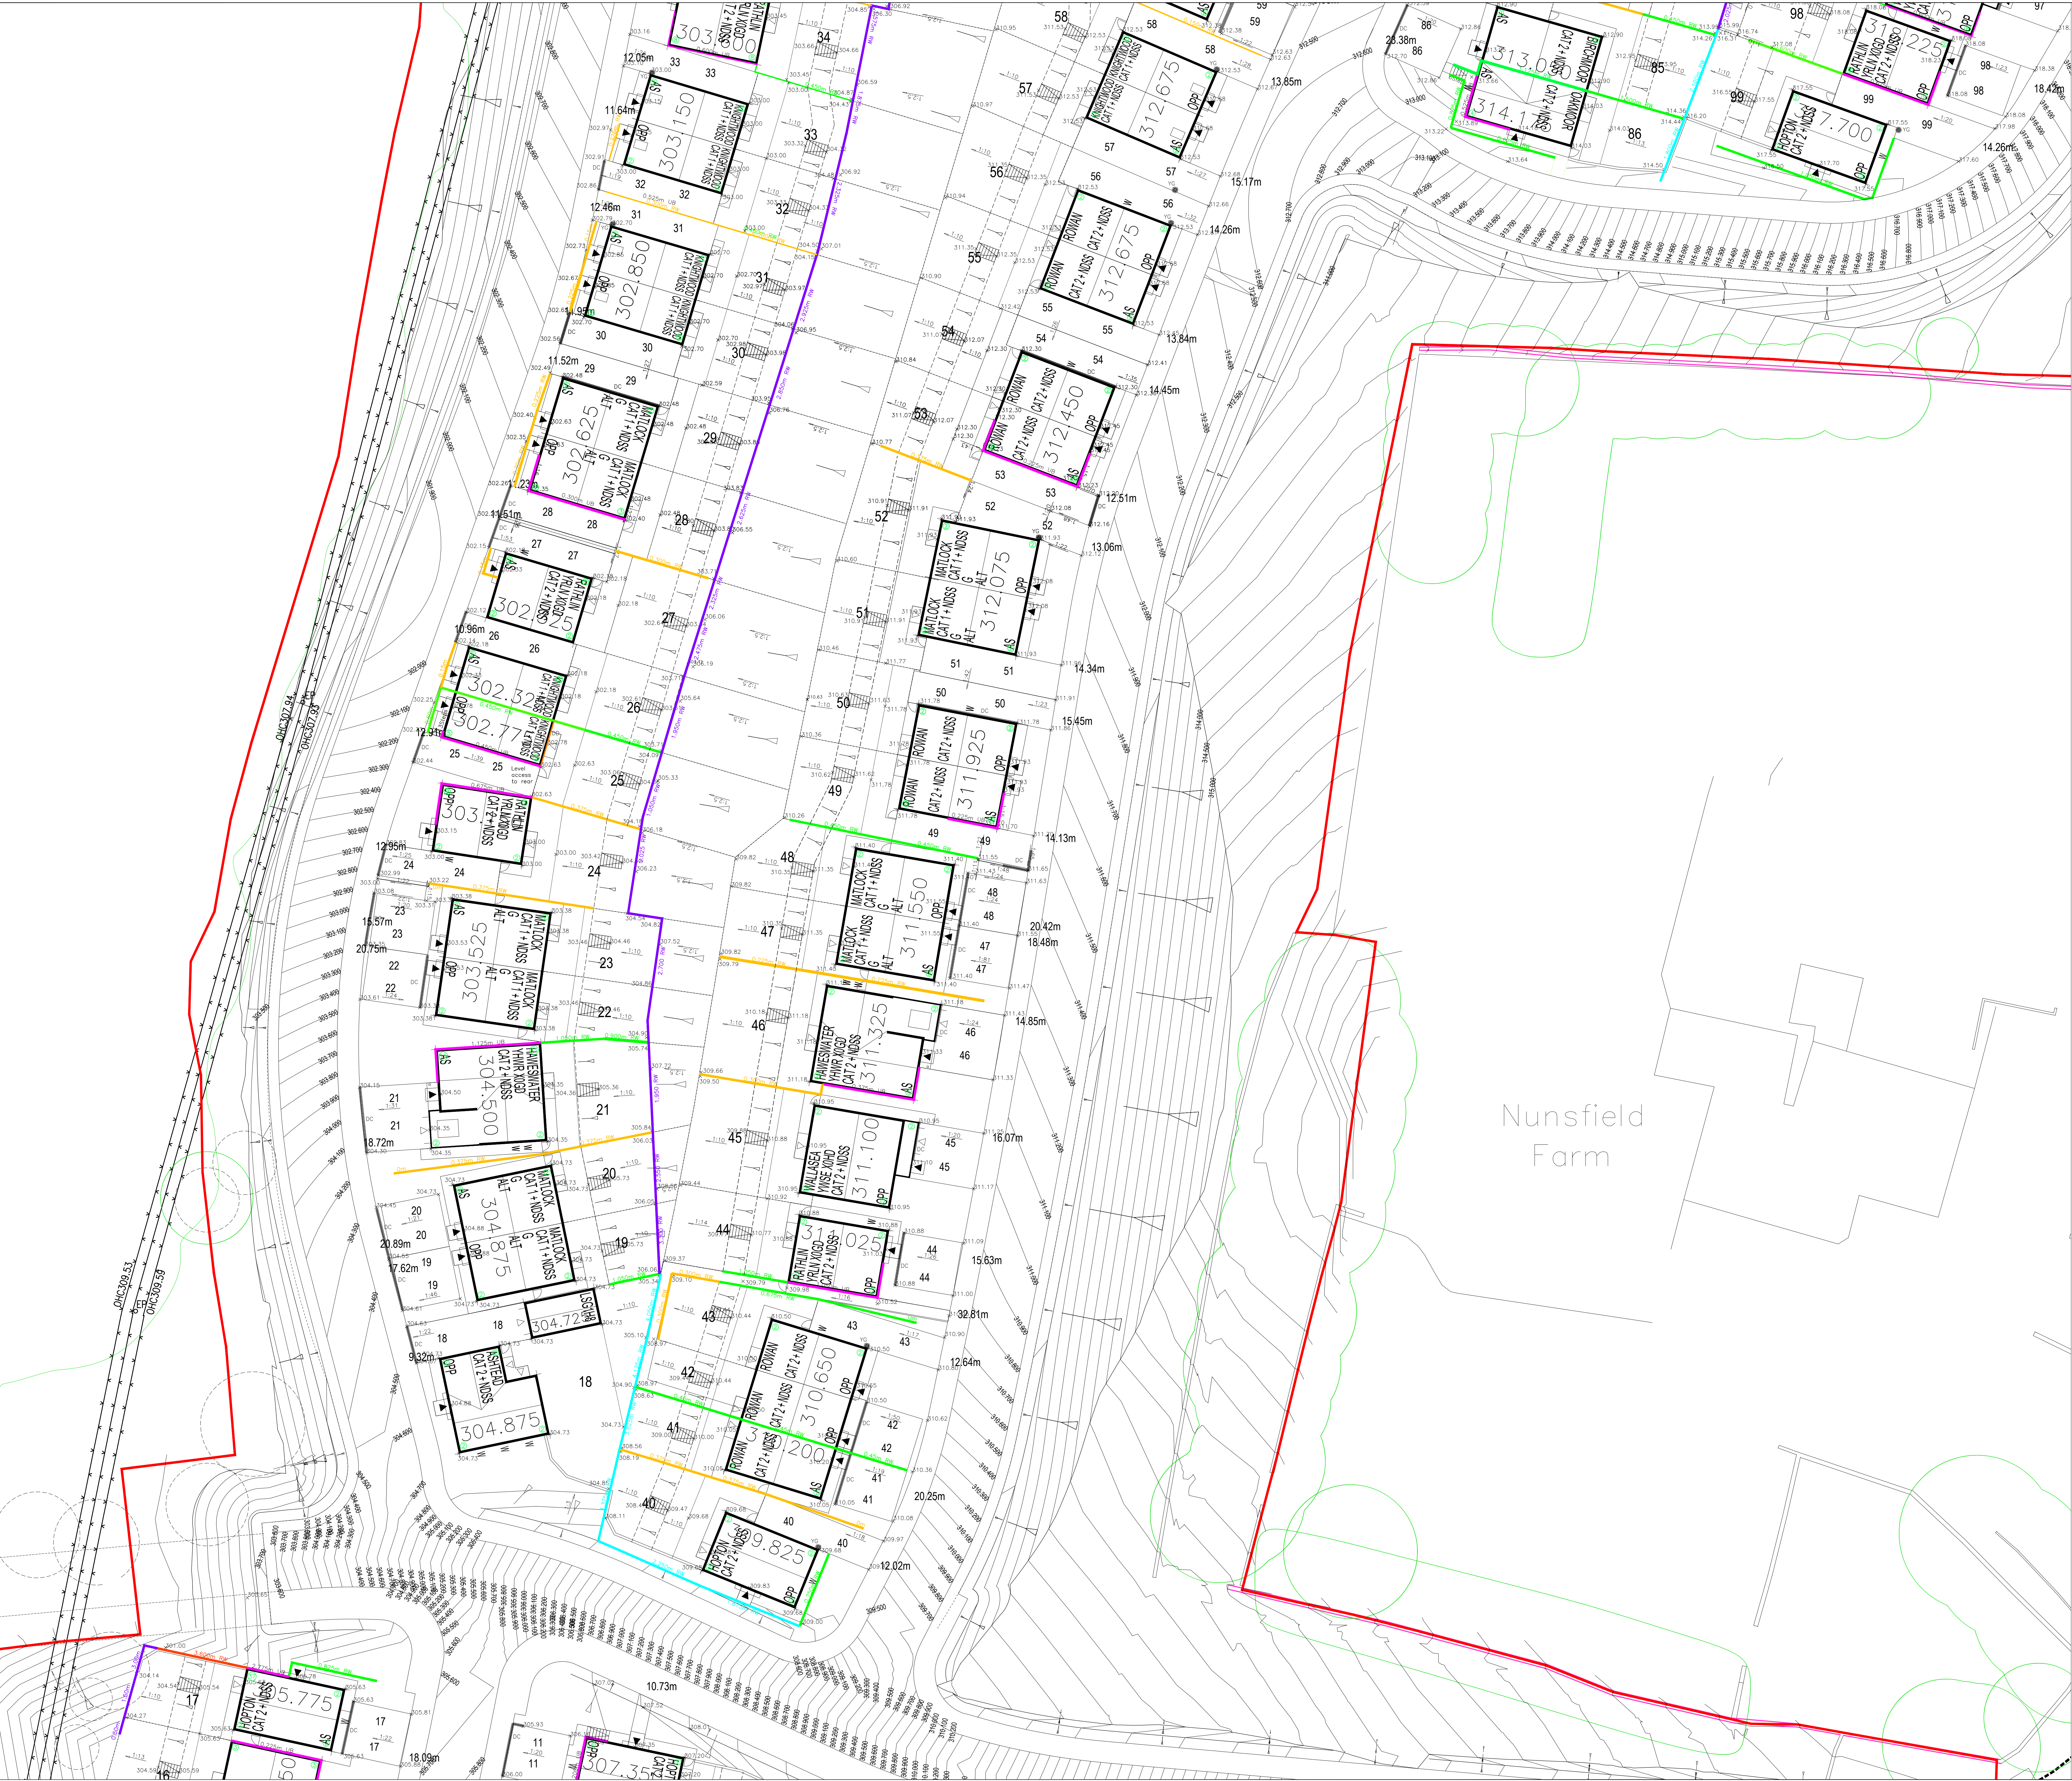


Arboricultural Report Key

	Root Protection Area (RPA)
	High Peak Borough Council Tree Preservation (Land at Hogshaw, Fairfield, Buxton) Order 2023 No 311.

ENGINEERING KEY

Highway Embankments
1m wide 1 in 20 verge
1 in 2 engineered batter to existing levels

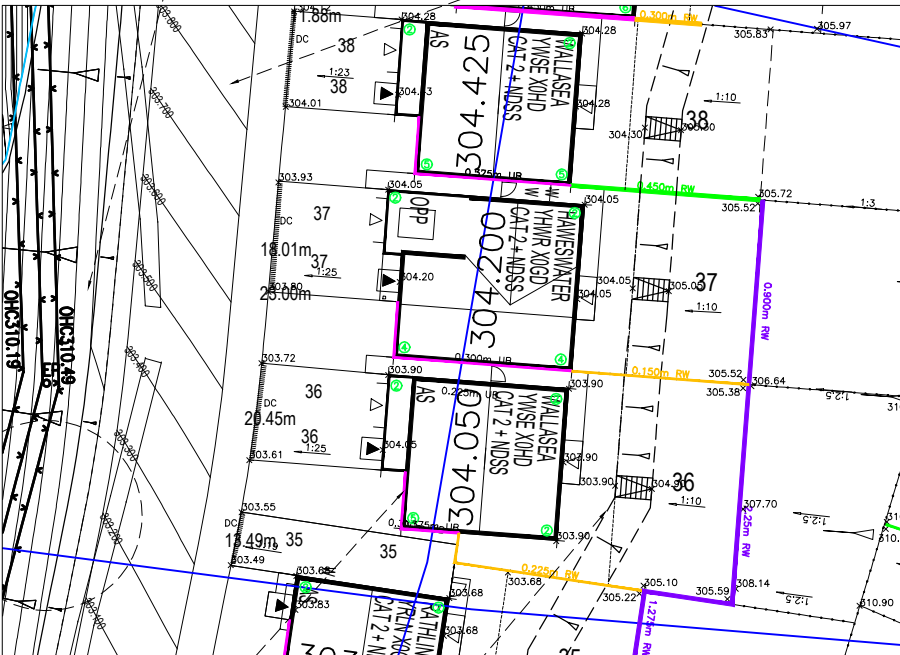

1m high rail over garden
1 in 2 engineered batter
Preliminary Finished Floor Level

Nunsfield
Farm

P14	Plots 32-34 revised to suit Planning Layout Rev 9	02.06.25	CD
P13	Updated Retaining wall styles and added Plot 13 FPM/Can	09.05.25	BLM
P12	Updated external levels in rear gardens.	05.03.25	BLM
P11	Updated pump station and basin arrangement.	12.02.25	BLM
P10	Detailed levels design added	16.07.24	CD
P09	Revised to suit planning layout Revision 3	03.07.24	CD
P08	Planning Layout Updated to Back of Footpath Plots	-	SPG
P07	Levels redesigned to CAD Layout	24.05.24	SPG
P06	Revised to suit planning layout sketch issued 03.05.24	14.05.24	CD
P05	Revised to suit planning layout revision Q	14.02.24	BLM
P04	Revised to suit planning layout revision H; rollover gardens provided to reduce retaining wall heights	26.01.24	CD
3.2	Actual retaining wall heights added	26.01.24	CD
3.1	Updated to Planning Layout Rev M	22.01.24	CD
A	Drawing scale changed to 1:250. Dwg 12 withdrawn. Latest tree constraints added.	13.10.23	RB

Project
Hogshaw Farm, Buxton

External Levels Sheet 2

Drawn By	CD	Date	Feb 2024	Scale of A3	1:200	Revision	P14
Project	H8797 - BAH	Drawn	XX	Scale	XX-DR-GE	Number	313101

Do not scale from this drawing. Work to given dimensions only. Any discrepancies are to be reported to Originator.
© Barratt Homes Ltd