


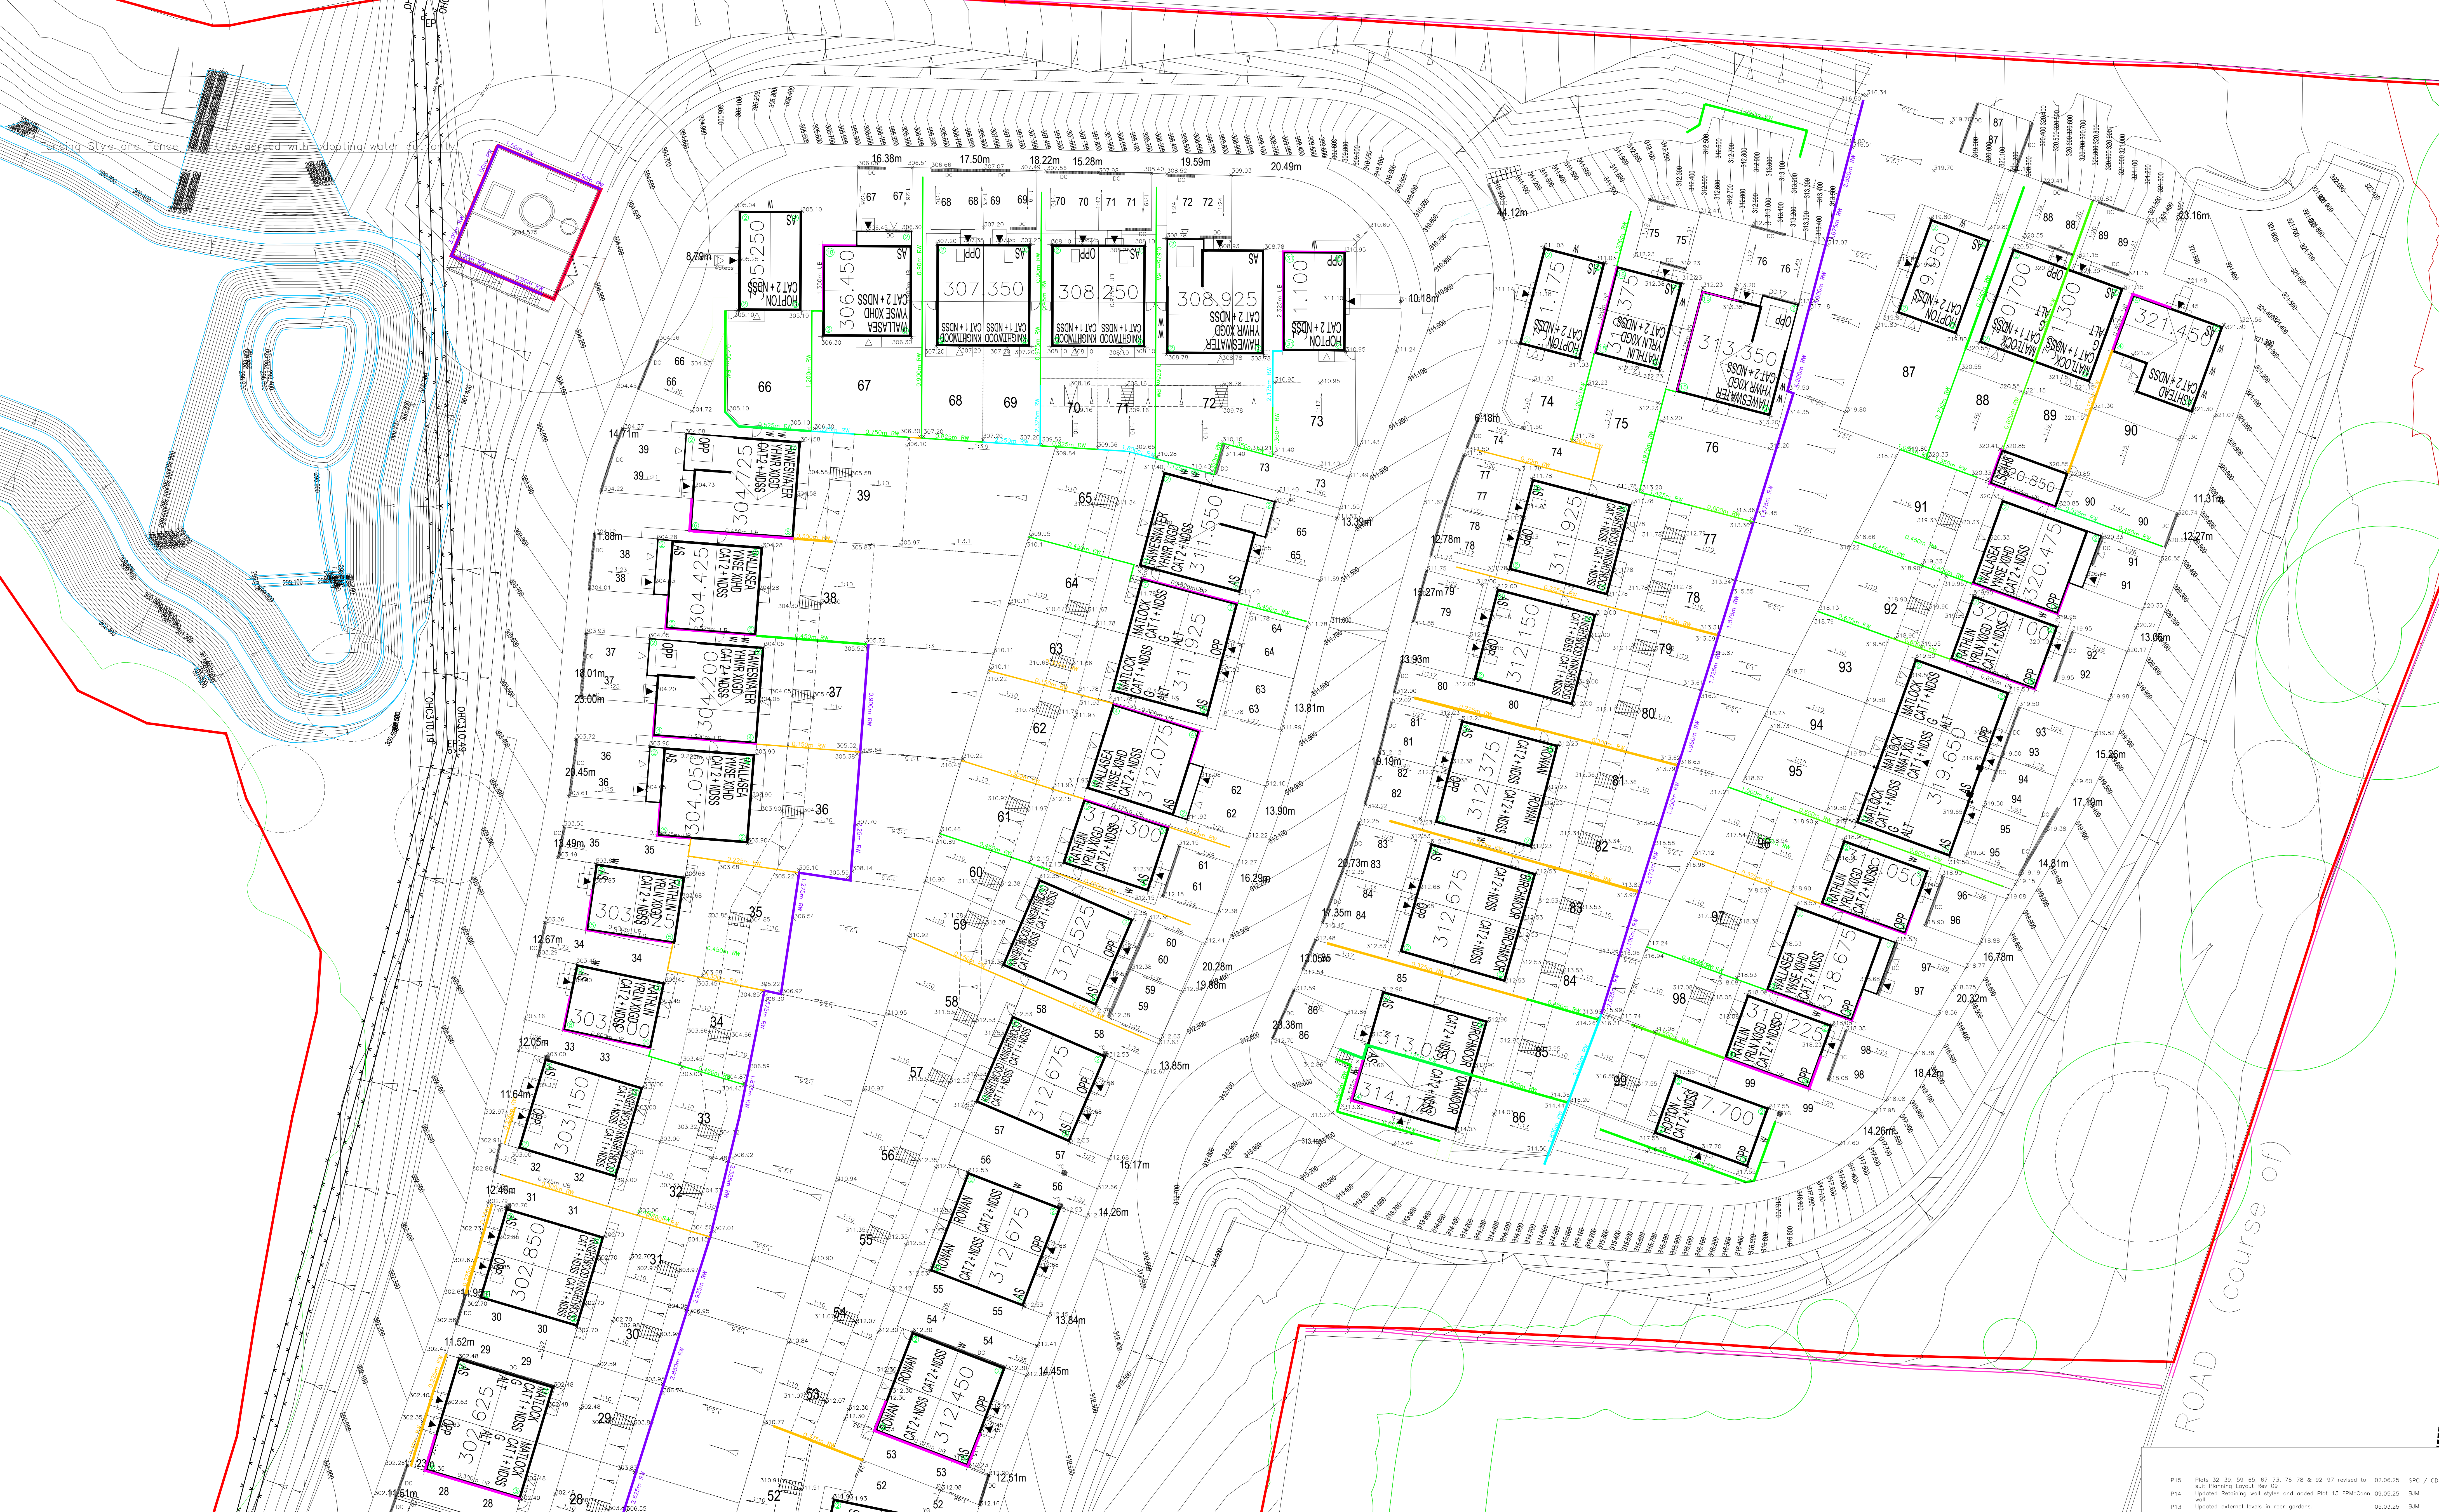

Arboricultural Report Key

Root Protection Area (RPA)

High Peak Borough Council
Tree Preservation (Land at
Hogshaw, Fairfield, Buxton)
Order 2023 No 311.

ENGINEERING KEY

Highway Embankments
1m wide 1:1 to 20 verge
1 in 2 engineered batter to existing levels

1.0m high roll over garden
1 in 2 engineered batter

Preliminary Finished Floor Level

Revision

Revision	Description	Date	Design By
P15	Plots 32-36, 59-65, 67-73, 76-78 & 92-97 revised to suit Planning Layout Rev 99	02.06.25	SPG / CD
P14	Updated Retaining wall styles and added Plot 13 FfnoConn well	09.05.25	BUM
P13	Updated external levels in rear gardens	08.03.25	BUM
P12	Updated pump station and basin arrangement	12.02.25	BUM
P11	Detailed levels design added	16.07.24	CD
P10	Revised to suit planning layout Revision 3	03.07.24	CD
P09	Planning Layout Updated to Back of Footpath Plots	-	SPG
P08	Levels redesigned to CAD Layout	24.05.24	SPG
P07	Revised to suit planning layout sketch issued	14.05.24	CD
P06	Revised to suit planning layout revision Q	14.02.24	BUM
P05	POS to northern and north-eastern boundaries added	09.02.24	CD
P04	Revised to suit planning layout revision N; rollover gardens provided to reduce retaining wall heights	26.01.24	CD
S.2	Actual retaining wall heights added	26.01.24	CD
S.1	Updated to Planning Layout Rev M	22.01.24	CD
A	Drawing scale changed to 1:250, Drg 12 withdrawn. Latest tree constraints added	13.10.23	RB

Project
Hogshaw Farm, Buxton

Drawn
External Levels Sheet 3

Drawn By	CD	Date	Feb 2024	Scale of A3	1:200	Revision	P15
Project	18797 - BAH	XX	XX	XX	XX	XX	XX

Do not scale from this drawing. Work to given dimensions only. Any discrepancies are to be reported to Originator.

BARRATT
© Barratt Homes Ltd