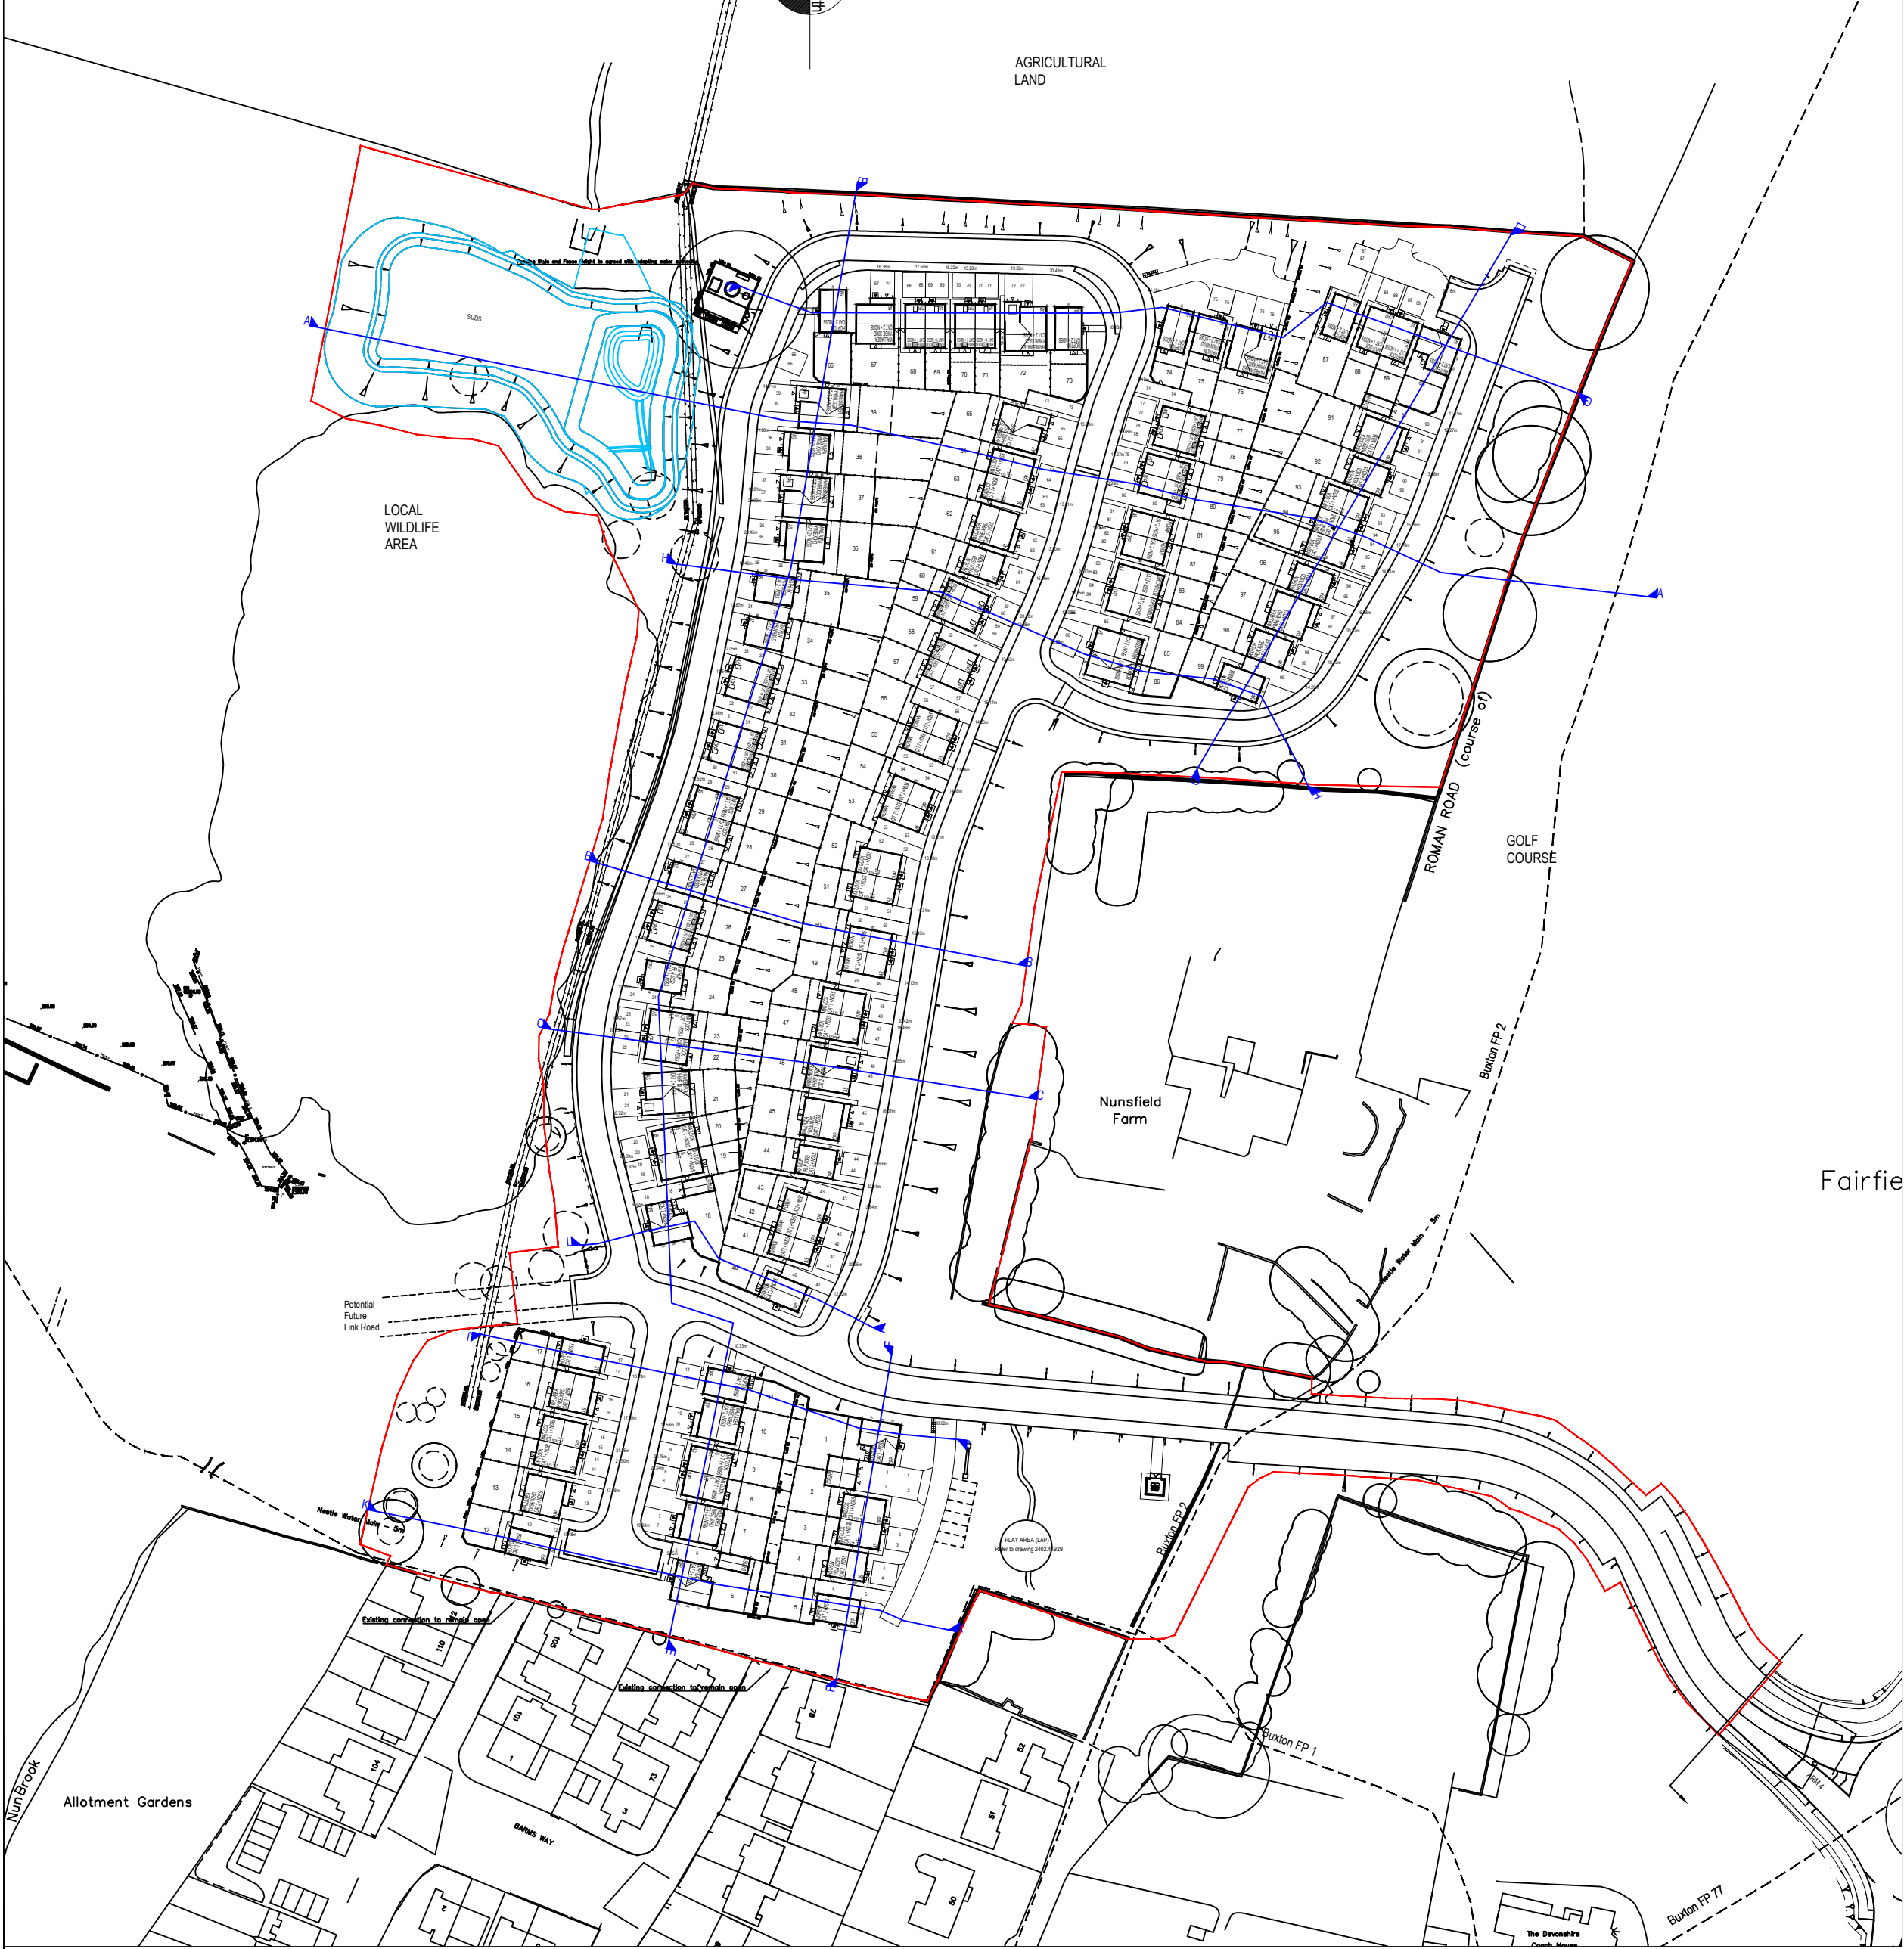


P05	Updated to suit planning layout 06.	03.06.25	CD
P04	Updated section A-A' to extend offsite eastwards.	13.05.25	BM
P03	Old sections removed and new section A-A' to F-F' added.	28.05.25	BM
P02	Added Section D-D	17.10.24	BM
Revision	Description	Date	Design By

Project: Hogshaw Farm, Buxton			
Description: Preliminary Sections for Engineering Options			
Design By: CD	Date: July 2024	Scale of All: 1:500	Revision: P05
Project: H8797 - BAH -	Location: XX	Drawn: -XX-DR-GE-	Number: 361300
Do not scale from this drawing. Work to given dimensions only. Any discrepancies are to be reported to Originator. © Barratt Homes Ltd			