


Warning to House Purchasers
Buyers are warned that this is a working drawing and the contents of this drawing may be subject to change during the build process. The layout, form, content, and dimensions specified are included for general guidance only. Finishes or features shown may alter in respect of individual properties. Whilst we make every effort to ensure our drawings are up to date there may from time to time be an unavoidable delay in updating these due to changes in regulations and/or re-planning. Purchasers are advised to check with Sales Adviser whether any alterations have been made to this drawing. The contents of this drawing do not constitute a contract, part of any contract or warranty unless specifically incorporated into the contract. They should not be relied upon for the purposes of entering into a contract to purchase any property.

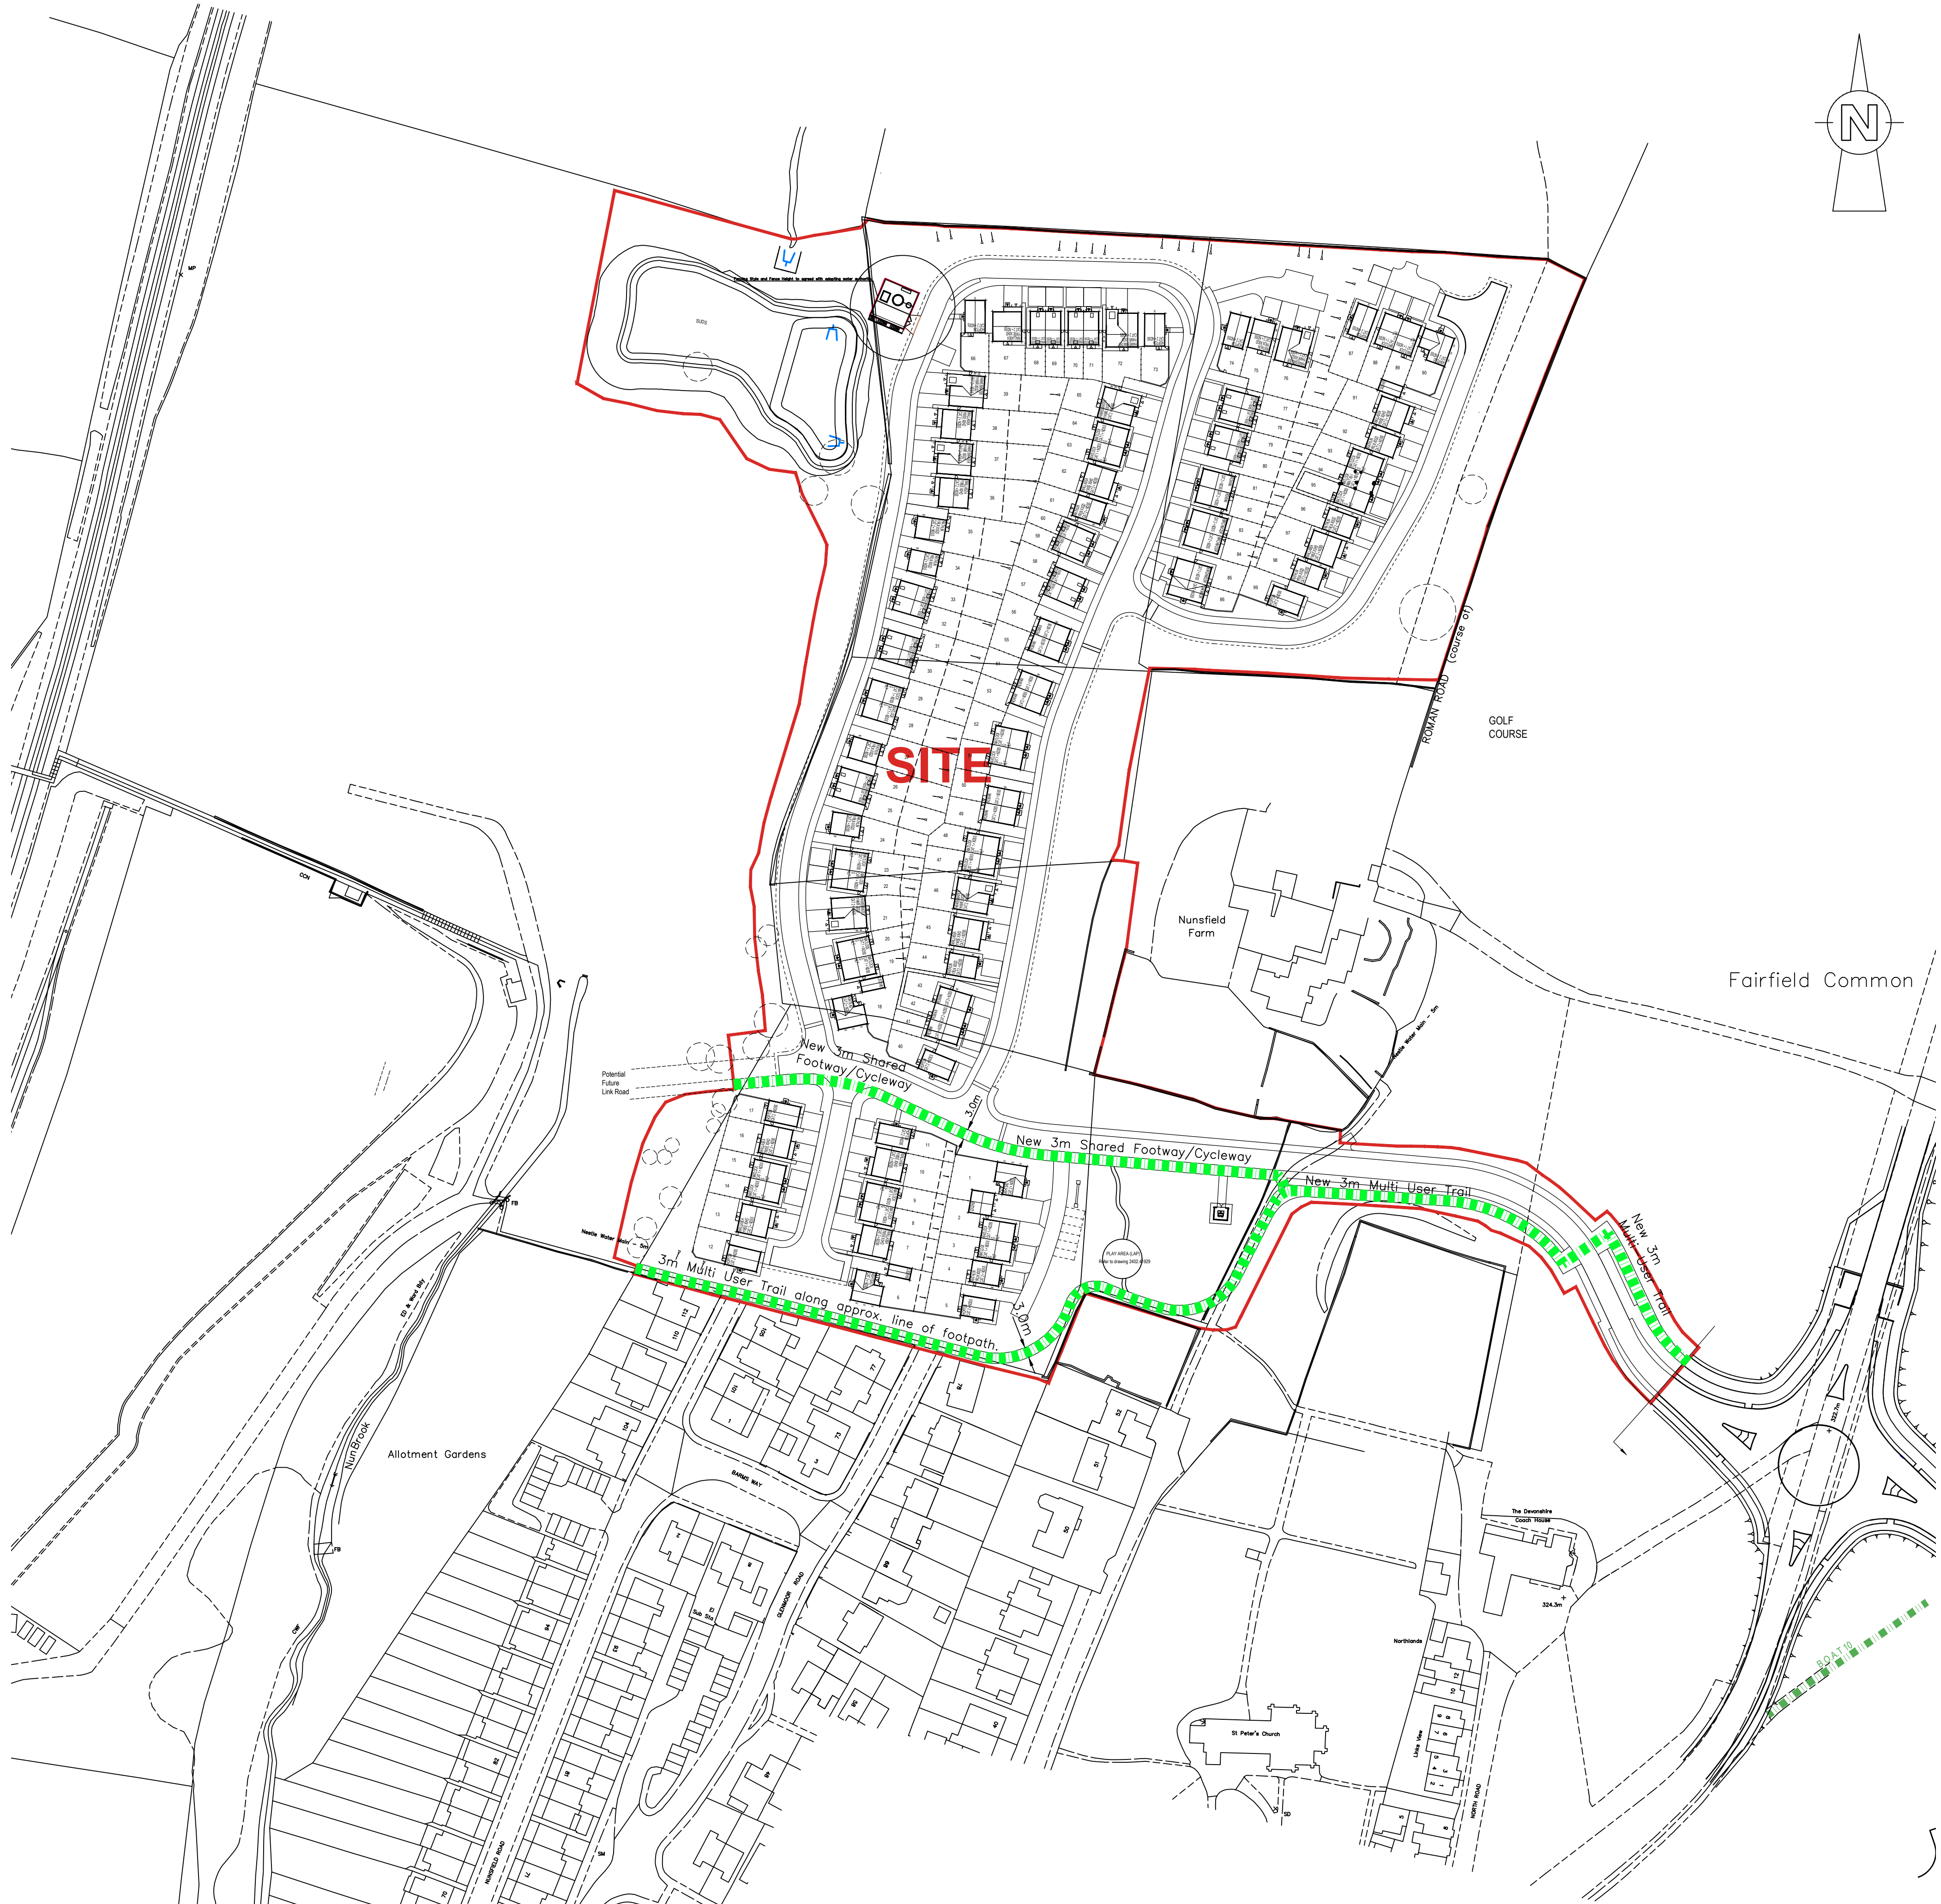

P02	Updated to suit Planning Layout Rev 09	04.06.25	CD
Revision	Description	Date	Design By

Project: Hogshaw Farm, Buxton			
Description: Proposed Cycleway/Multi-user Provision			
Design By: SPG	Date: 04/02/25	Scale at A1: 1:1000	Revision: P02
Project H8797 - BAH -	Originator XX	Functional XX	Spatial Form Discipline Number - XX - DR - TP - 222005



Do not scale from this drawing. Work to given dimensions only. Any discrepancies are to be reported to Originator.
© Barratt Homes Ltd.