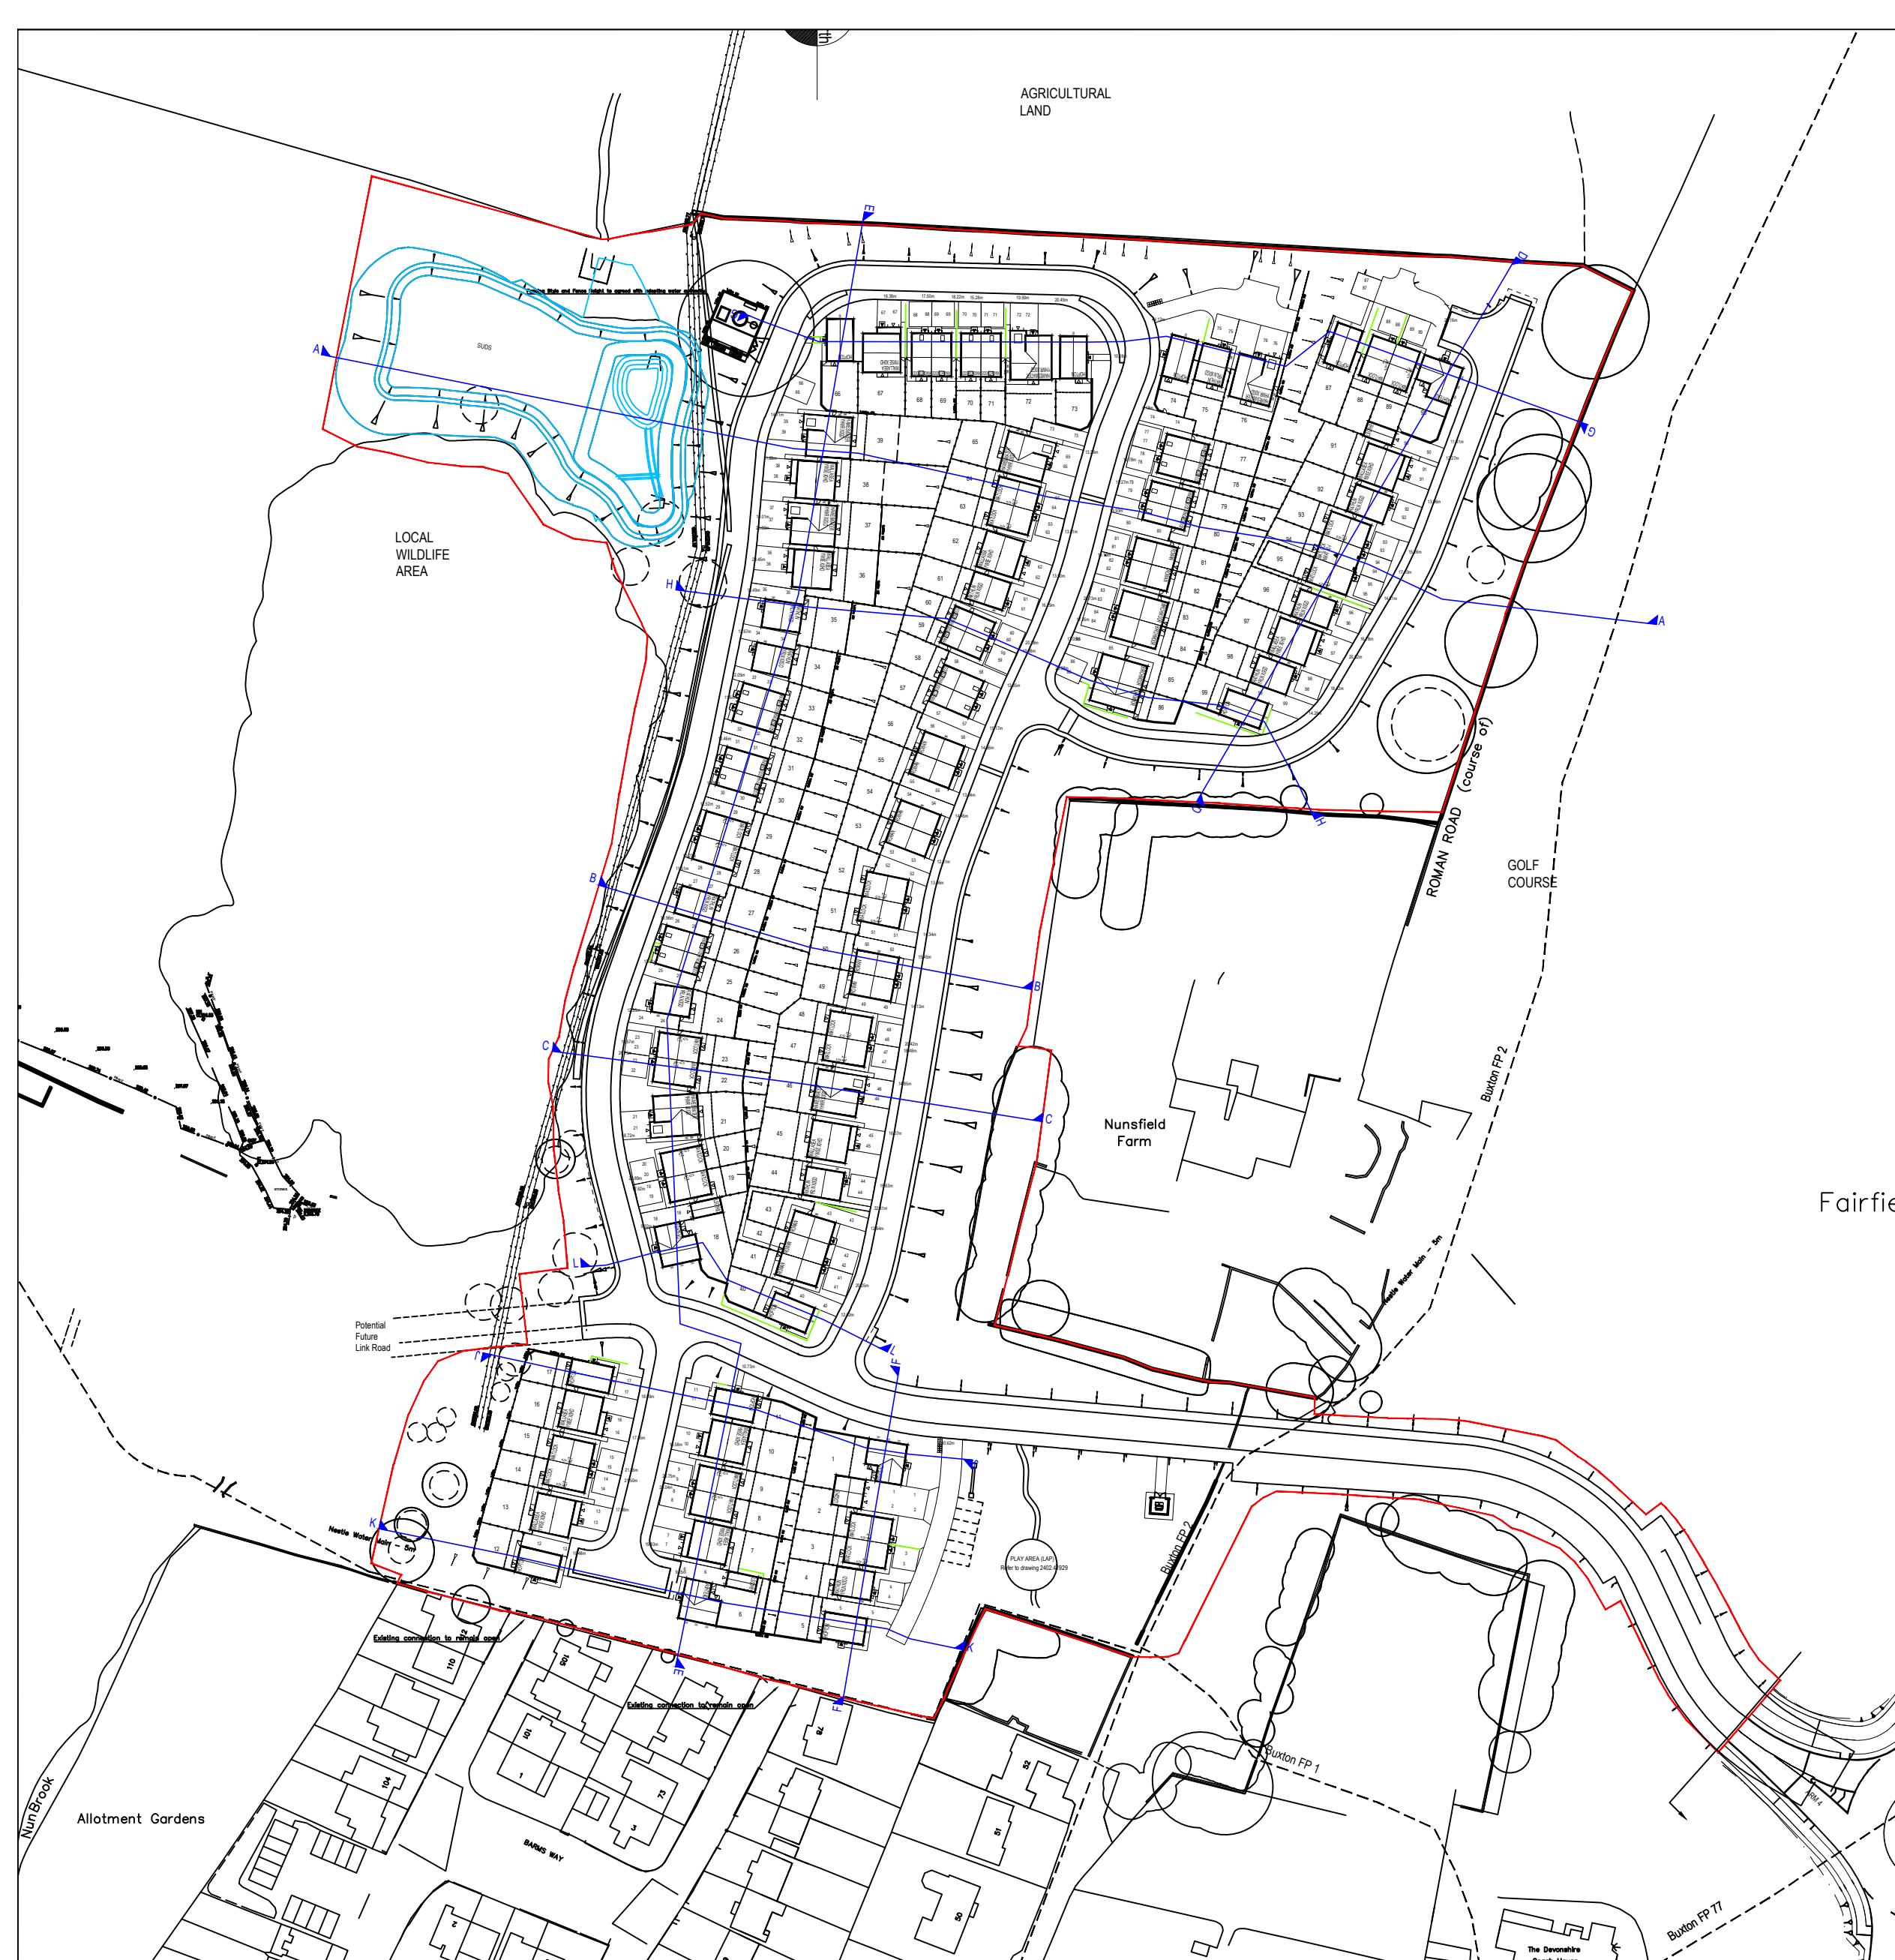


P08	Updated to include existing ground level.	09.06.25	BJM
P05	Updated to suit planning layout 09.	03.06.25	CD
P04	Updated section A-A' to extend offsite eastwards.	13.05.25	BJM
P03	Old sections removed and new section A-A to F-F added.	08.05.25	BJM
P02	Added Section D-D	17.10.24	BJM
Revision	Description	Date	Design By

Project Hogshaw Farm, Buxton		 BARRATT HOMES	
Description: Preliminary Sections for Engineering Options			
Design By: CD	Date: July 2024	Scale at A2: 1:500	Revision: P06
Project H8797 - BAH -	Originator XX	Scaloid Form - XX - DR - GE -	Number 361300