


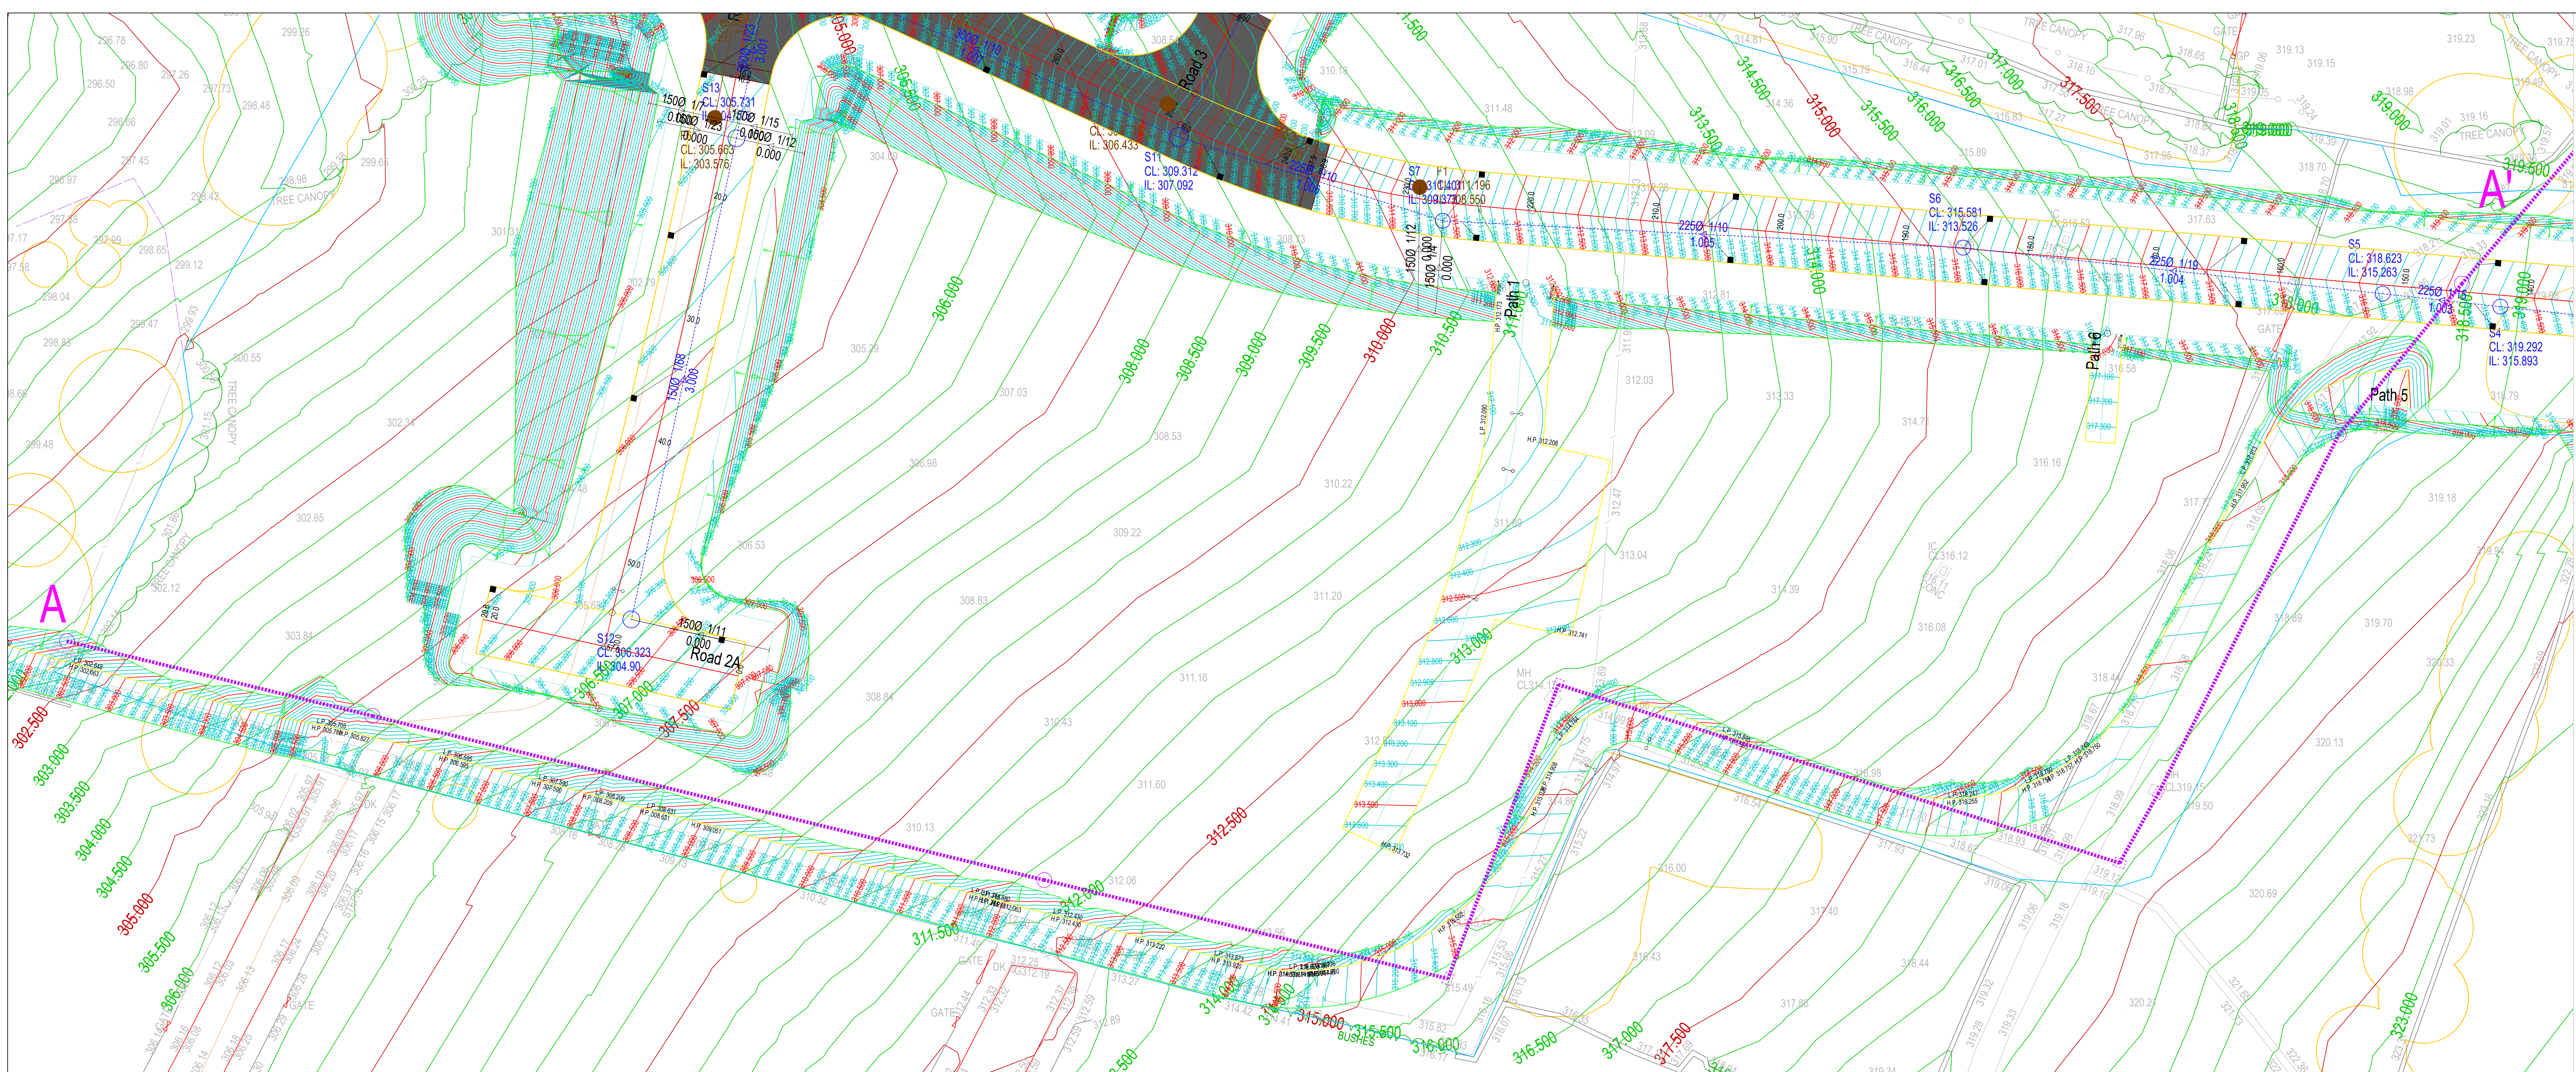

Warning to House Purchasers

Buyers are warned that this is a working drawing and the contents of this drawing may be subject to change during the build process. The layout, form, content, and dimensions specified are included for general guidance only. Finishes or features shown may appear in respect of individual properties. Whilst we make every effort to ensure our drawings are up to date there may from time to time be an unavoidable delay in updating these due to changes in regulations and/or planning. Purchasers are advised to check with Sales Advisor whether any alterations have been made to this drawing. The contents of this drawing do not constitute a contract, part of any contract or warranty unless specifically incorporated into the contract. They should not be relied upon for the purposes of entering into a contract to purchase any property.

Revision	Description			Date	Design By
Project: Hogshaw Farm, Buxton Description: Water Main Longsection					
Design By	BJM	Date	24.02.25	Scale of A2	1:200 / N.T.S.
Project	Originator	Checker	Drawn	Dissealer	Revision
H8797 - BAH -	XX	XX - DR -	UT -	3500002	P01
Do not scale from this drawing. Work to given dimensions only. Any discrepancies are to be reported to Originator. © Barratt Limited 1991					