


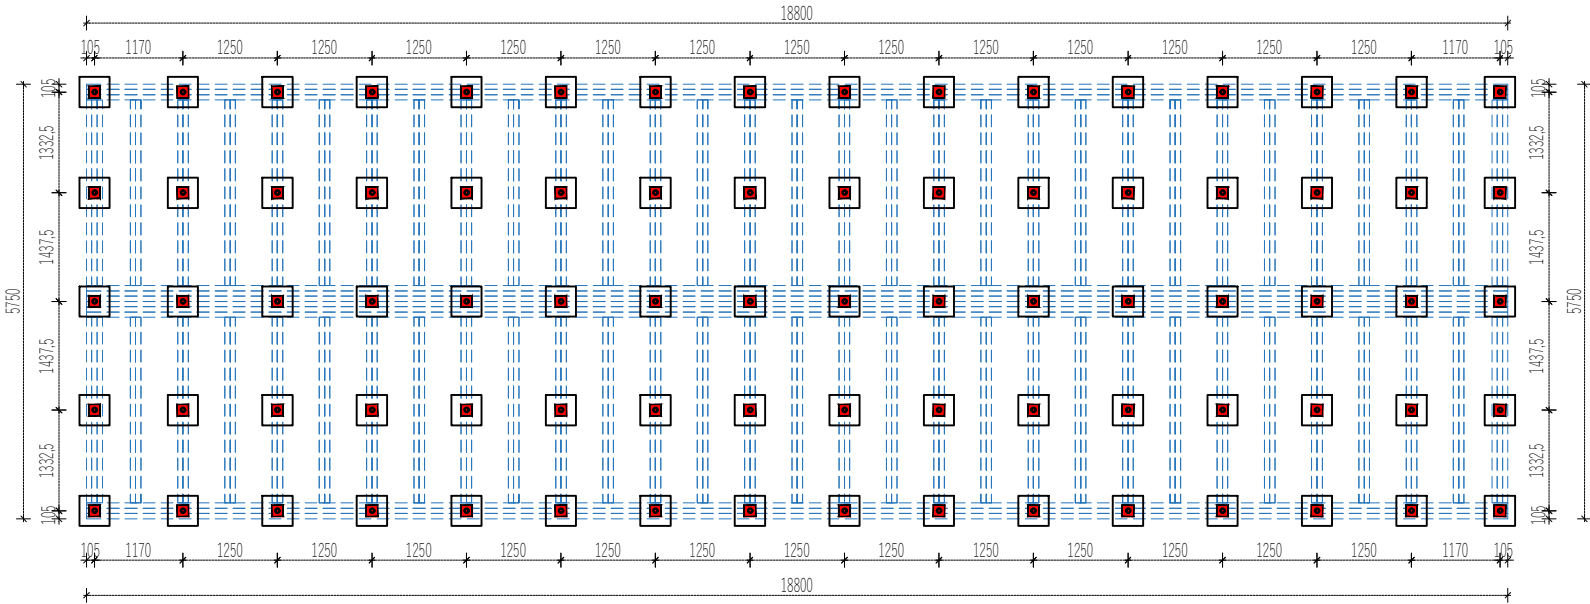

Pad Footings Layout

	Project Nr.			Interior area	88.00m²	Wall thickness		44+70+44	-	Paper size / scale	A4 / 1:100
	-			Built - up area	108.10m²	Built height	min	2363	1 cm - 1.00 meter 01.00 m2.00 m3.00 m 2 cm4 cm6 cm		
	-			Roof angle	13.90°		max	3038			
				Roof area	127.50m²		▲	675			
				Description			CONCRETE BLOCKS				