


M:\Job Library\2021\210087 - A57 Dinting Vale, Glossop\Drawings in Progress

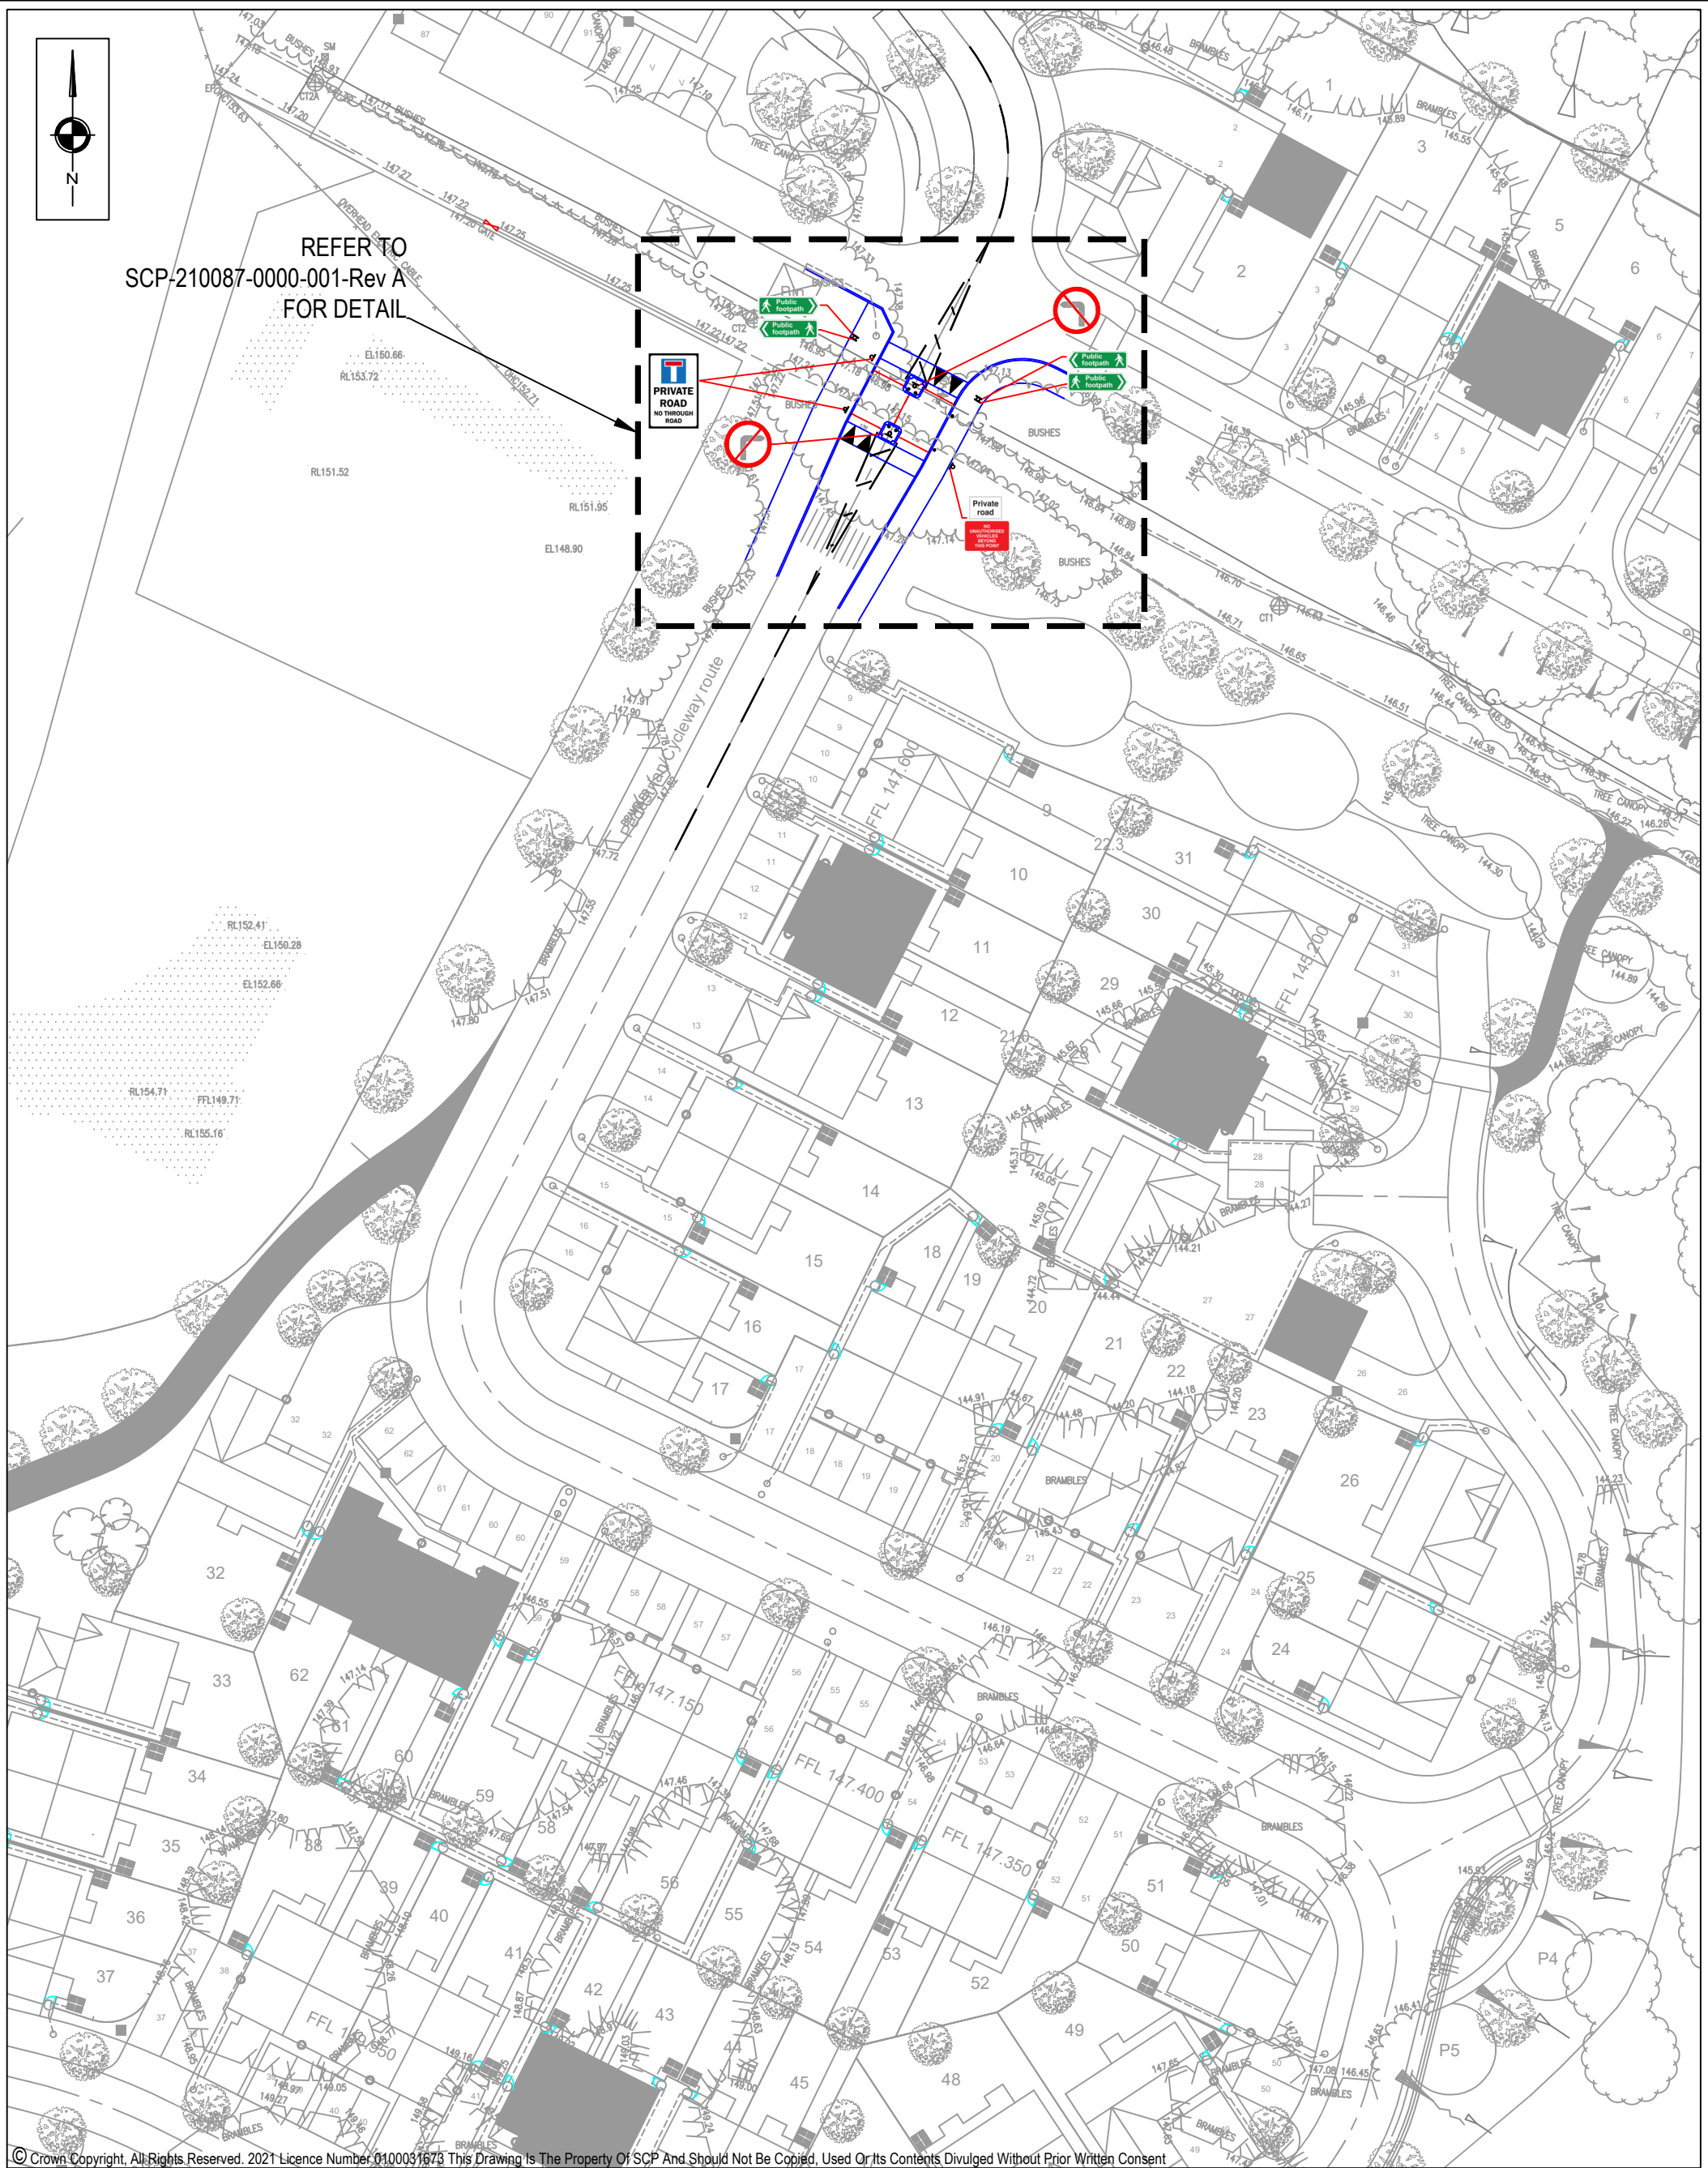

© Crown Copyright. All Rights Reserved. 2021 Licence Number 0100031673 This Drawing Is The Property Of SCP And Should Not Be Copied, Used Or Its Contents Divulged Without Prior Written Consent



-	-	-	-
-	-	-	-
-	-	-	-
-	-	-	-
Rev	Description	Date	By
REVISIONS			

Client Name:		WAIN HOMES (NORTH WEST) LIMITED	
Drawn By:	LD	Date:	14.07.2025
Checked:	CT	Scale@A3:	1:500
Approved:	CT	Status:	PLANNING


Project Title:		A57 DINTING VALE, GLOSSOP	
Drawing Title:		VEHICLE DISCOURAGEMENT SCHEME IN RELATION TO WIDER SITE	
Drawing No.	SCP-210087-0000-001.1		Rev.
			-

SCP
an RSK company

Office of Origin: Manchester Tel: 0161 832 4400
www.scptransport.co.uk - www.rskgroup.com

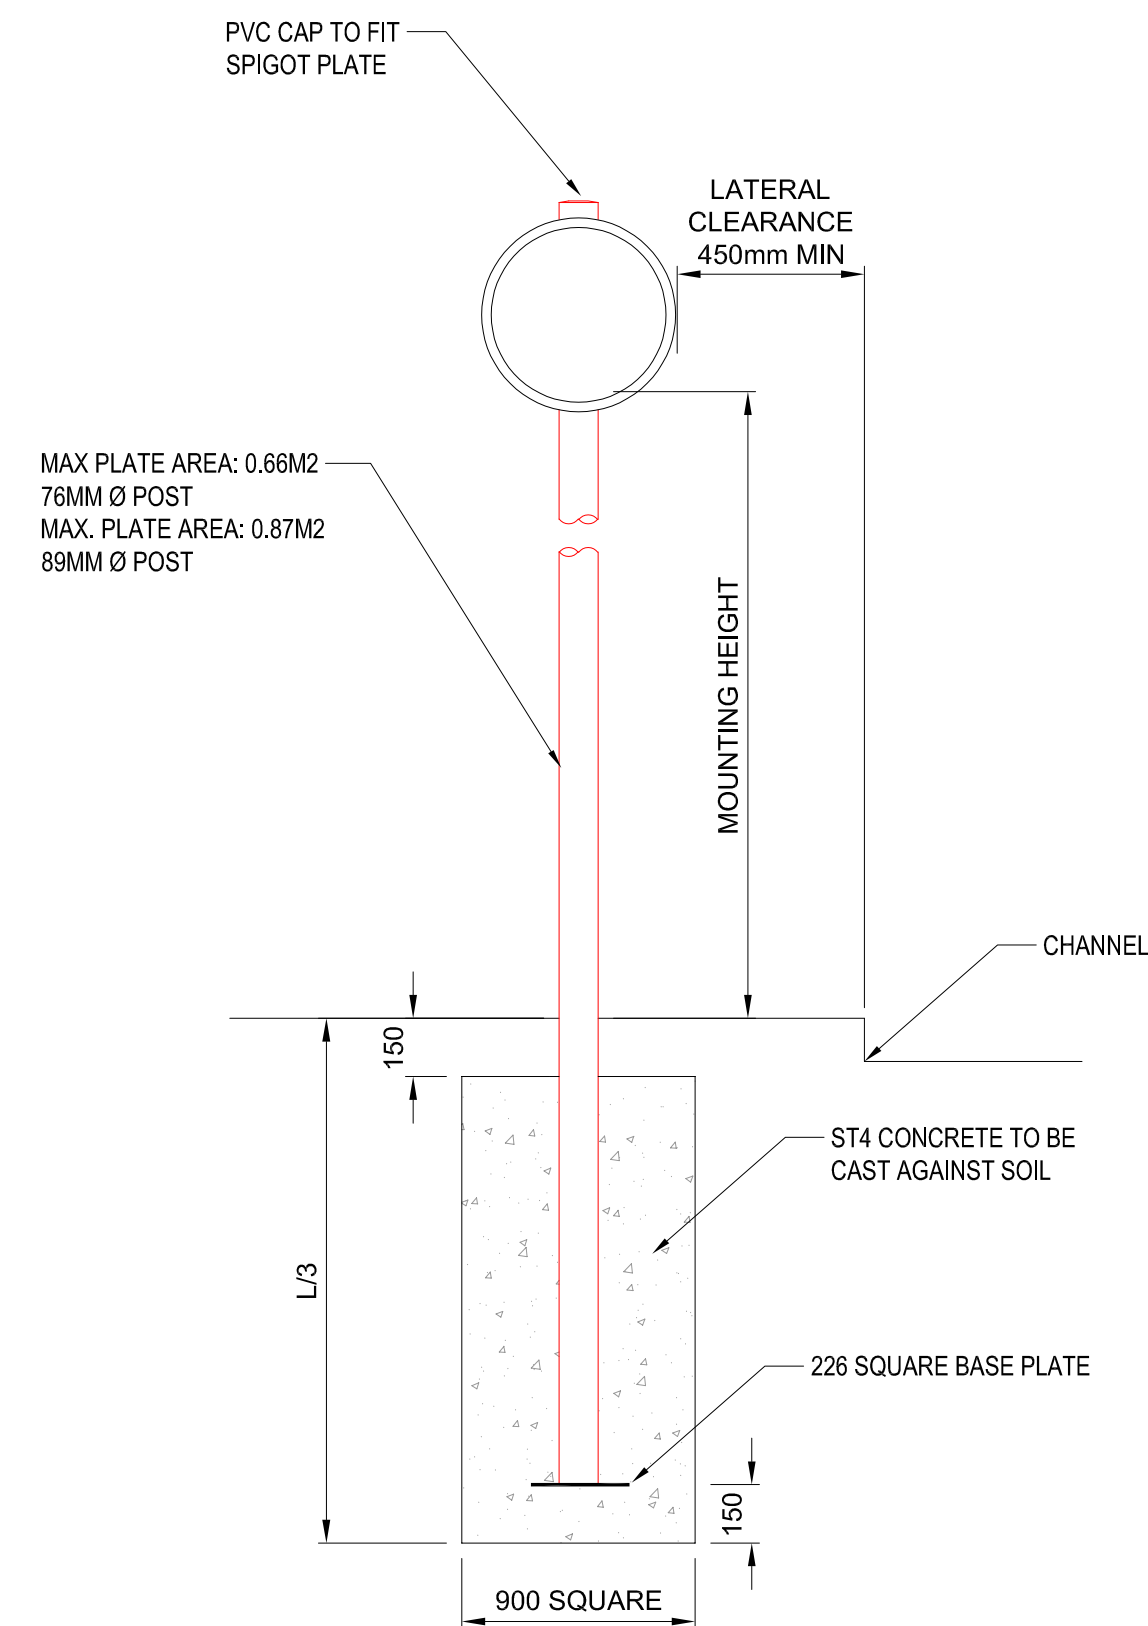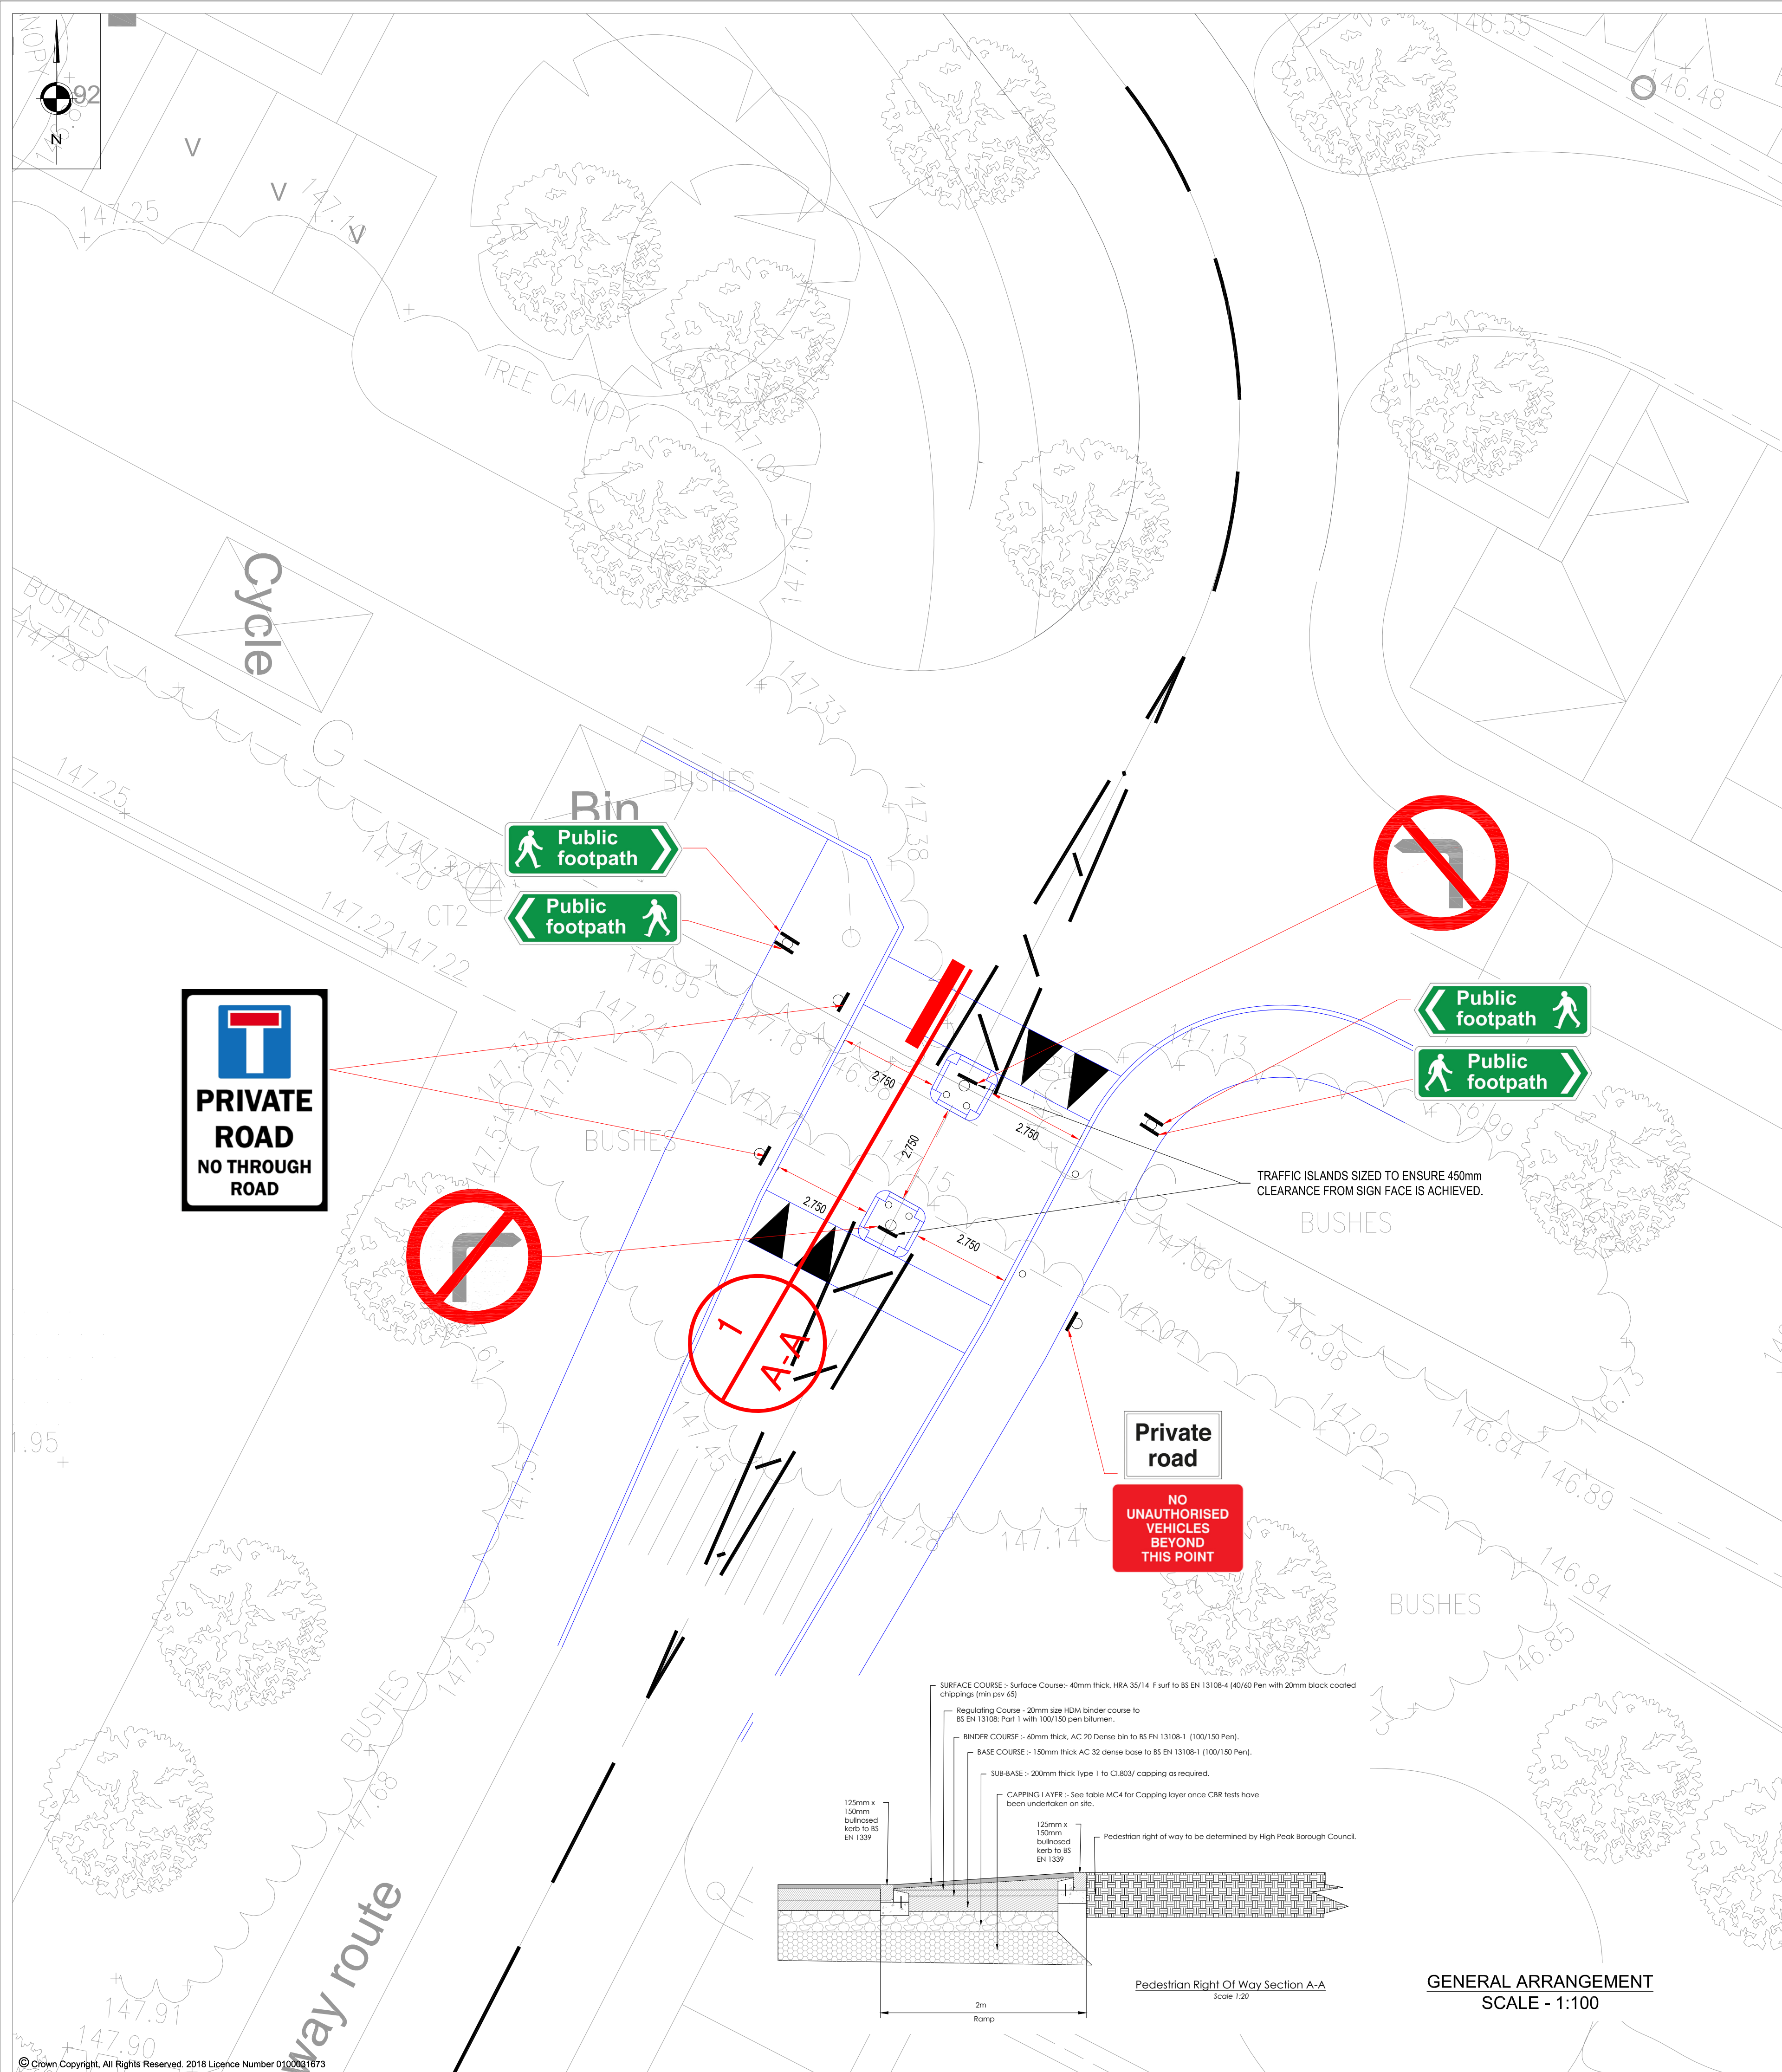

MOUNTING SIGN DETAIL
SCALE - 1:20

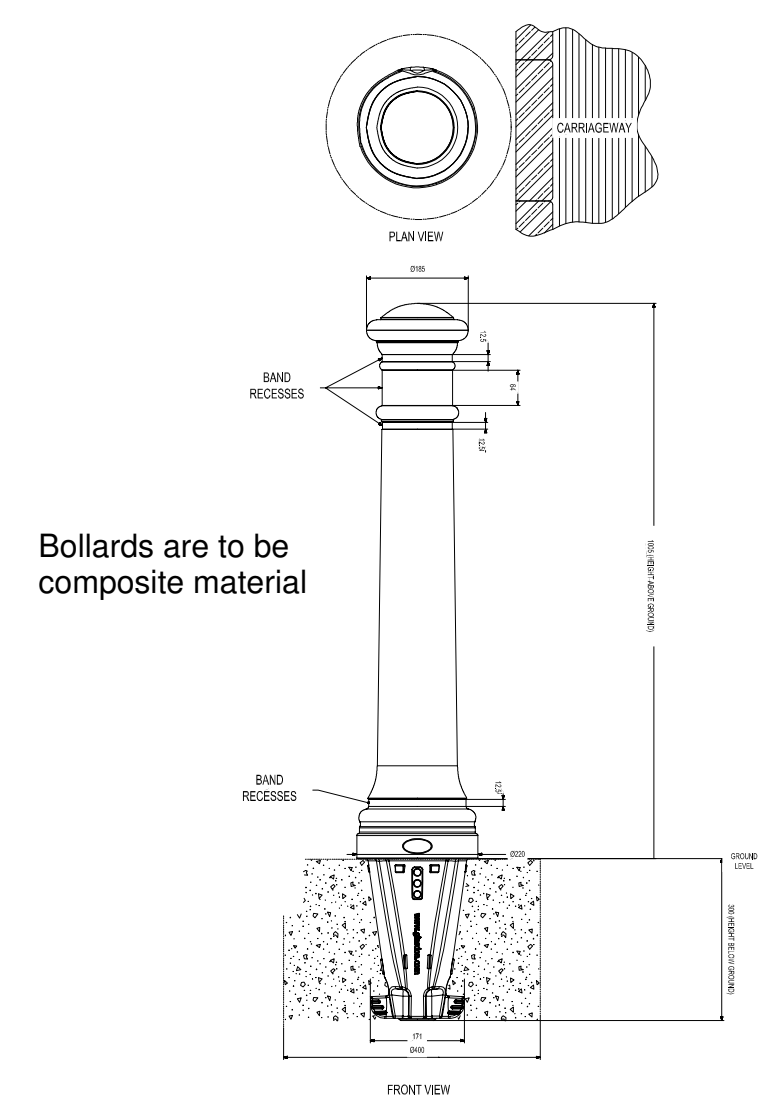

BOLLARD DETAIL
SCALE - 1:20

NOTES

1. ALL DIMENSIONS ARE IN METRES UNLESS NOTED OTHERWISE.
2. ALL LEVELS ARE IN METRES RELATED TO ORDNANCE DATUM NEWLYN (OD) UNLESS NOTED OTHERWISE.
3. ALL COORDINATES ARE IN METRES RELATED TO ORDNANCE SURVEY NATIONAL GRID.
4. ALL MATERIALS AND WORKMANSHIP WILL BE AS DEFINED IN THE SPECIFICATION UNLESS NOTED OTHERWISE.
5. THIS DRAWING IS TO BE READ IN CONJUNCTION WITH ALL DRAWINGS AND DOCUMENTATION ASSOCIATED WITH THE PROJECT.
6. THIS DRAWING HAS BEEN BASED UPON SURVEY/OS INFORMATION SUPPLIED BY A THIRD PARTY AND SCP SHALL NOT BE LIABLE FOR ANY INACCURACY OR DEFICIENCIES ARISING FROM IT.
7. ALL LEVELS, DIMENSIONS AND LOCATIONS ARE TO BE CHECKED BY THE MAIN CONTRACTOR PRIOR TO COMMENCEMENT OF ANY WORK ON SITE.
8. ALL WORKS TO BE CARRIED OUT IN ACCORDANCE WITH LOCAL AUTHORITY ADOPTABLE RESIDENTIAL ROAD SPECIFICATION AND STANDARD DETAILS.

REVISIONS

REV	DESCRIPTION	DATE	BY
A	FIRST ISSUE	08.04.24	JC

SCP
Transportation Planning : Infrastructure Design

Colwyn Chambers, 19 York Street, Manchester, M2 3BA, Tel 0161 832 4400,
www.scptransport.co.uk, Email info@scptransport.co.uk

Client Name:

WAINSHOMES (NORTH WEST)
LIMITED

Project Title:

DINTING VALE, GLOSSOP

Drawing Title:

GENERAL ARRANGEMENT

Date:	08.04.2024	Drawn By:	JC
Scale:	AS STATED @ A1	Checked:	CT
Status:	PLANNING	Approved:	-

Drawing No.	Rev.
SCP-210087-0000-001	A