



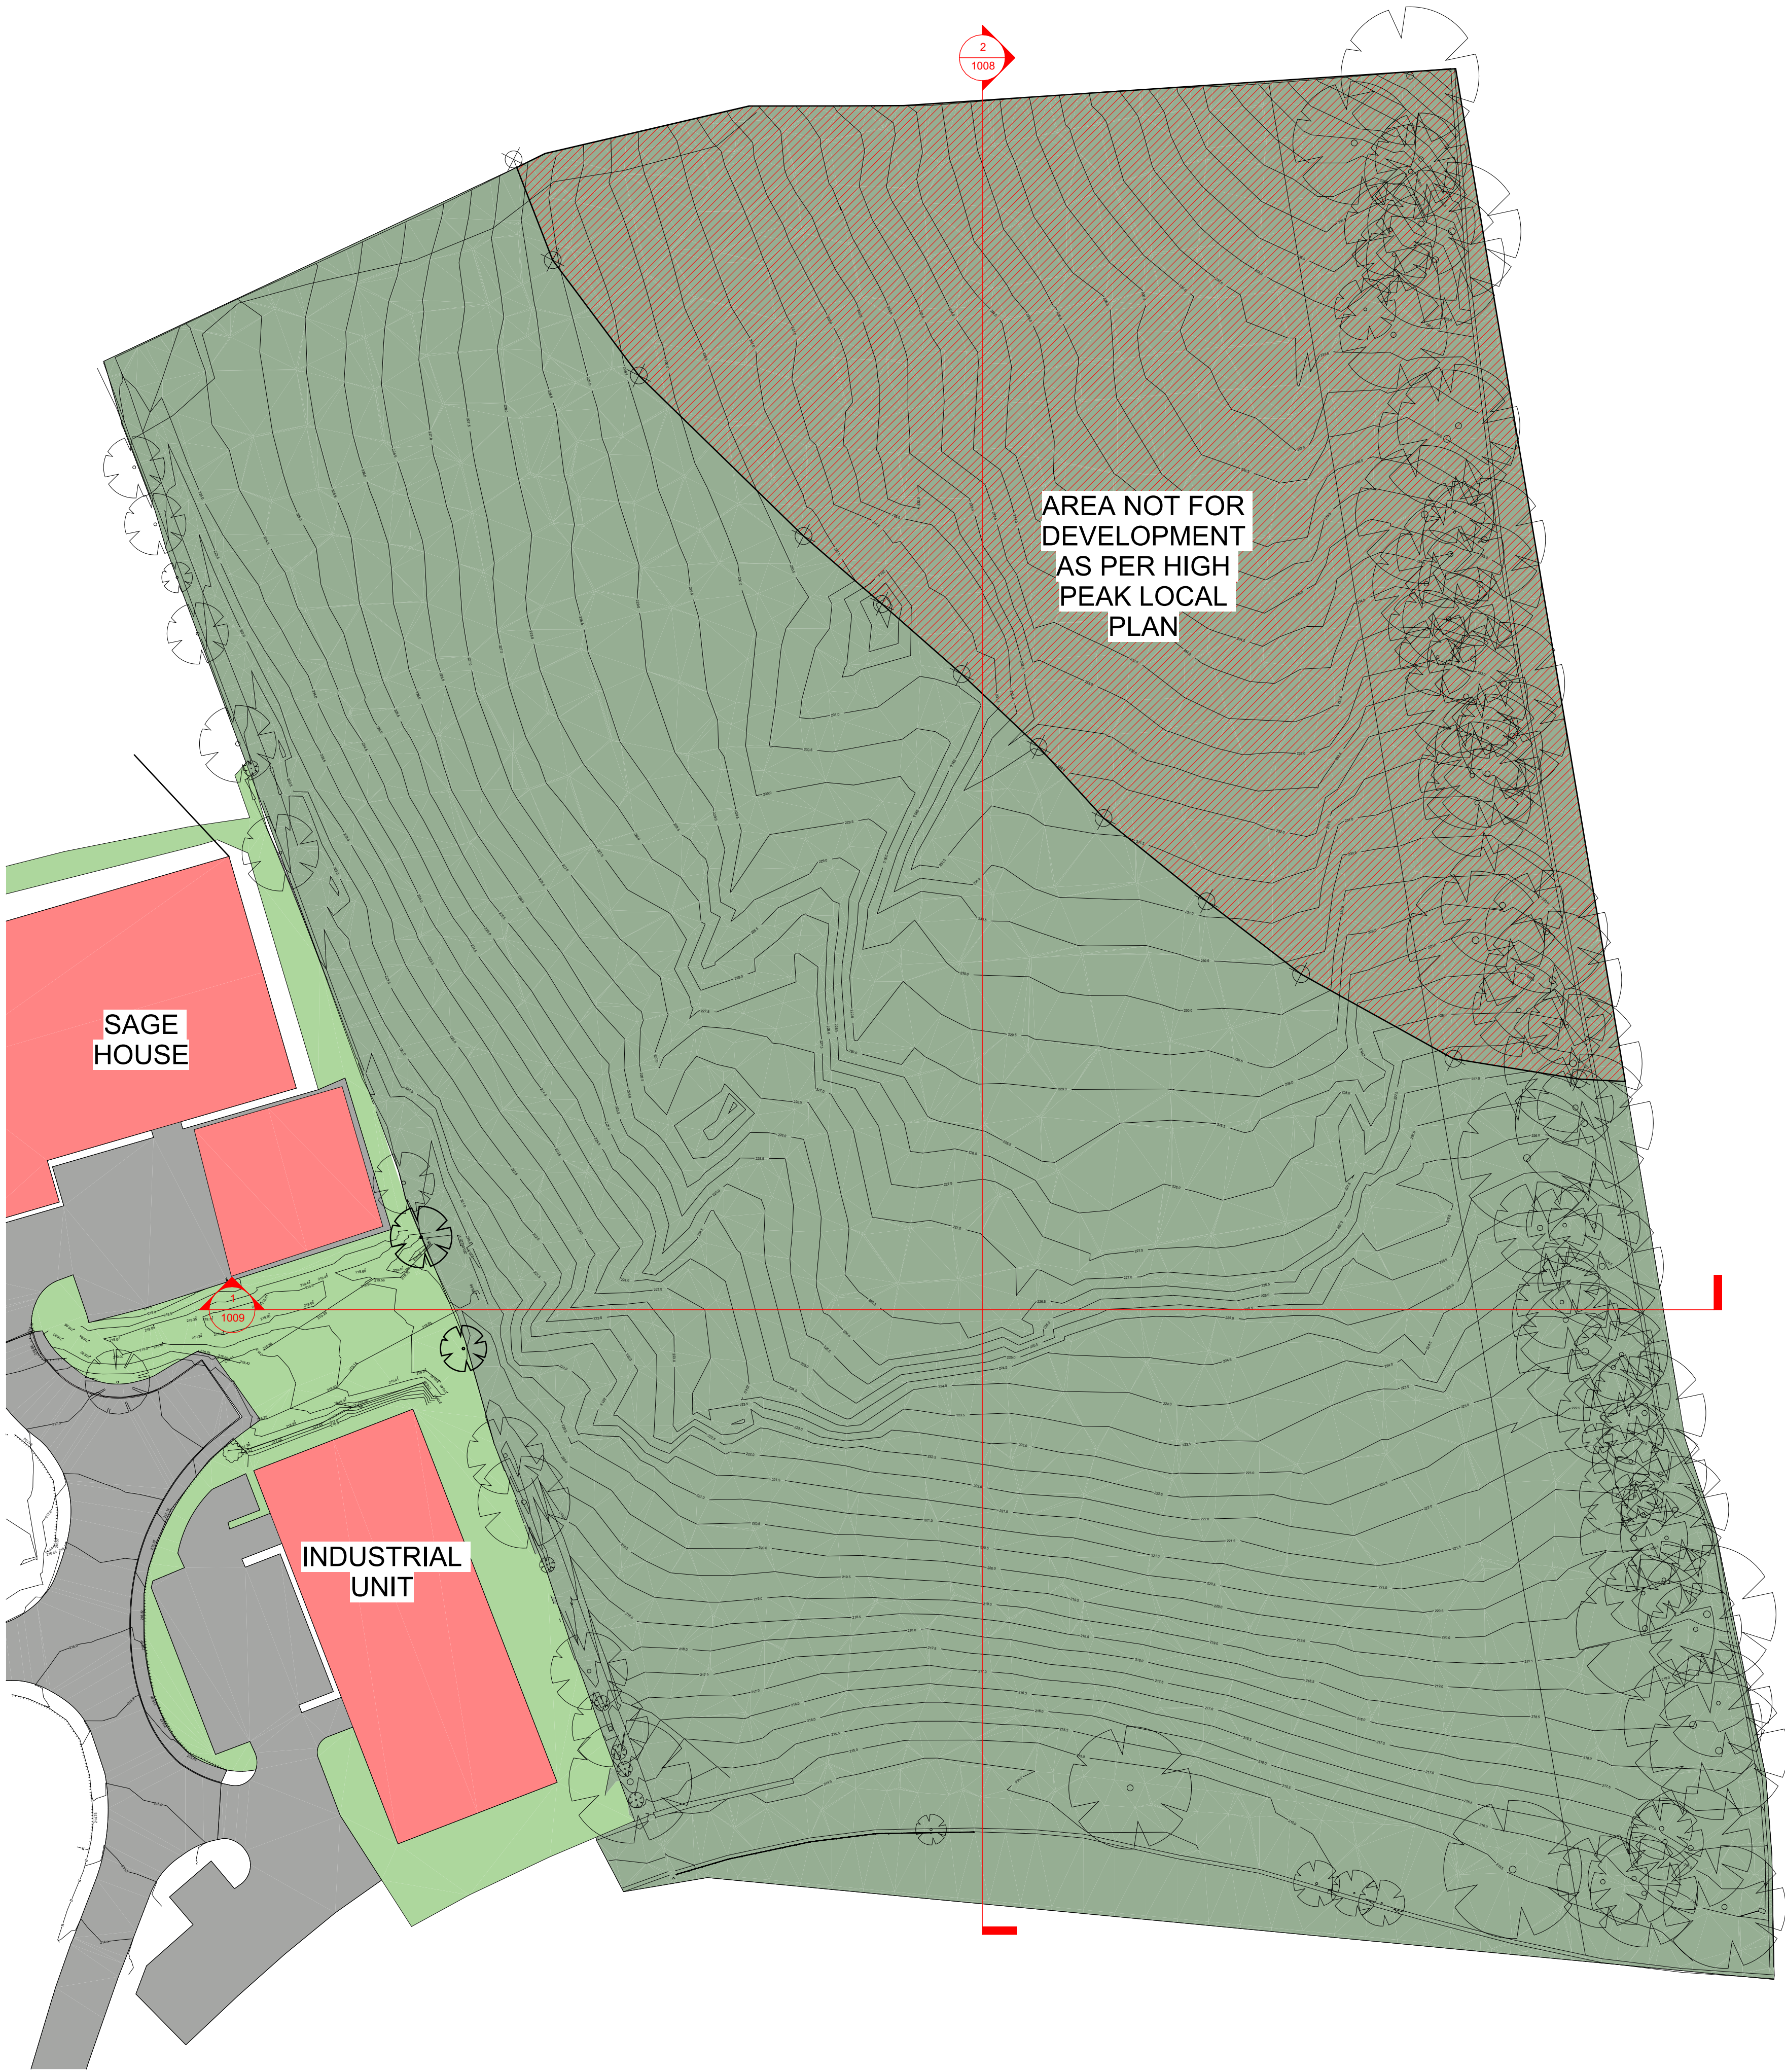

Site Block Plan Existing
1 : 500

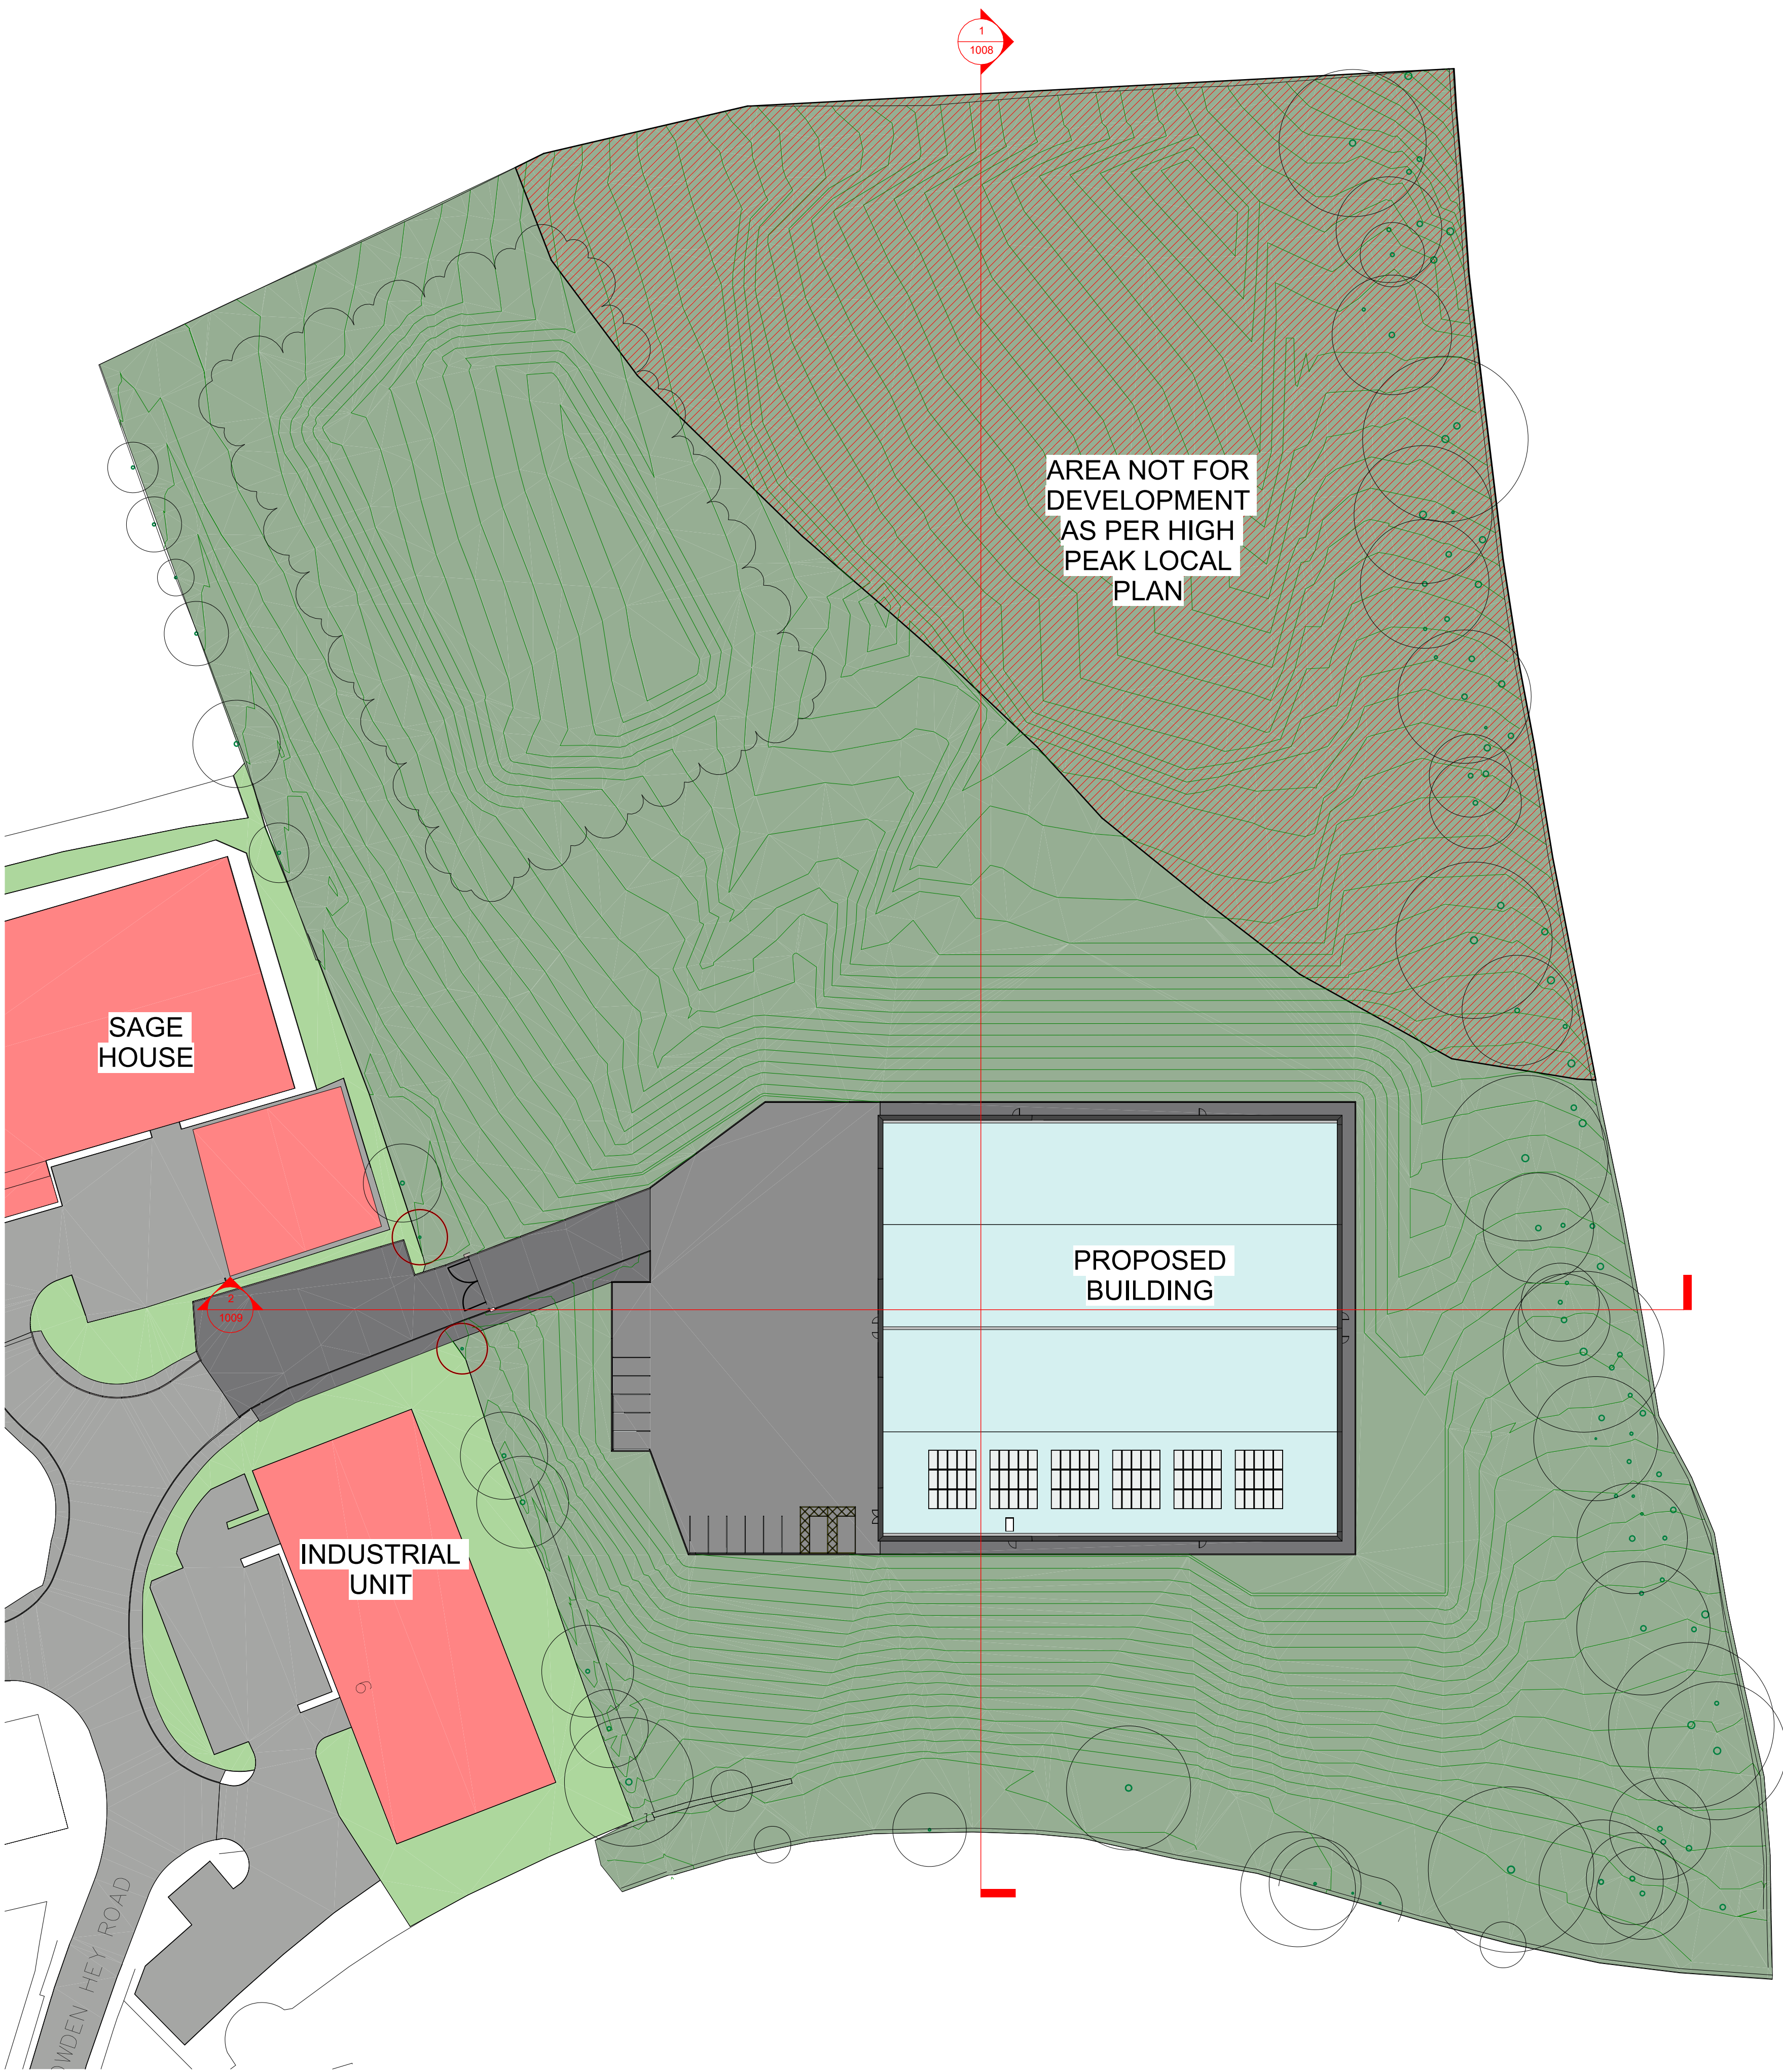

Site Block Plan Proposed
1 : 500

© Bowker Sadler Partnership Limited
This drawing is the subject of copyright which vests in Bowker Sadler Partnership Limited. It is an infringement of copyright to reproduce this drawing, by whatever means, including electronic, without the express written consent of Bowker Sadler Partnership Limited which reserves all its rights.
Bowker Sadler Partnership Limited asserts its rights to be identified as the author of this design.
Report Errors and Omissions to the Architect.
Check all dimensions on site.
Drawing to be read in conjunction with the Health and Safety Plan and all relevant Risk Assessments

D	09.10.25	ADC	Proposed site topography amended	DL
C	01.04.25	ADC	Note removed	DL
B	09.08.25	ADC	Sheet amended	DL
A	27.06.25	ADC	Planning issue	DL

Rev	Date	On	Chg
-----	------	----	-----

BowkerSadler

Project
Bowden Hey Road

Client
Trustees of the Ainley Pension Scheme

Drawing
Site Block Plans

Scale	Sheet Size	Drawn	Checked	Date
1 : 500	A0	ADC	DL	June 24
Project No	Discipline	Zone	Level	Form
15-072 -				
Sheet				

Planning
Hatherlow House, Hatherlow, Romley, Stockport, SK6 3DY
0161 406 7353 office@bowker-sadler.co.uk www.bowker-sadler.co.uk