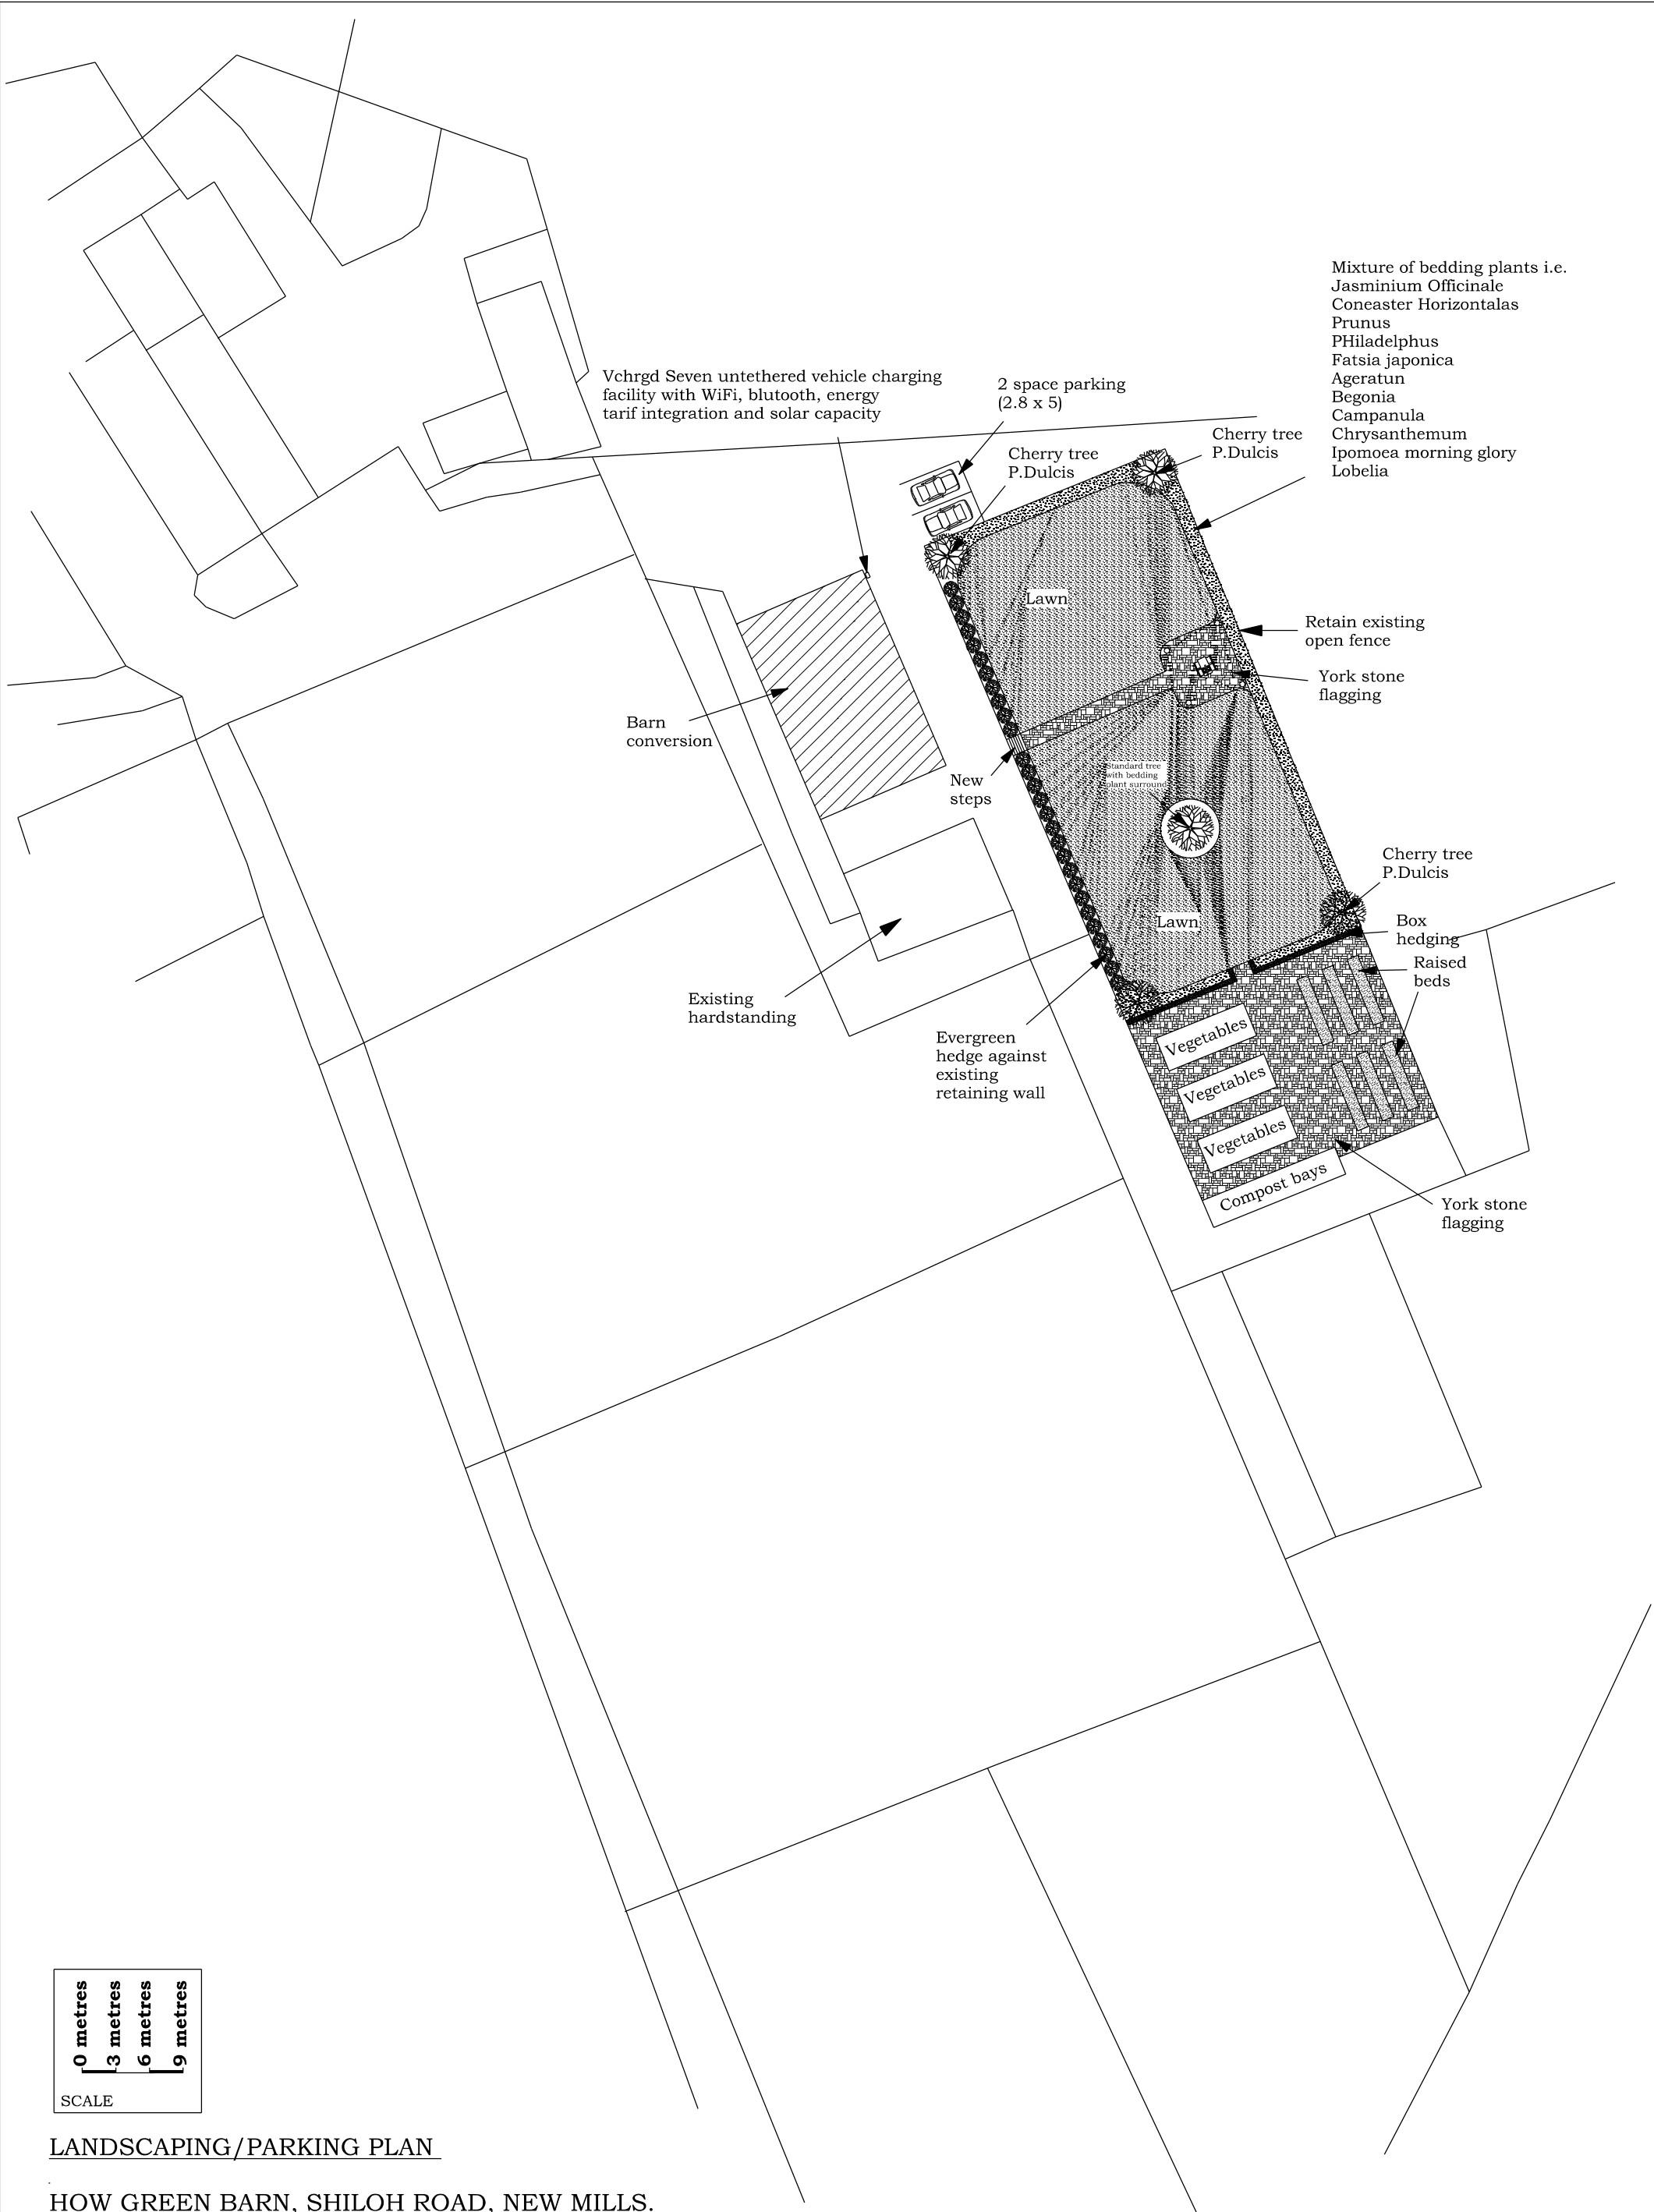


LANDSCAPING/PARKING PLAN

HOW GREEN BARN, SHILOH ROAD, NEW MILLS.

SCALE 1:500 @ A3

DRAWING NUMBER 2187/3