


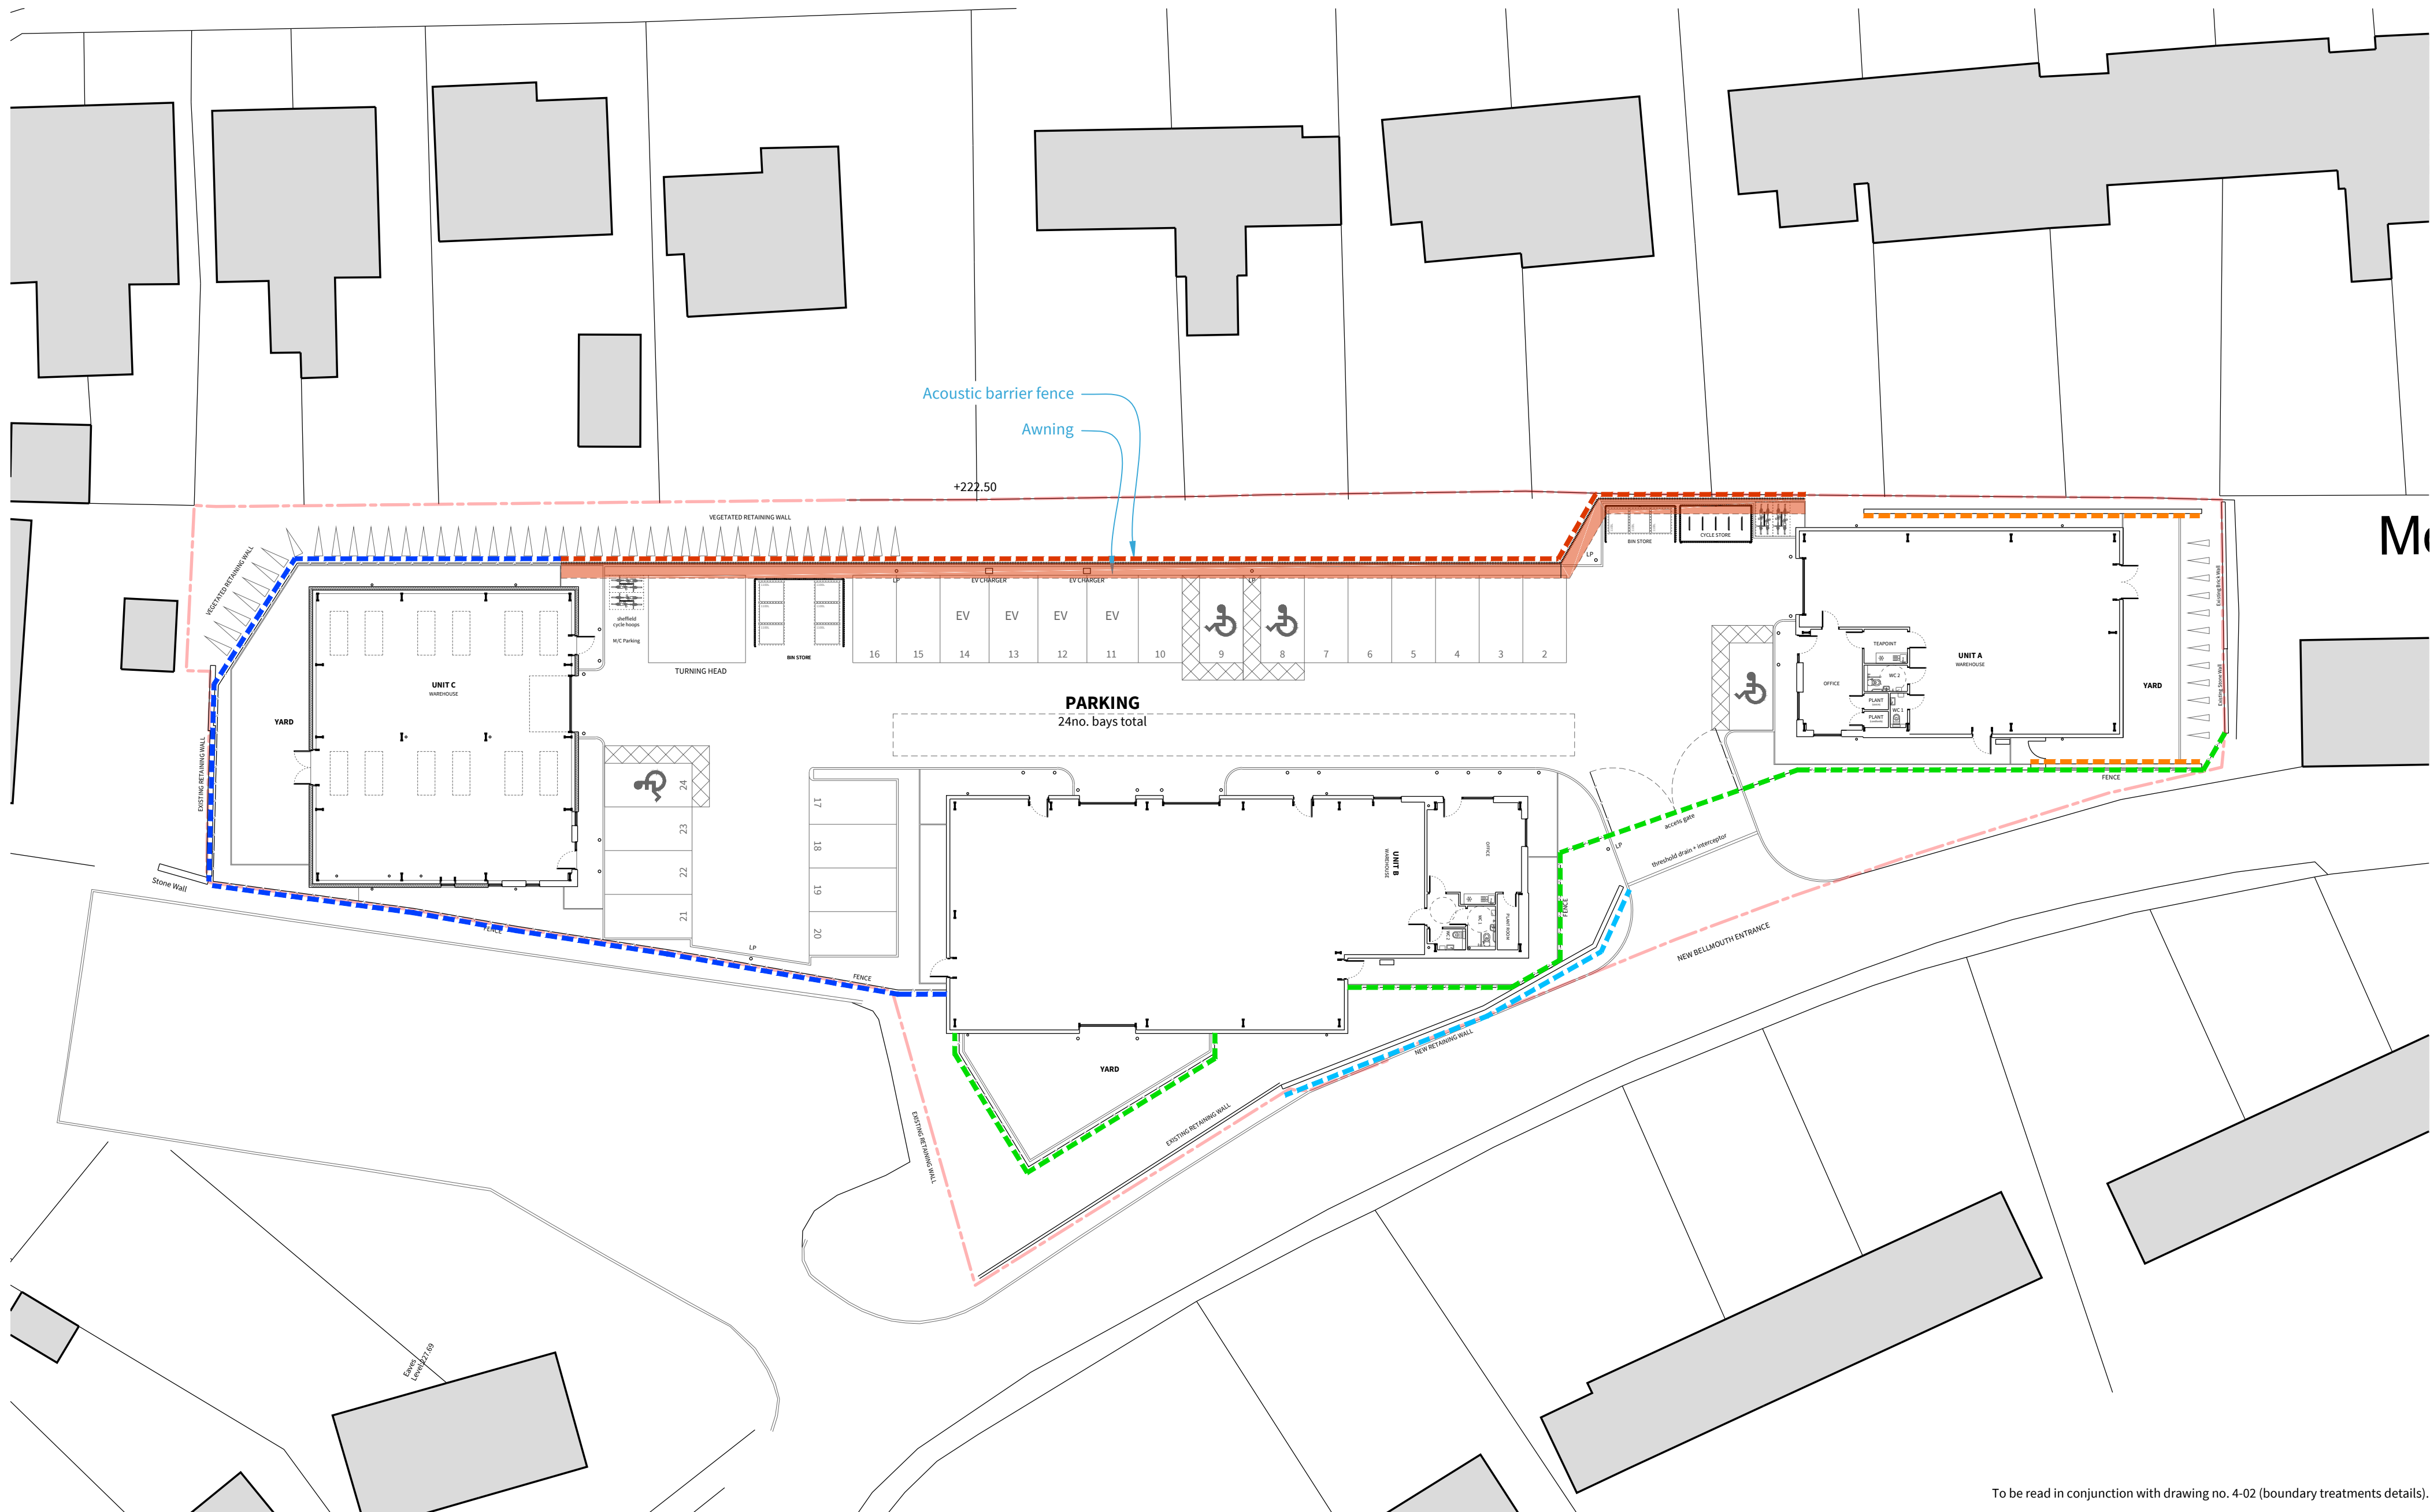

 Proposed Retaining Wall - Type 1
Reinforced concrete structure, faced with natural stonework
to match stone used on plinth to proposed buildings.

 Proposed Retaining Wall - Type 2
Reinforced concrete structure
(exposed structure).

 2.5m high acoustic fencing with awning. Awning is 1m long at a
60° angle from top of the fence. Total height of barrier plus
awning is 3m. Awning overhang shown as solid inset line.

 2.1m high timber fence,
close board panels
similar to acoustic barrier.

 2.1m high 358 gauge SR1 Heras Zenith
prison mesh panels, dark grey.
Including access gates.

To be read in conjunction with drawing no. 4-02 (boundary treatments details).

1:250