

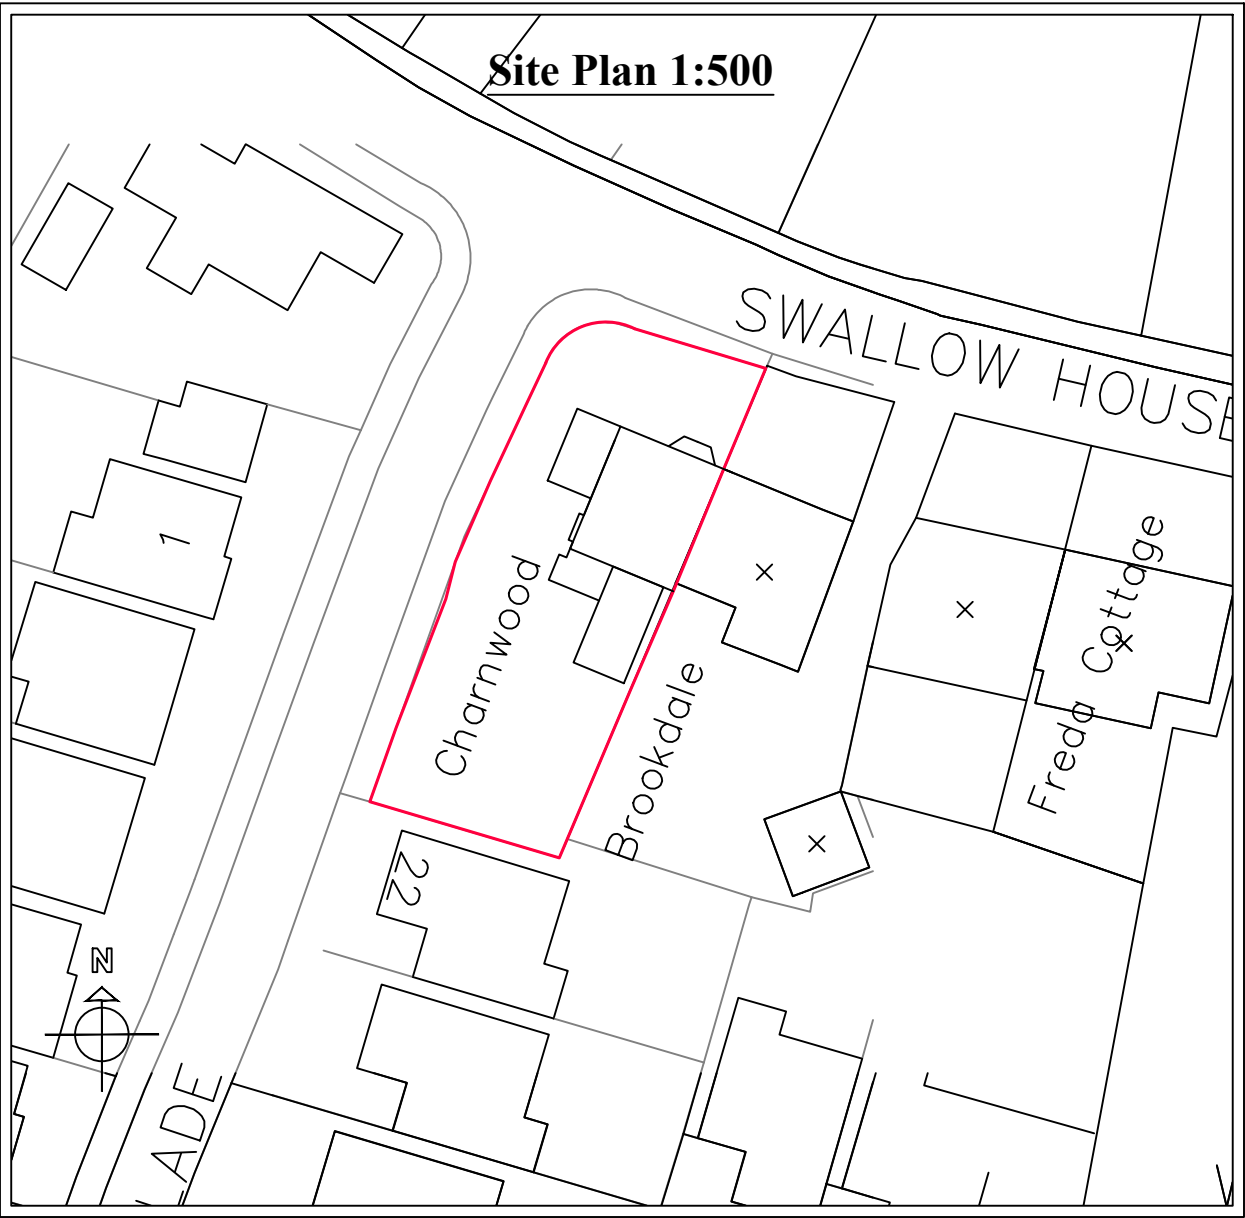
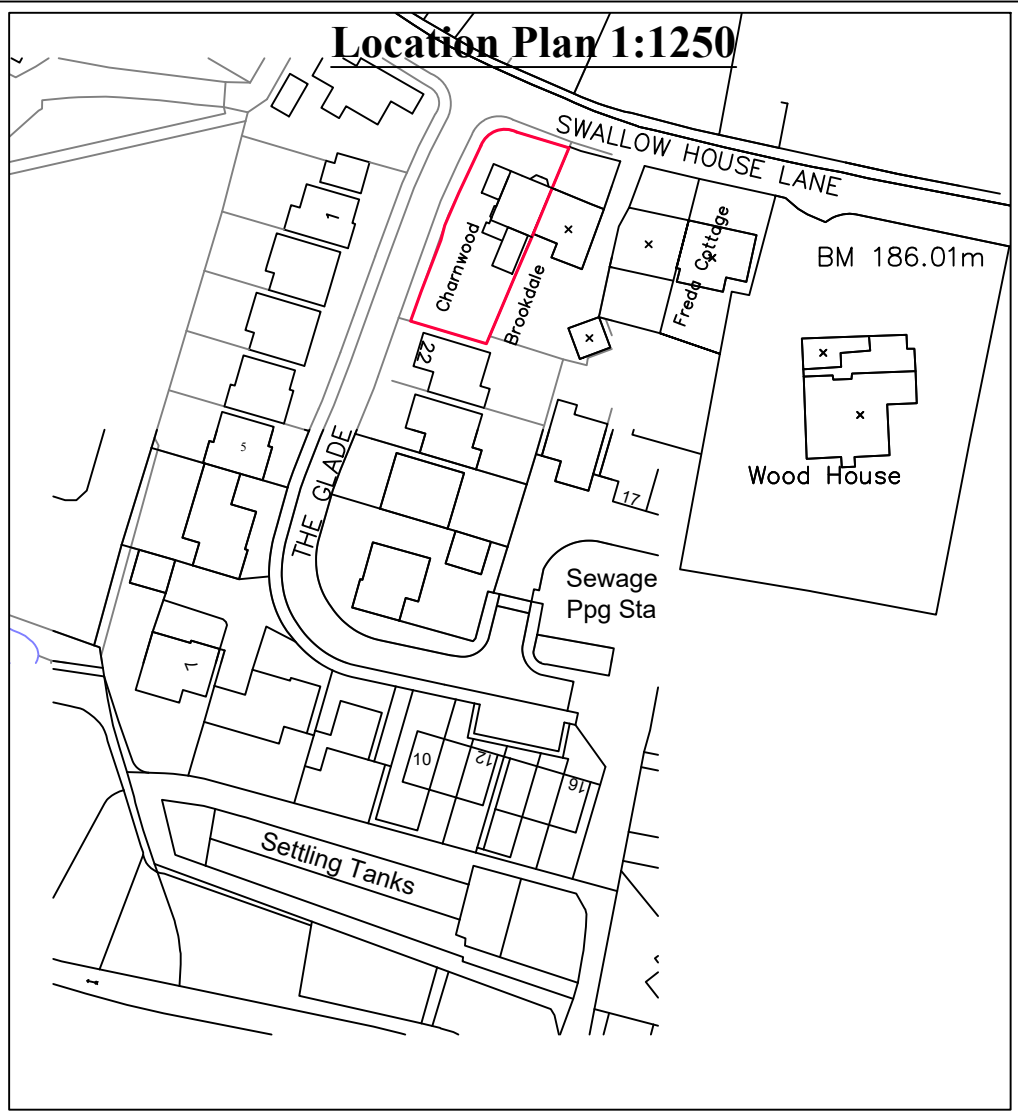


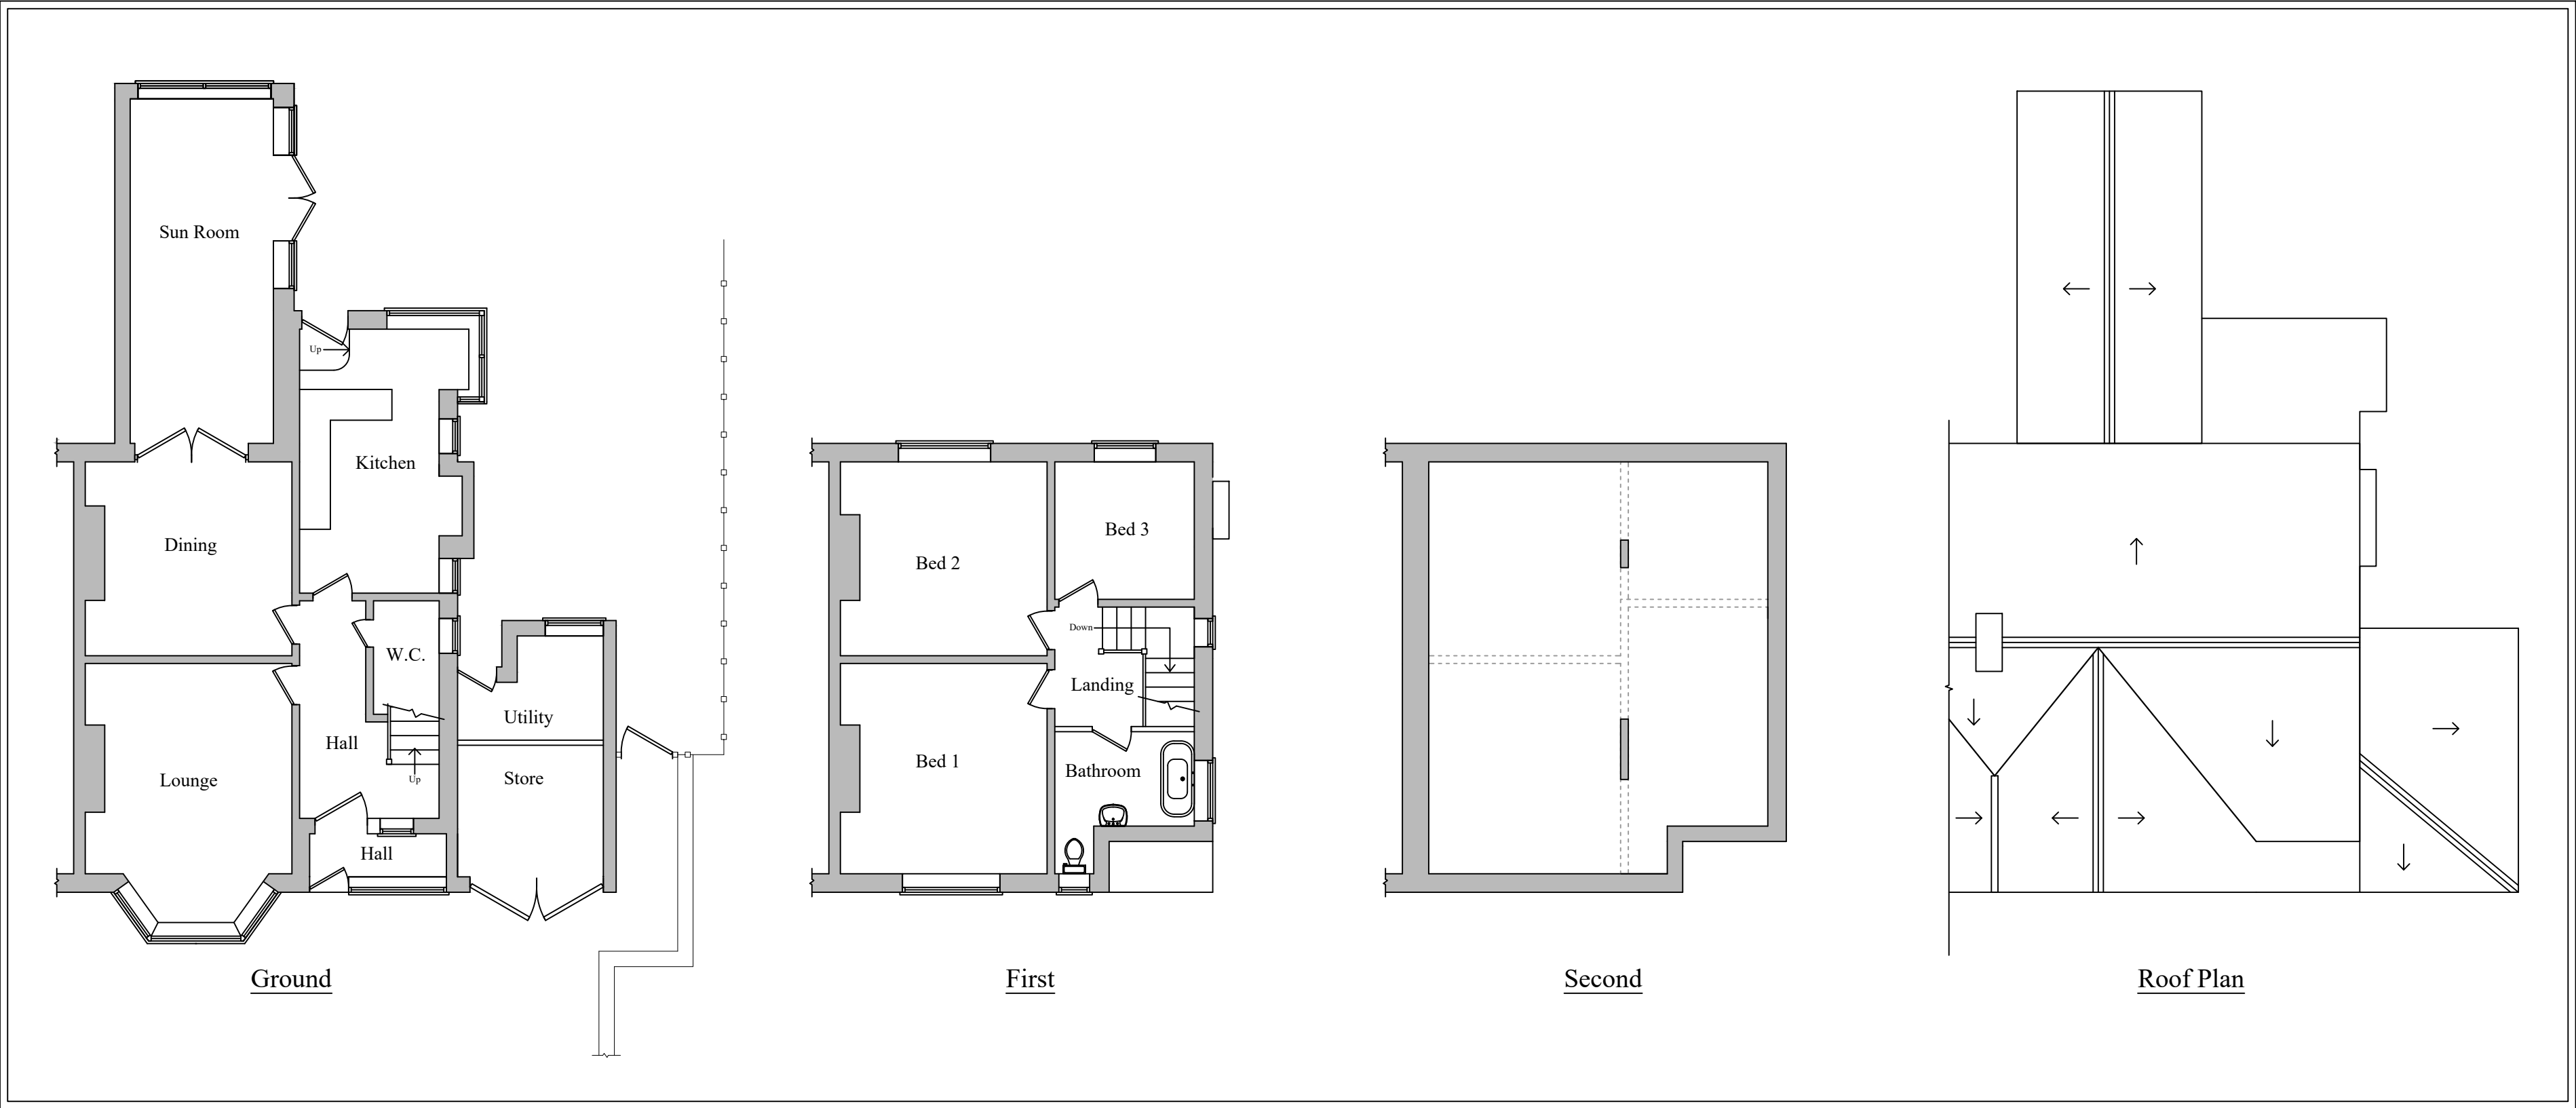

Planning

This drawing is the Copyright of SJ Design Limited.
All dimensions must be checked on site and not scaled from this drawing.
All materials and workmanship are to be in accordance with prevailing British Standards, Codes of Practice, Building Regulations, manufacturers and contractors recommendations and all to the complete satisfaction of SJ Design Limited.

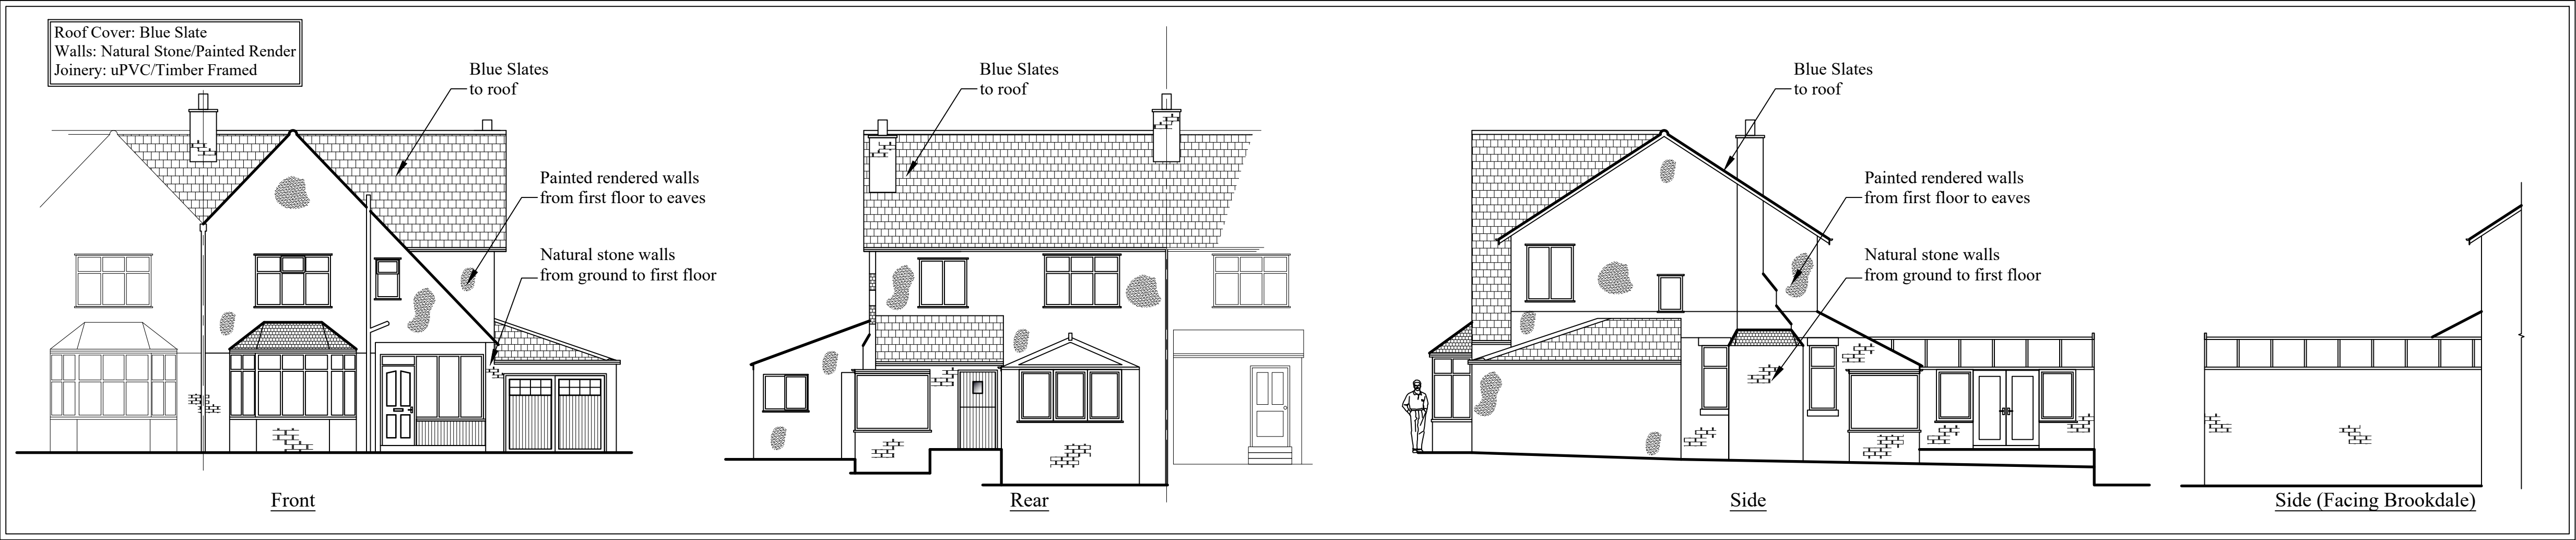

DESIGN LTD

Building Design & Surveying Consultants
The Old Co-Op Building, Church Street,
Hayfield, High Peak SK22 2JE
Tel: 01663 742903 Fax: 01663 751247
Mobile: 07984 007 007 Email: info@sjdesign.net
www.sjdesign.net

Client: Claire Brooks

Job Title: Proposed extensions and alterations at Charnwood Swallow House Lane Hayfield High Peak SK22 2HB

Drawing Title

Plans as Existing

Scale: 1:100; @A1

Date: November 2025 Drawn by: SJ

Drawing No.	Rev.
101	