



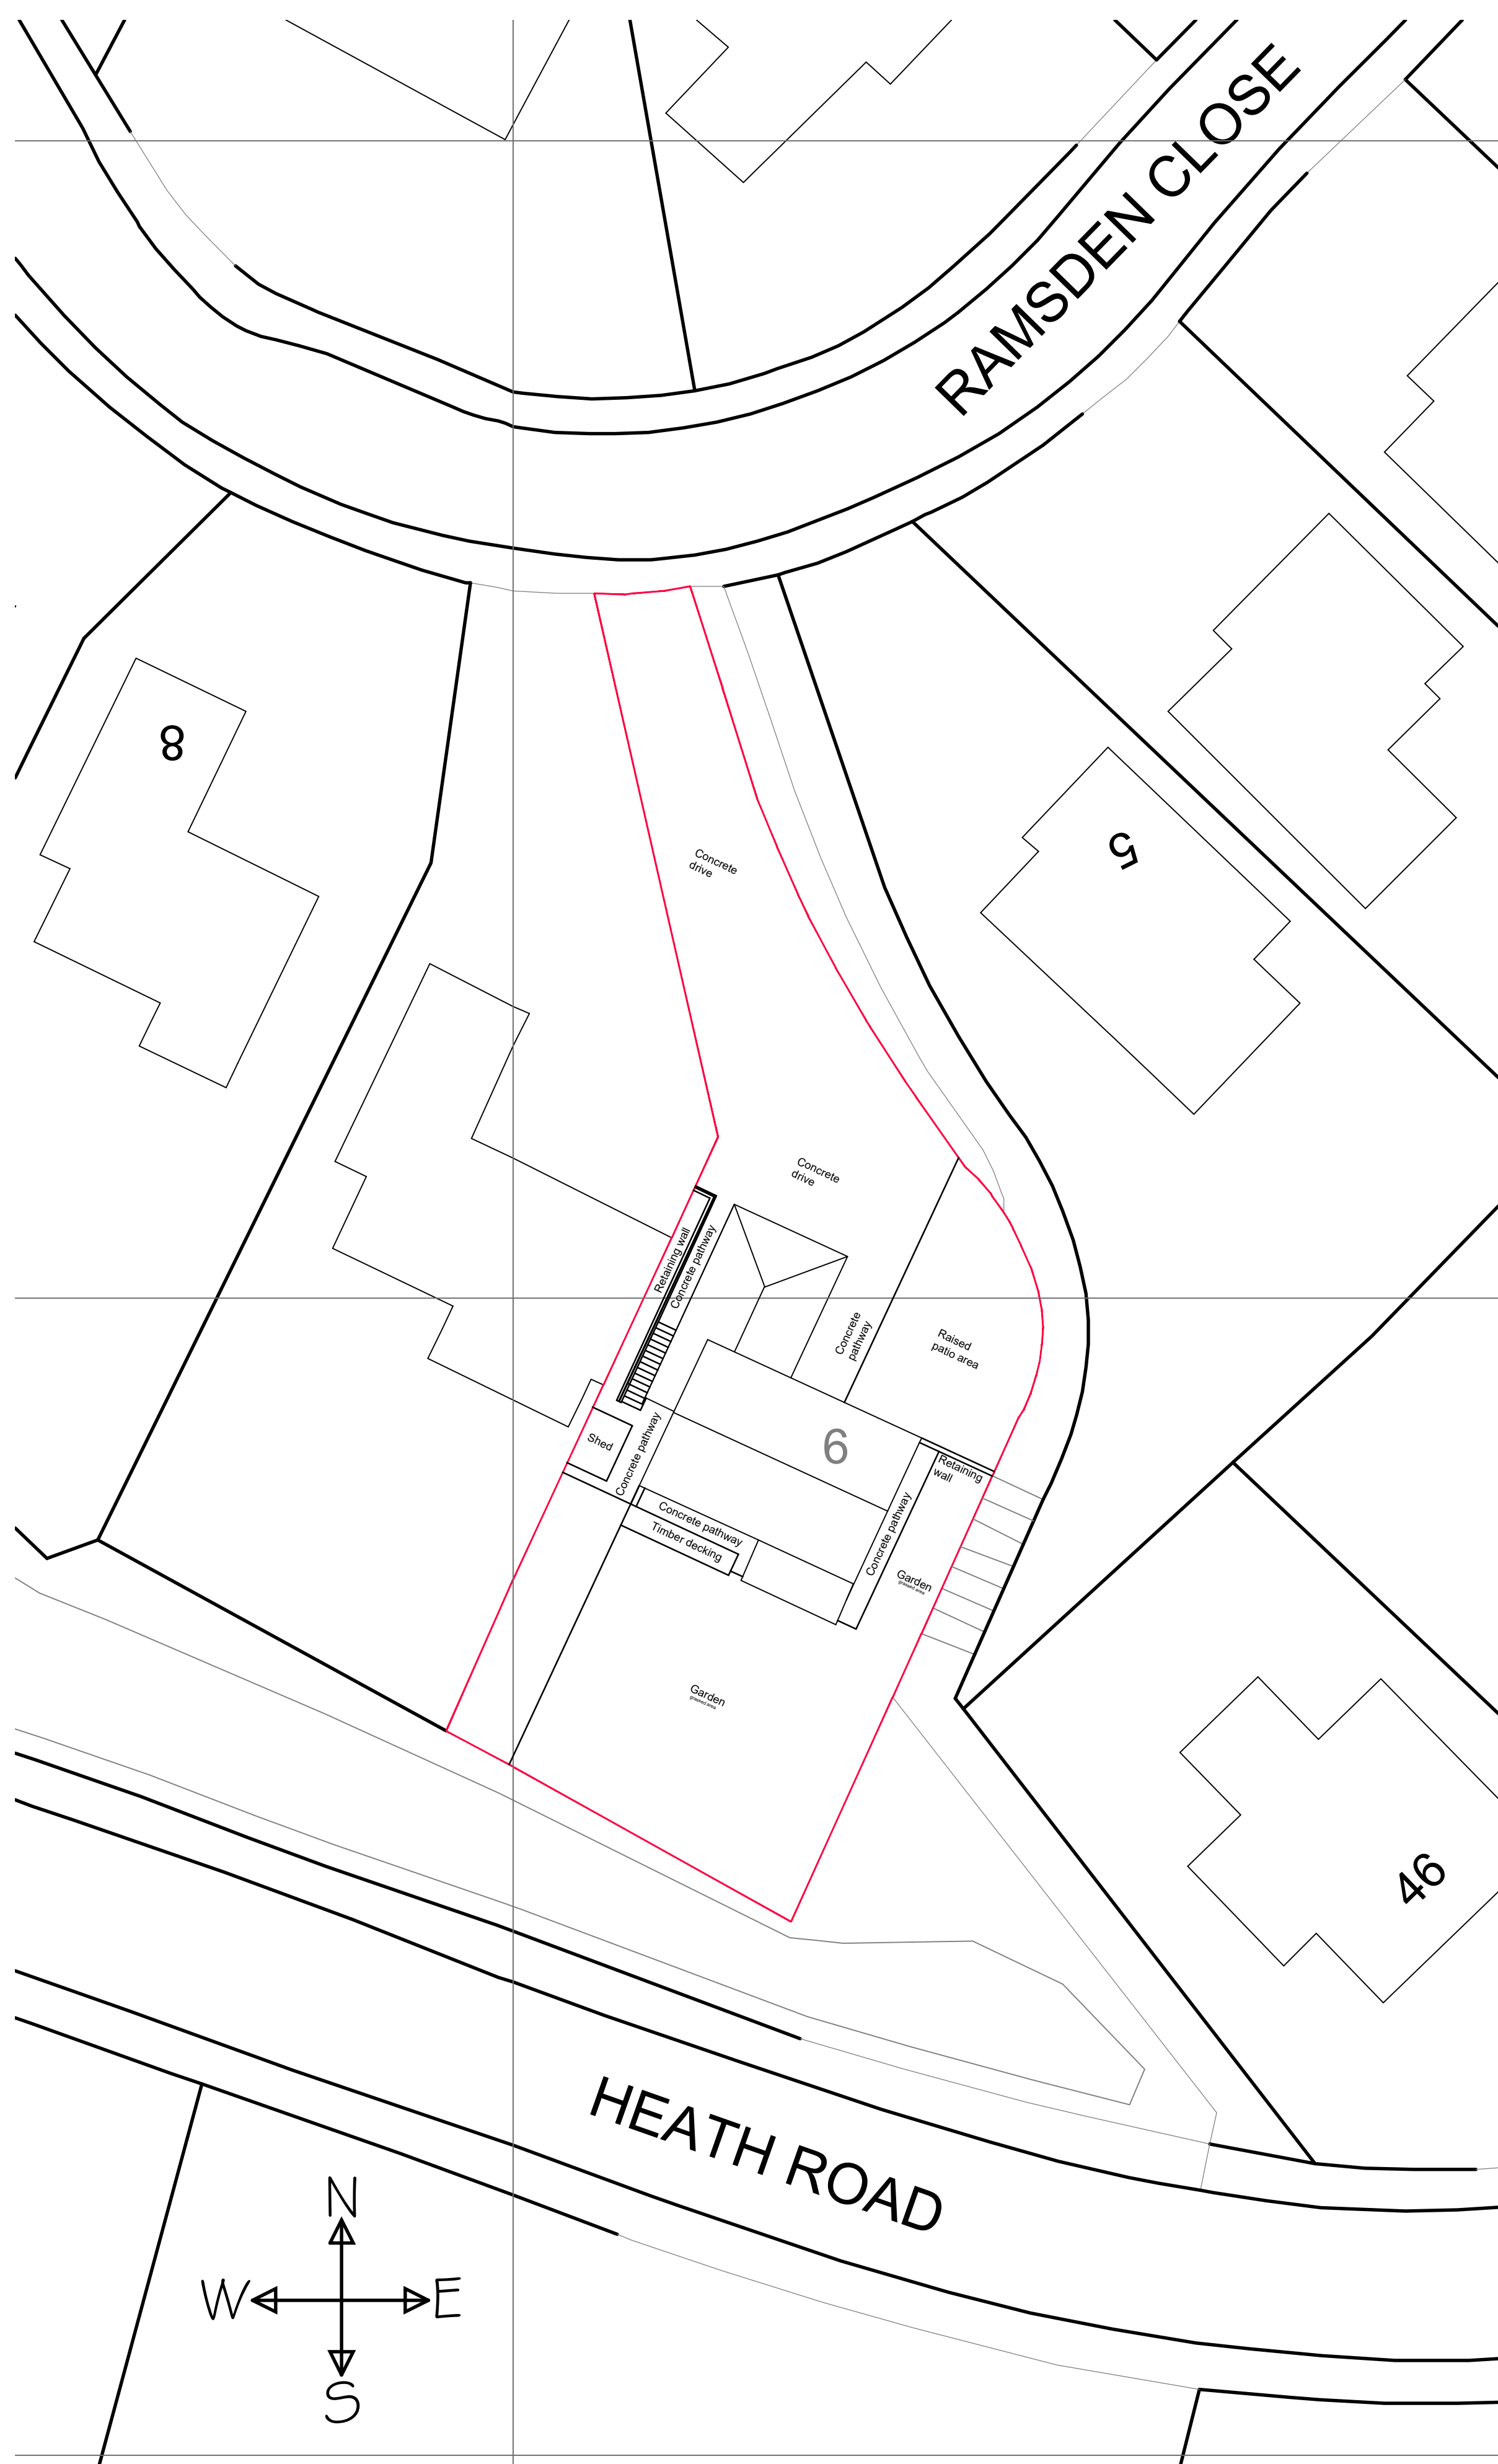

Existing Site Layout
Scale 1:200

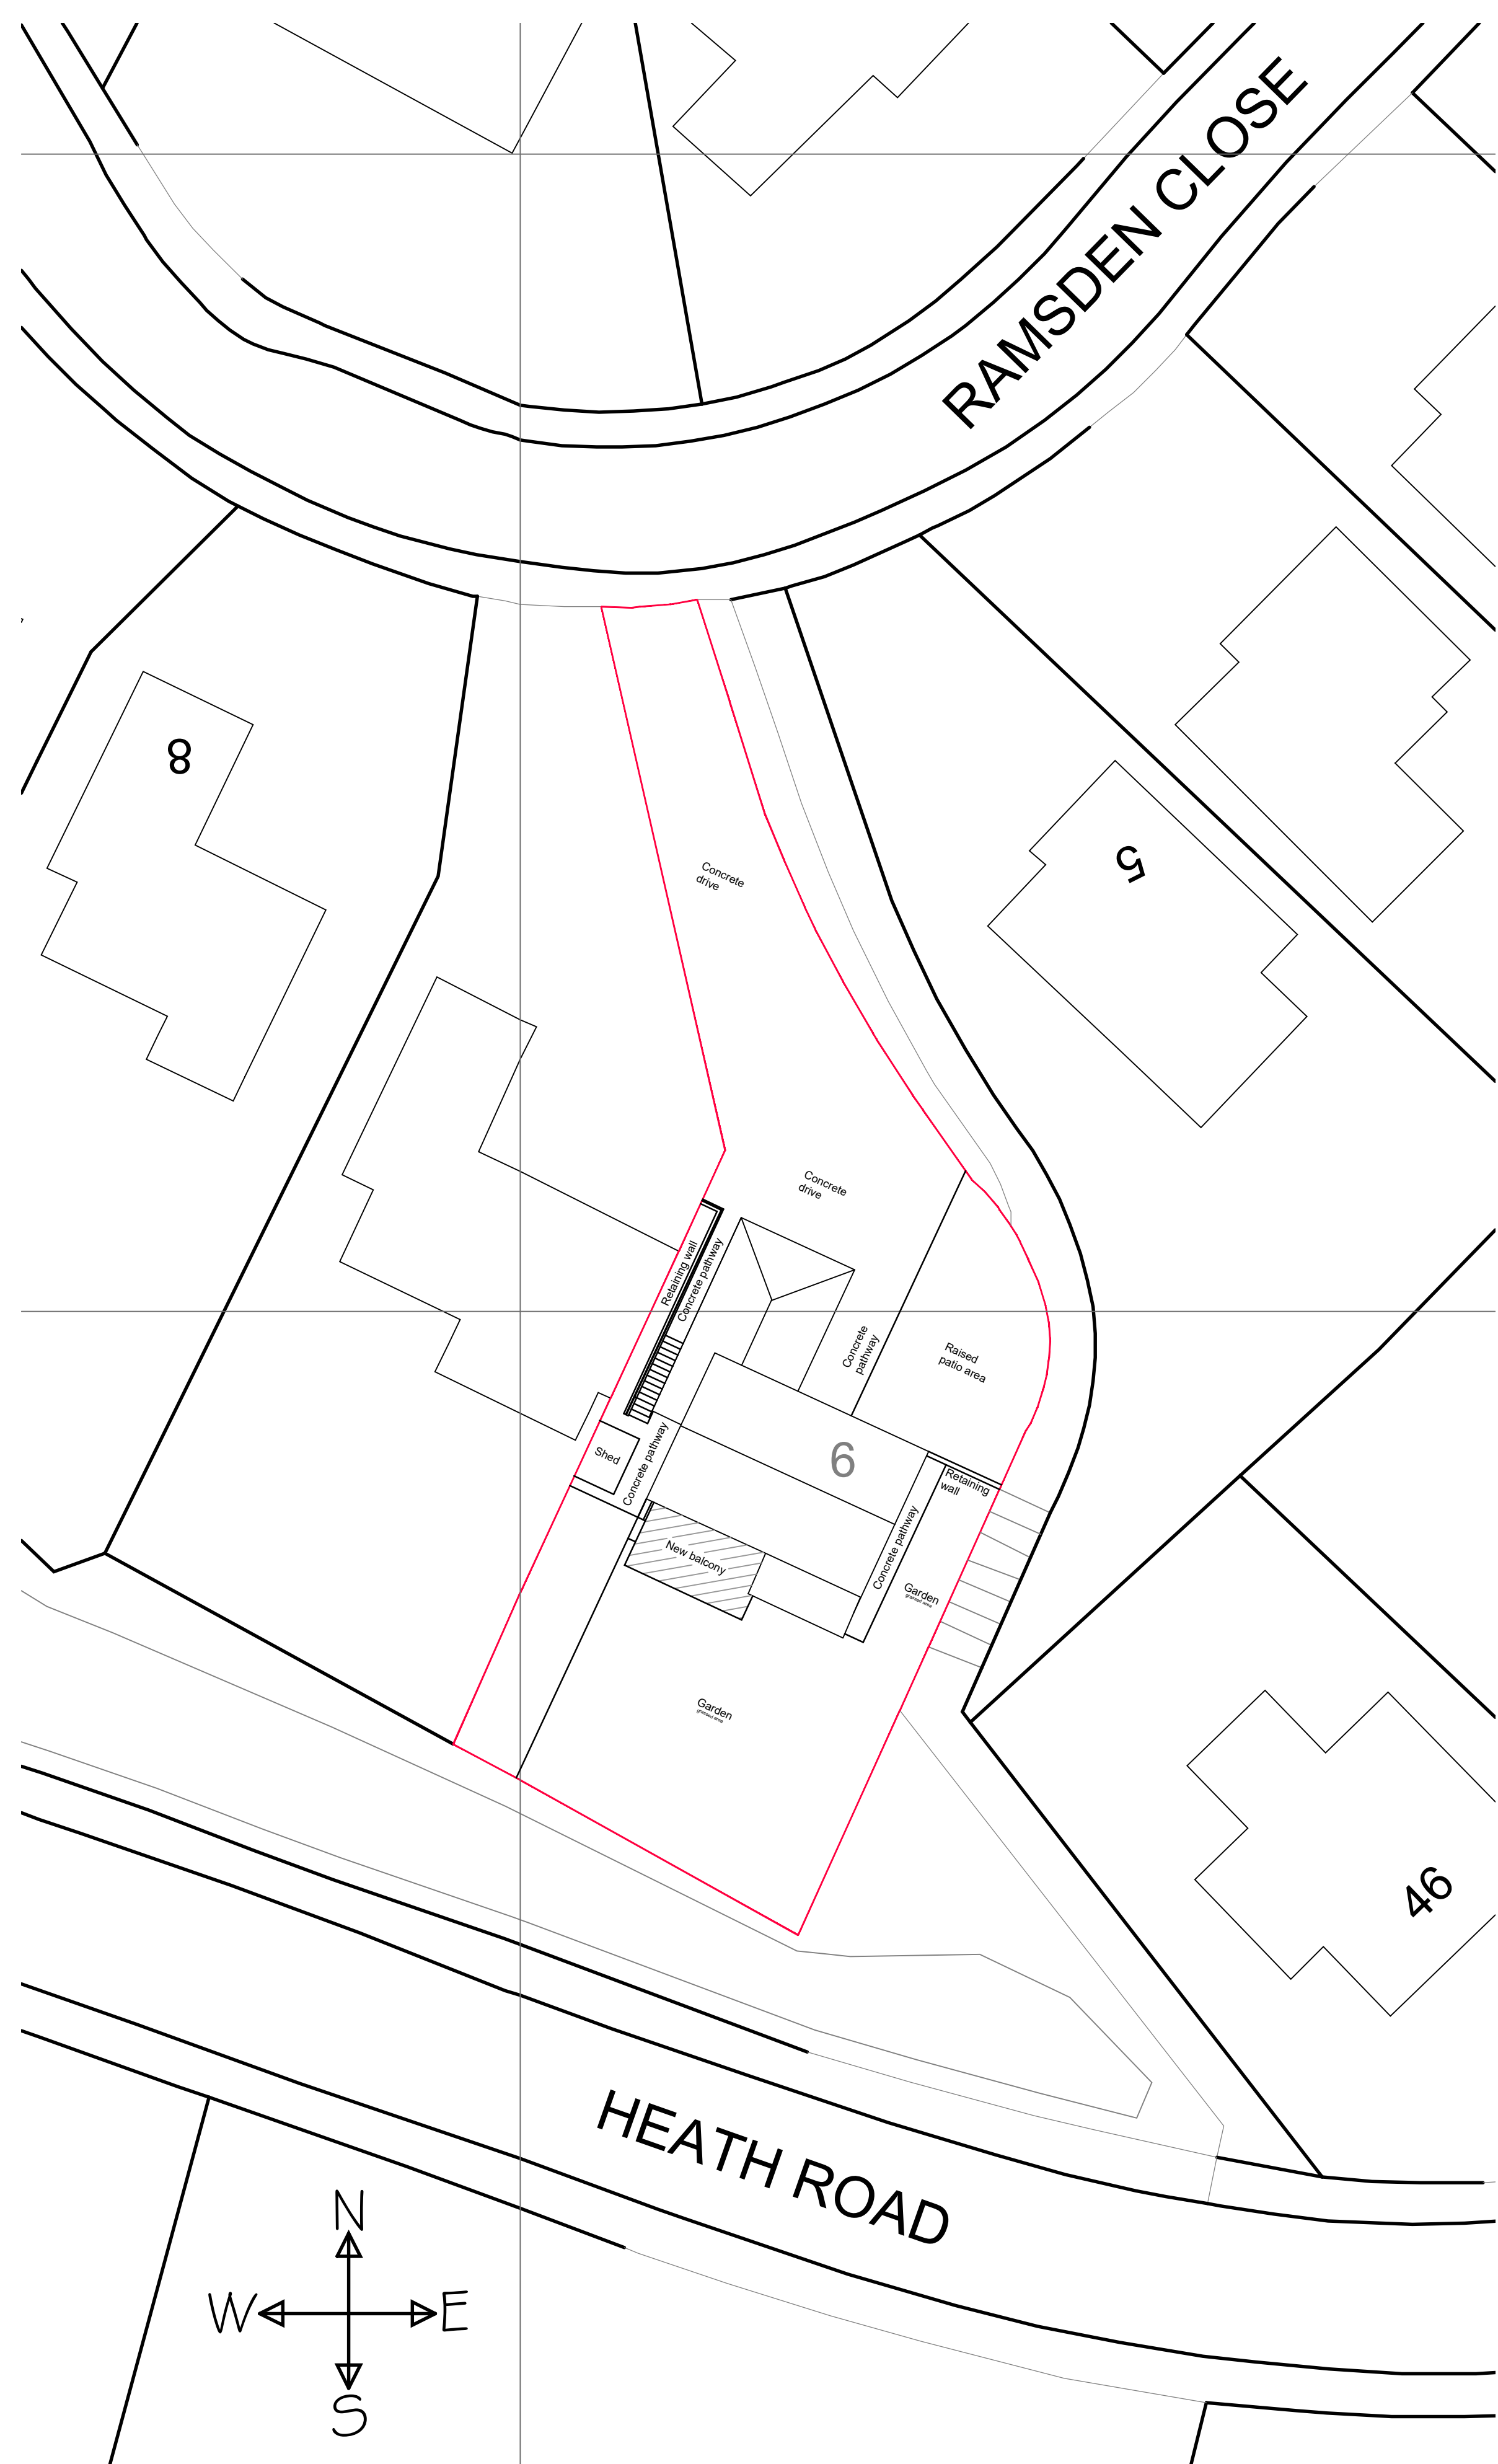

Proposed Site Layout
Scale 1:200




Location Plan
Scale 1:1250

Revision	Description	Date	Rev. By

Limefield Design Solutions Ltd

Limefield, North Road
Glossop, Derbyshire SK13 7AU
Tel: 01457
Mob: 07900 266316
E-mail: rob@limefields.co.uk

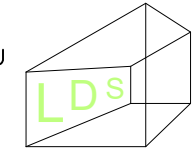

Mr & Mrs M Wadsworth
PROPOSED ALTERATIONS TO 6 RAMSDEN
CLOSE, GLOSSOP
SITE LOCATION PLAN, EXISTING SITE
LAYOUT, & PROPOSED SITE LAYOUT

Scale 1:1250 1:200 © A1
Date Nov. '25
Drawn By RS
Drg. No. 2529-01