




Elevation A (NORTHEAST)

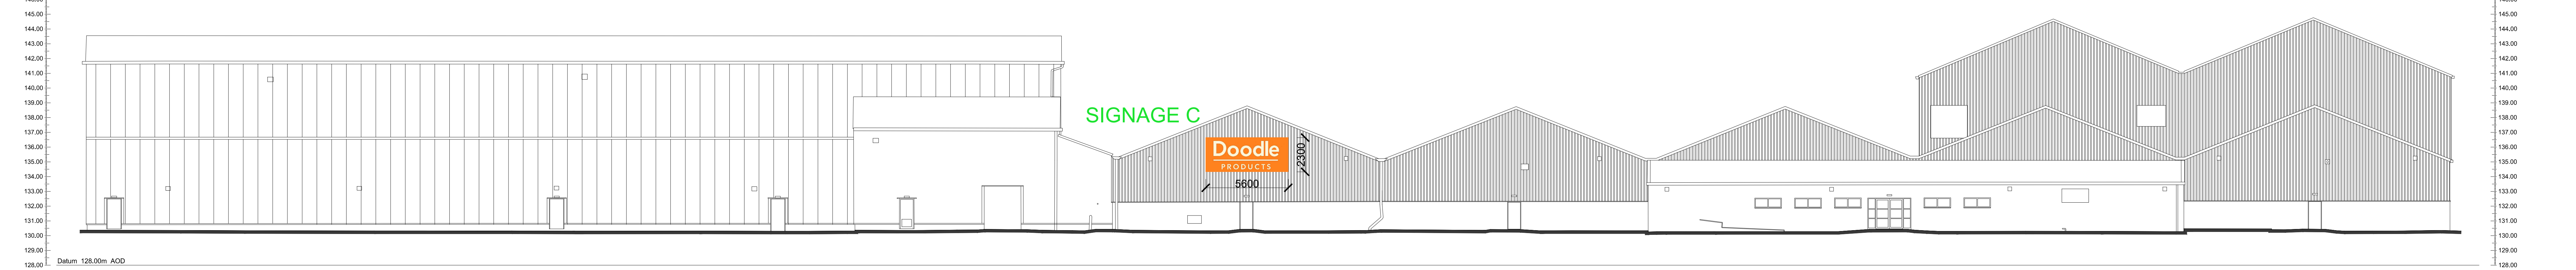


Elevation B (SOUTHEAST)

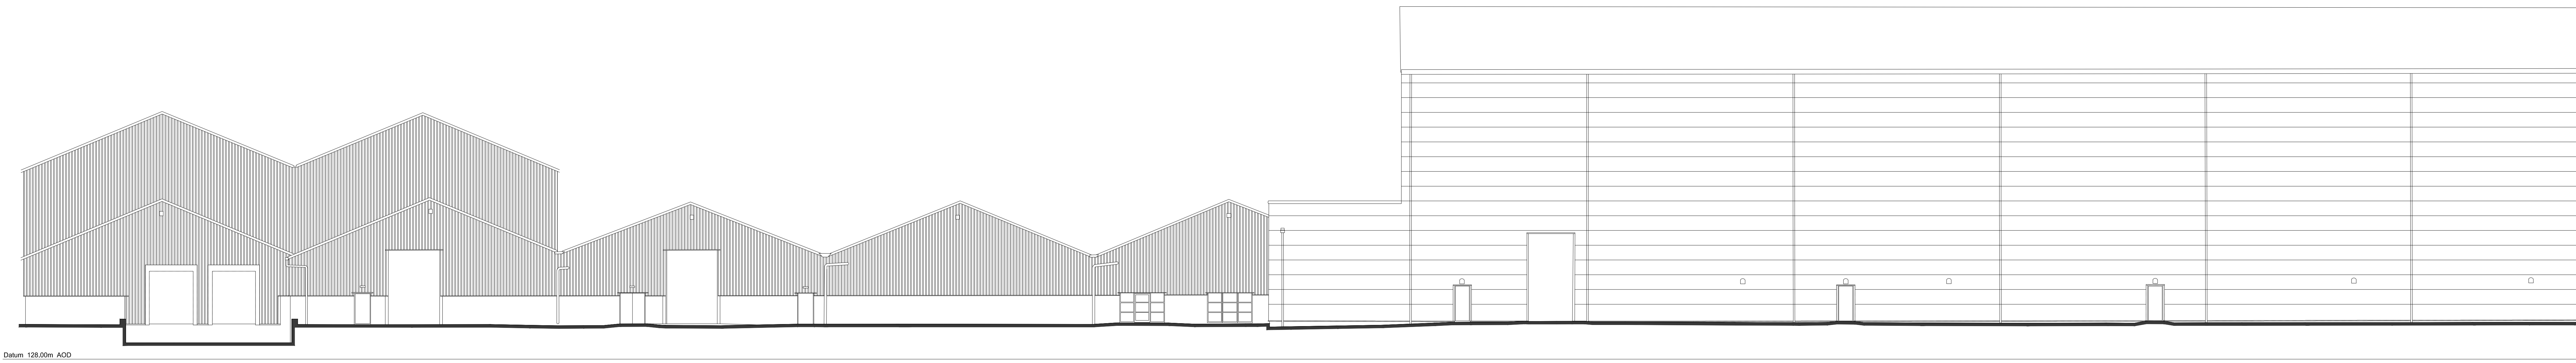


Elevation D (NORTHWEST)

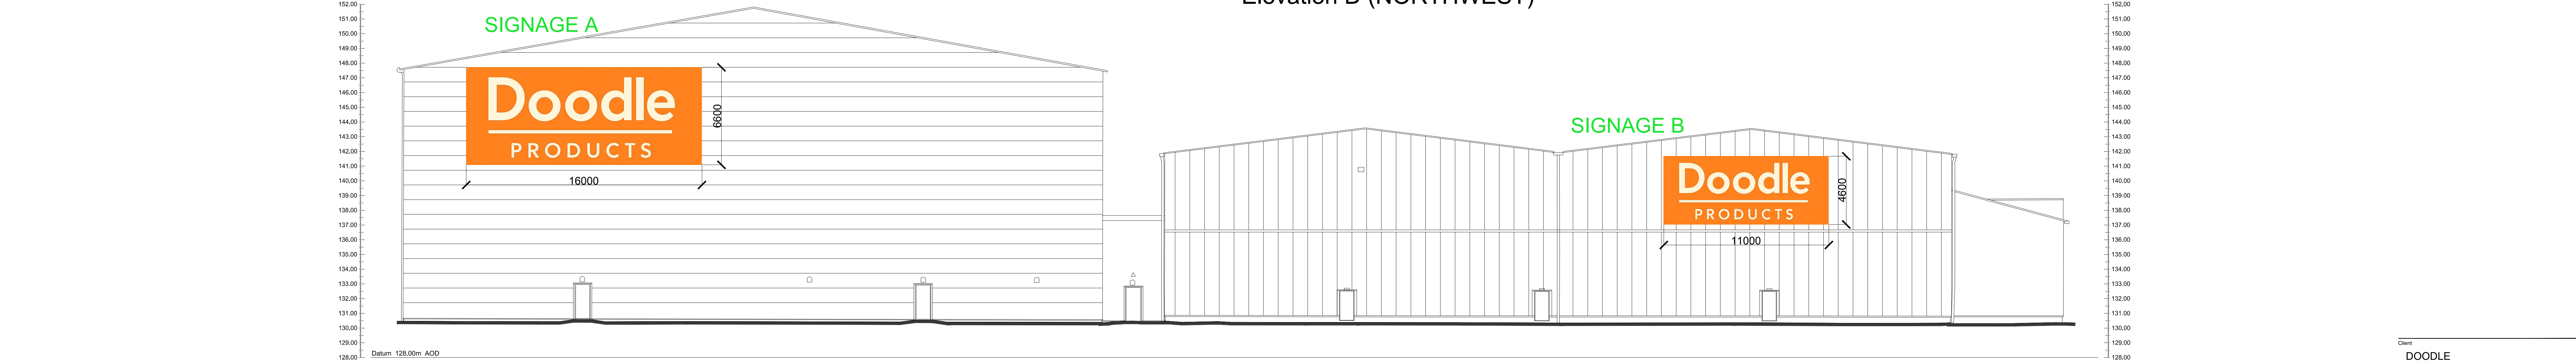

Elevation C (SOUTHWEST)

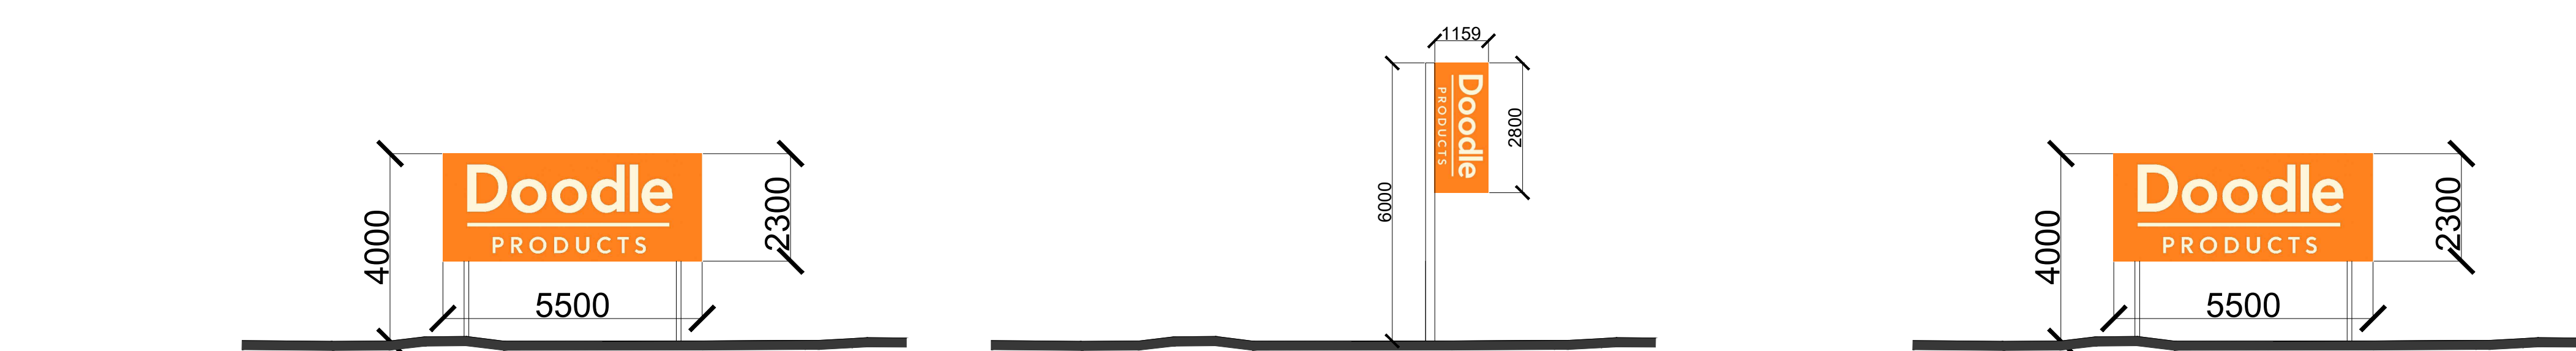

SIGNAGE D, E AND F TO A SCALE 1:100

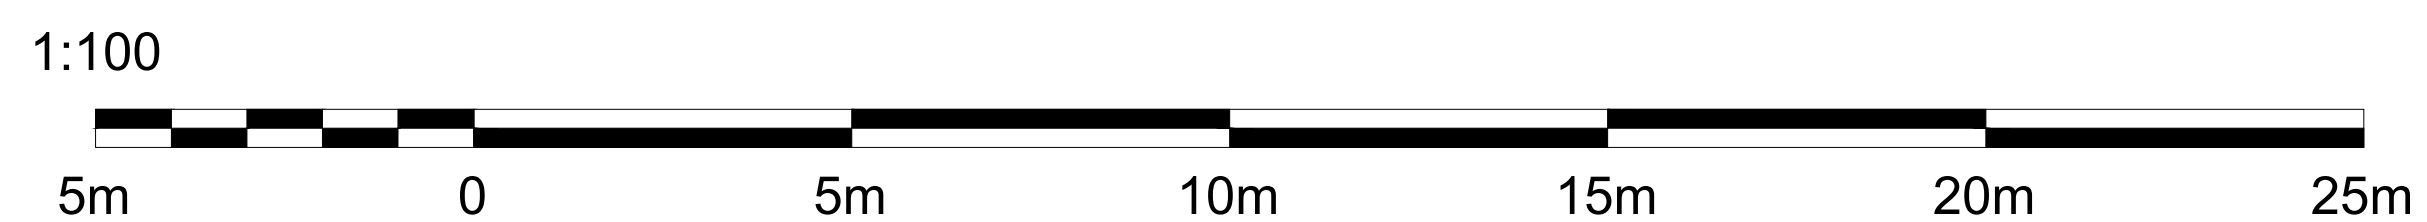

Client					
DOODLE					
Project					
Waterside					
Drawing Title					
Proposed Elevations					
Drawn	Checked	Project	Scale	Date	Rev
PL	PL	AD	1:150 / 1:100	NOV 2025	
Project No.		Drawing No.		Revision	
25 - 956		10-03		A	



Philip Lambert Architecture Ltd.
King Edward House, 154 Clifton Drive South,
Lytham St Annes, FY8 1HG
Tel. 0781118904