


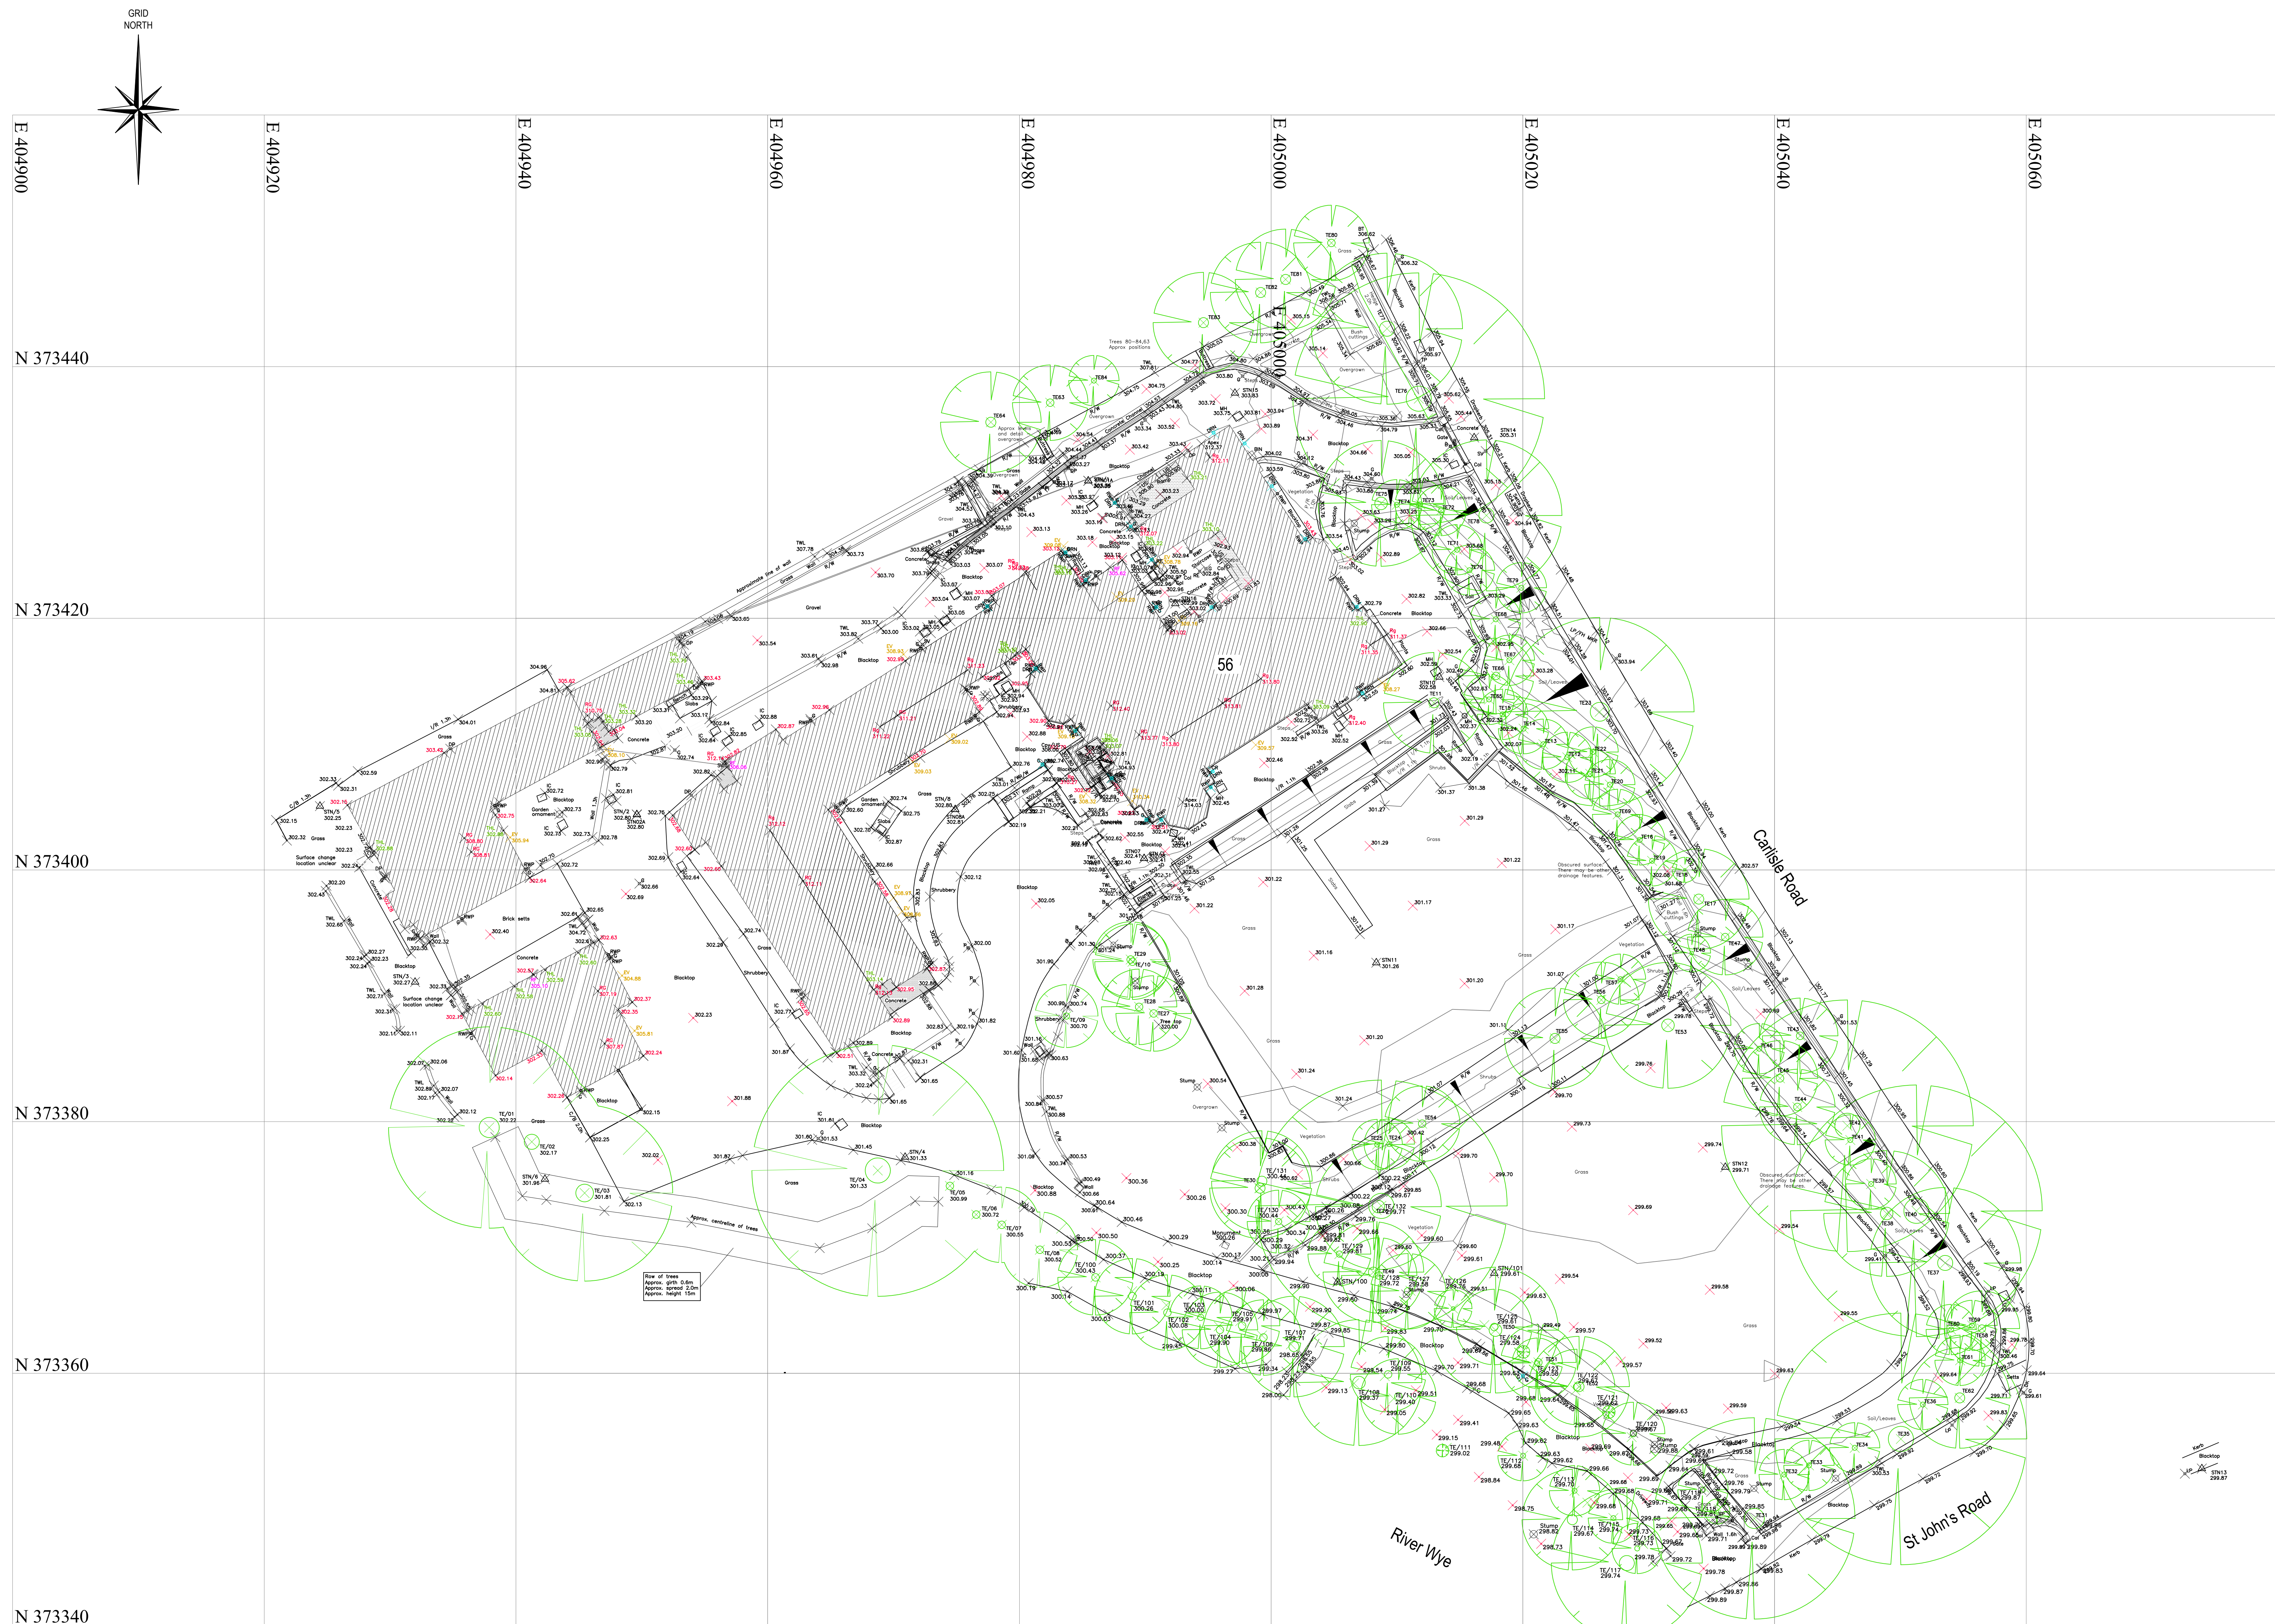

NOTES

1. SURVEY CONTROL
- SURVEY RELATED TO PREVIOUS SURVEY PROVIDED BY THE CLIENT, NAMELY "toppo full dwg"
2. THIS DRAWING IS TO BE READ IN CONJUNCTION WITH ALL OTHER RELEVANT DRAWINGS/DOCUMENTATION
3. CHECK SCALE BAR AND GRID BEFORE TAKING NON-FIGURED DIMENSIONS FROM THIS DRAWING
4. IF IN DOUBT ASK
5. DRAWING PRESENTED AS 2D, WITH 3D VERSION IN FROZEN LAYERS

LEGEND

[illegible]

ABBREVIATIONS

[illegible]

STATION CO-ORDINATES

STATION	EASTING	NORTHING	LEVEL	DESCRIPTION

UNLESS OTHERWISE STATED THE SURVEY STATIONS LISTED ABOVE ARE ONLY INTENDED TO BE USED FOR TOPOGRAPHICAL SURVEYS AT THE STATED SCALE.

DUE CONSIDERATION SHOULD BE GIVEN TO LONG-TERM STABILITY OF SURVEY STATION MARKERS.

GENERAL

- [illegible]

DESCRIPTION	REV	DATE	DRWN	CHKD	APP
DRAWING STATUS					

INFORMATION



CLIENT

SJ DESIGN LTD

PROJECT TITLE
THE BRANKSOME (FORMER CARE HOME)
56 ST JOHN'S RD, BUXTON SK17 6TR

DRAWING DETAIL

TOPOGRAPHICAL SURVEY AS OF 21/05/25

DRAWN	ATM	DATE	MAY 2025
PROJECT ENGINEER	NJD		
CHECKED	NJD	SCALE	1:200 (WHEN PLOTTED @ A0)
APPROVED	JWH		
DRAWING NUMBER		REVISION	