



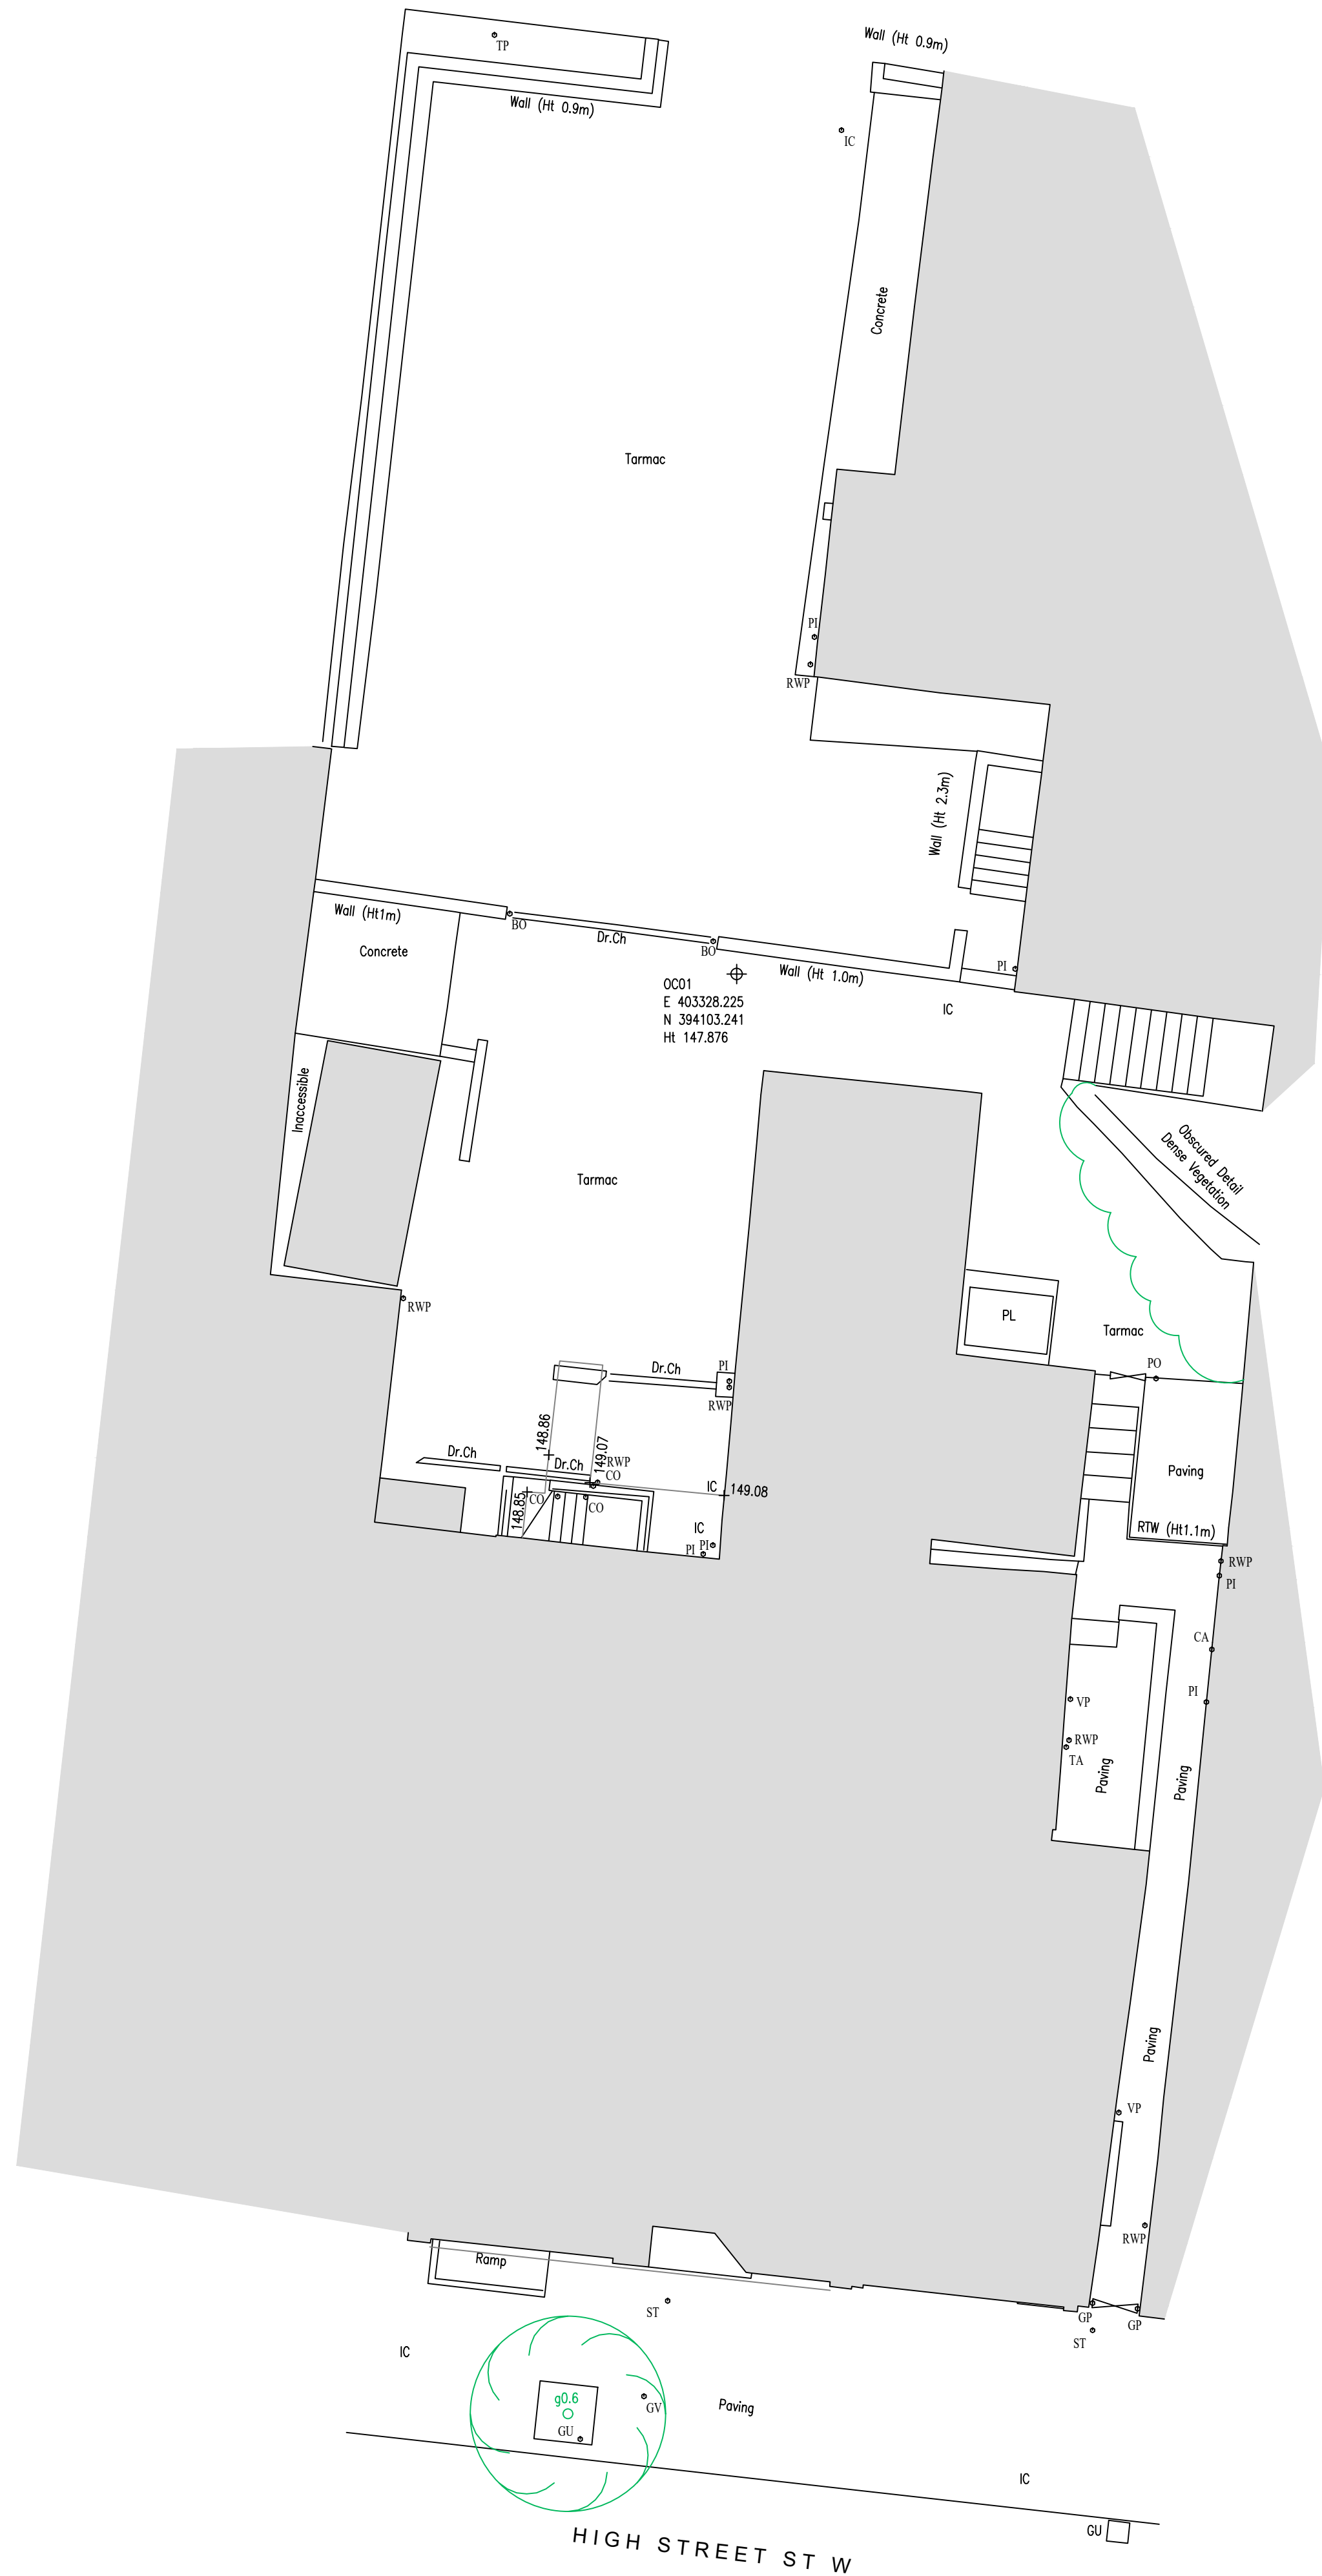

This drawing is the Copyright of SJ Design Limited.
All dimensions shall be checked and set out.
All materials and workmanship are to be in accordance with prevailing British
Standards, Codes of Practice, Building Regulations, manufacturers and contractors
recommendations and all to the complete satisfaction of SJ Design Limited.

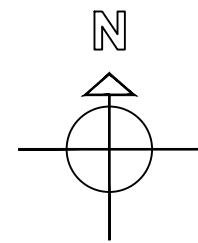

Building Design & Surveying Consultants
The Old Co-Op Building, Church Street,
Hayfield, High Peak, SK22 3JE
Tel: 01463 742981 Fax: 01463 751247
Mobile: 07984 007 087 Email: info@sjdesign.net
www.sjdesign.net

Client: John Mettrick
Job Title: Proposed Extension at
20-22 High Street
Glossop
High Peak
SK13 8BH

Drawing Title:
Block Plan as Existing

Scale: 1:100; @A1 unless marked
Date: December 2025 Drawn by: SJ

Drawing No.	Rev.
300	-