

Information contained within this drawing is the sole copyright of PriceParizi LLP, and is not to be reproduced without express permission. No implied licence exists. This drawing is not to be used for land transfer or valuation purposes. Do not scale from this drawing except for planning issue. All dimensions & levels are to be checked on site by the contractor. Issued for purposes indicated only. Drawing errors and omissions to be reported to PriceParizi LLP.

Notes

These drawings are issued for planning purposes only. All measurements require site checking, with any anomalies notified to the architect.

All Structural Elements and Structural Design by others.

All works to be planned and carried out in accordance with CDM regulations.

Do not start on site before any pre-commencement planning conditions, CDM Contractor Design Portion, Principal Contractor & Building Control Plan Review has been submitted and checked.

Read in conjunction with other consultants' drawings, designs and recommendations.

Contractor to make good all internal walls and wall linings.


Render Specification:

K-Systems Mineral Thin Coat Render



Colour: Antique White



Mineral TC Texture

 

Antique White Colour

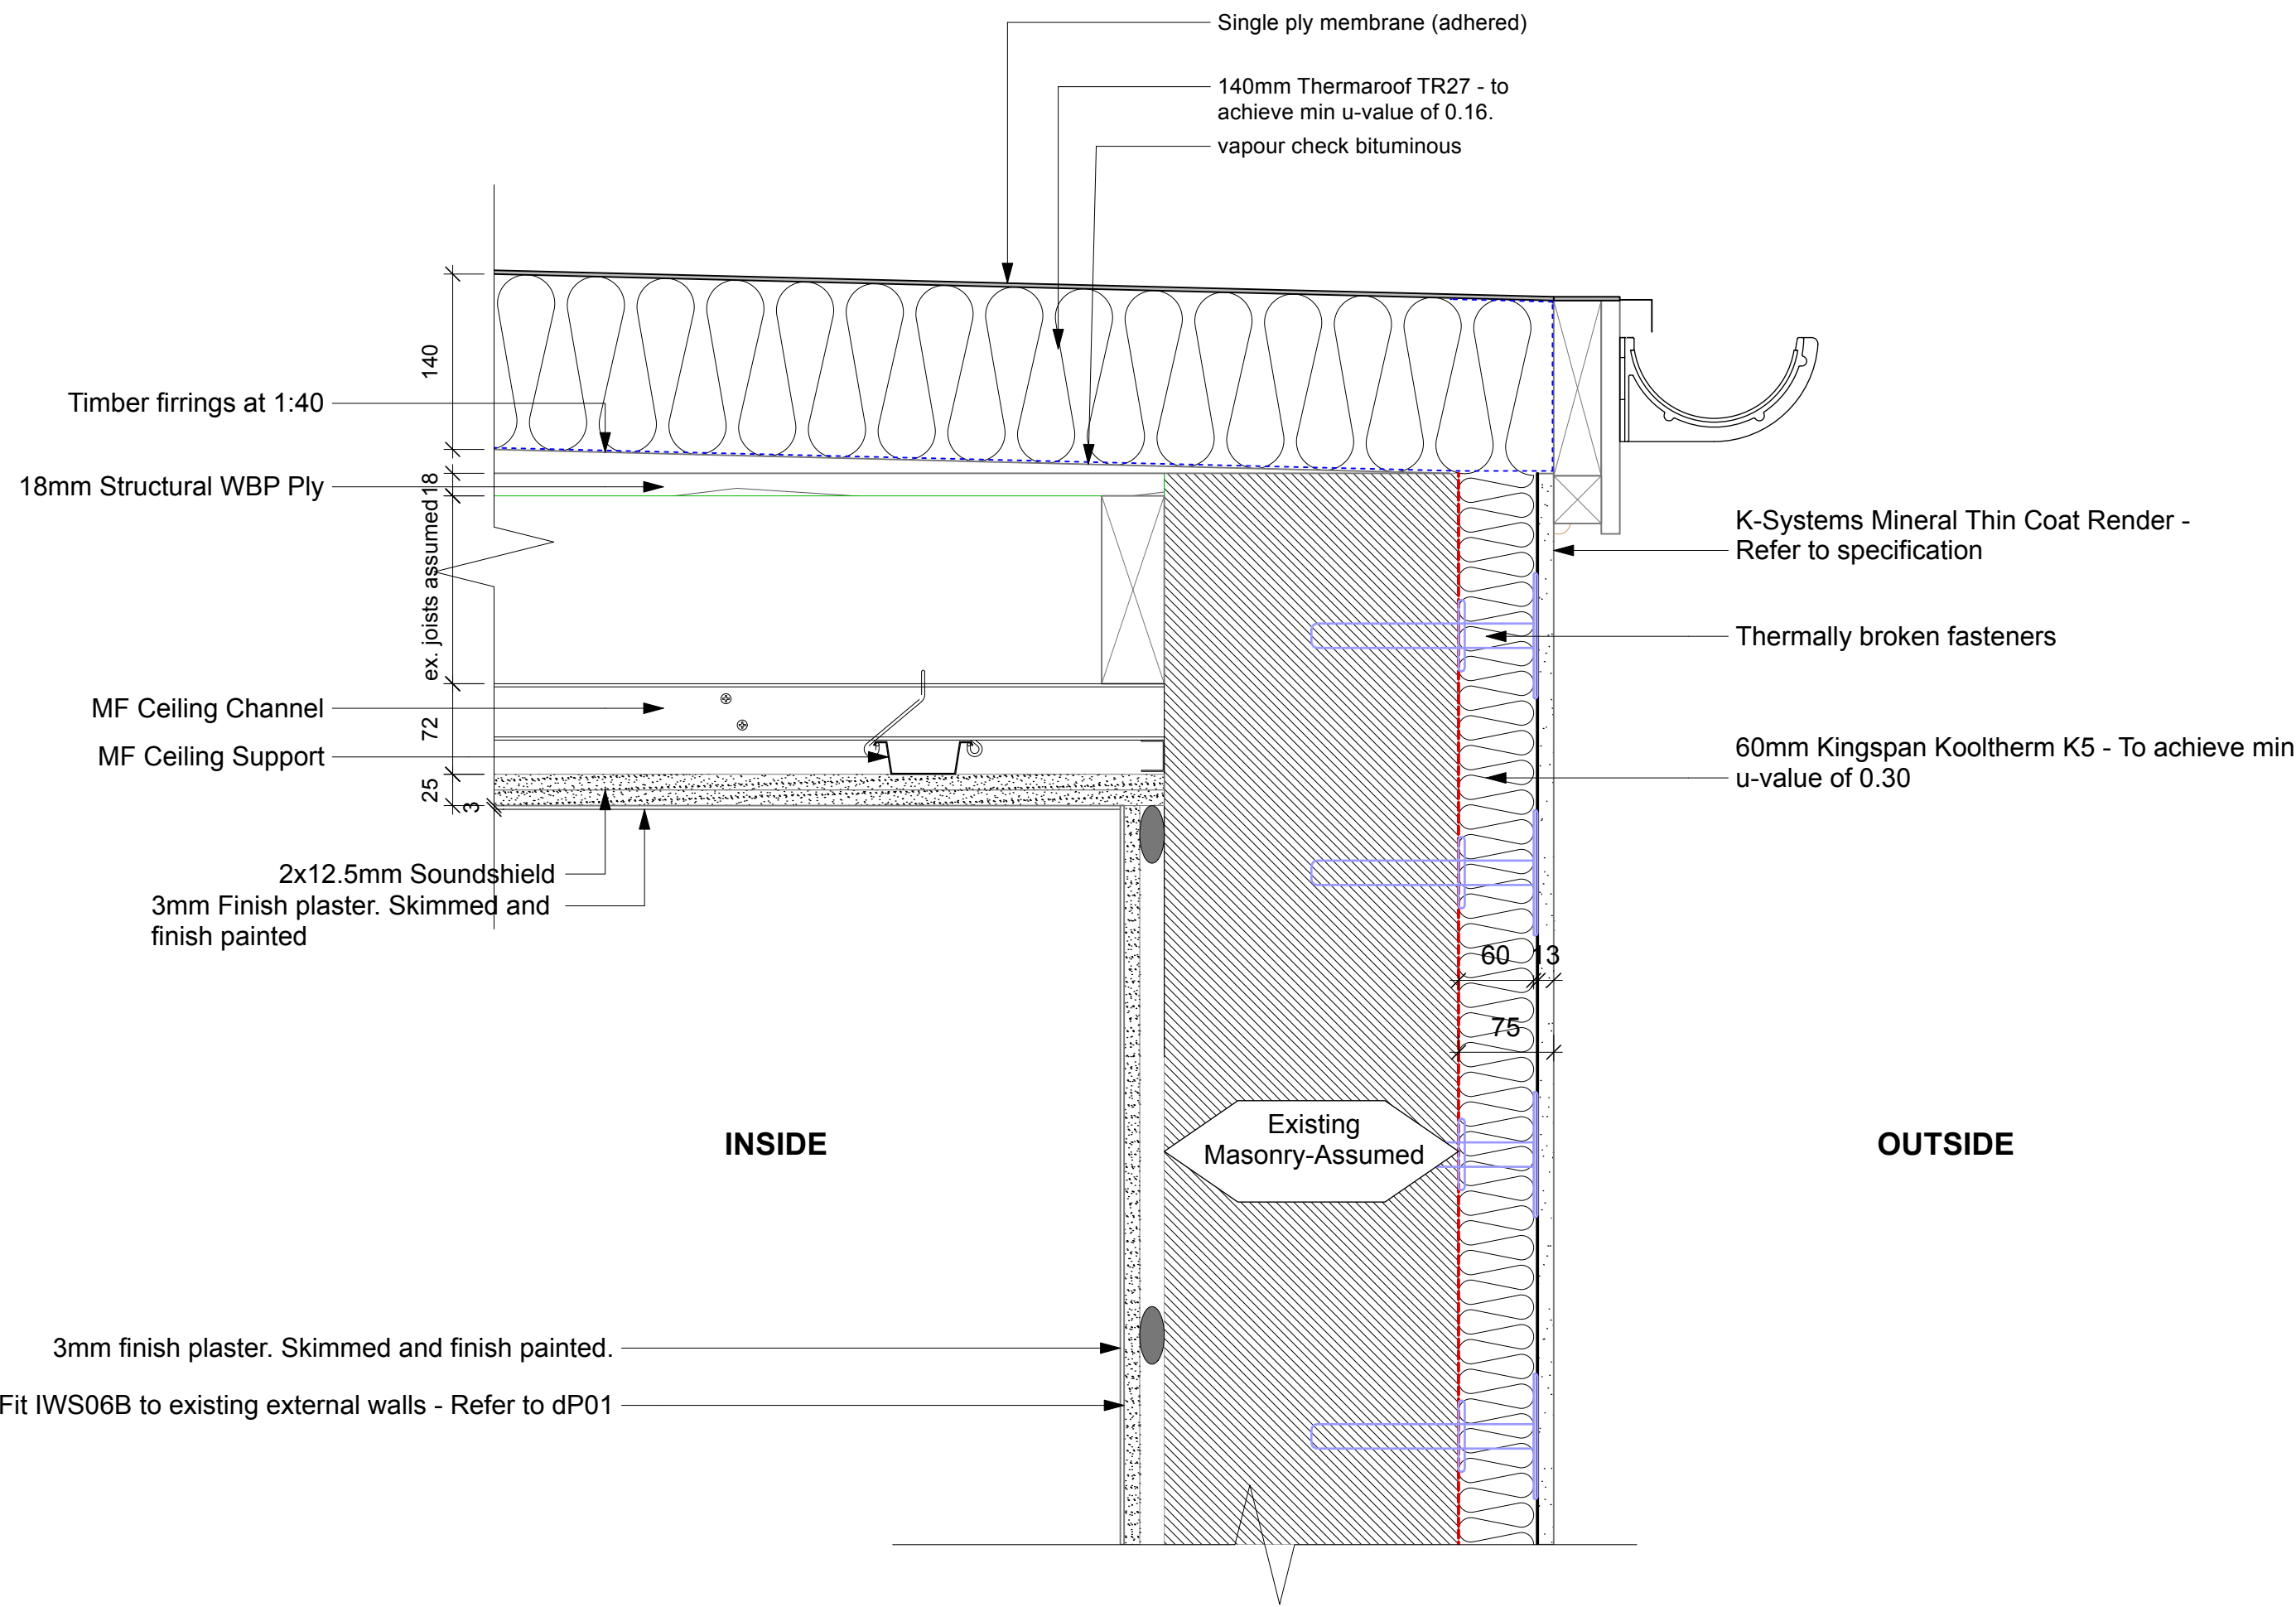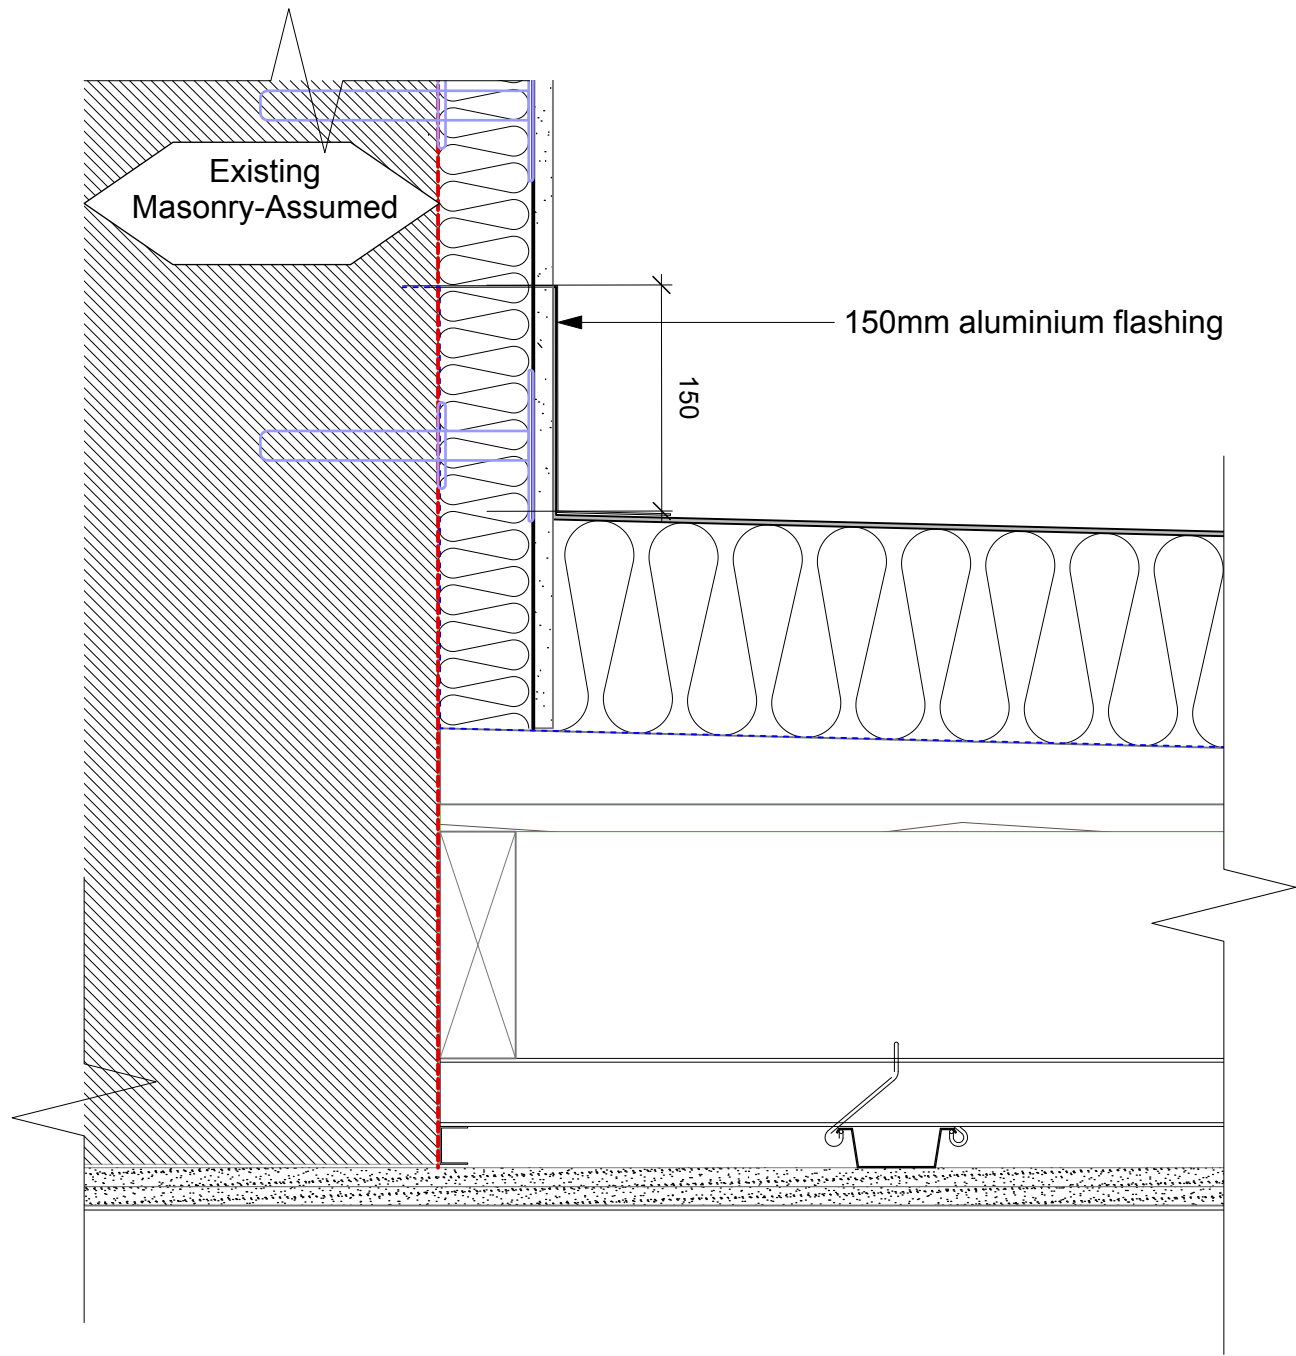

Revisions		
P1	17/12/2025	Issued for planning

G General Flat Roof & External Insulation Detail

Scale 1:5



PRICE|PARIZI

Unit 19, 8-20 Well Street
London, E9 7PX

E: studio@priceparizi.co.uk
T: 02034897570

Client
STADEN GRANGE & CO LTD

Project
Staden Grange, Staden Lane,
Buxton, Derbyshire, SK17 9RZ

Drawing Title
Proposed Details
- Flat Roof and External Insulation Detail

Status	Drawn	Checked
Planning	PA	RP

Scale	Date
1:5@A1	December 2025

Drwg. No. & Revision
259-Pro-dE01-P1

PriceParizi\Live Projects\259_Staden Grange