




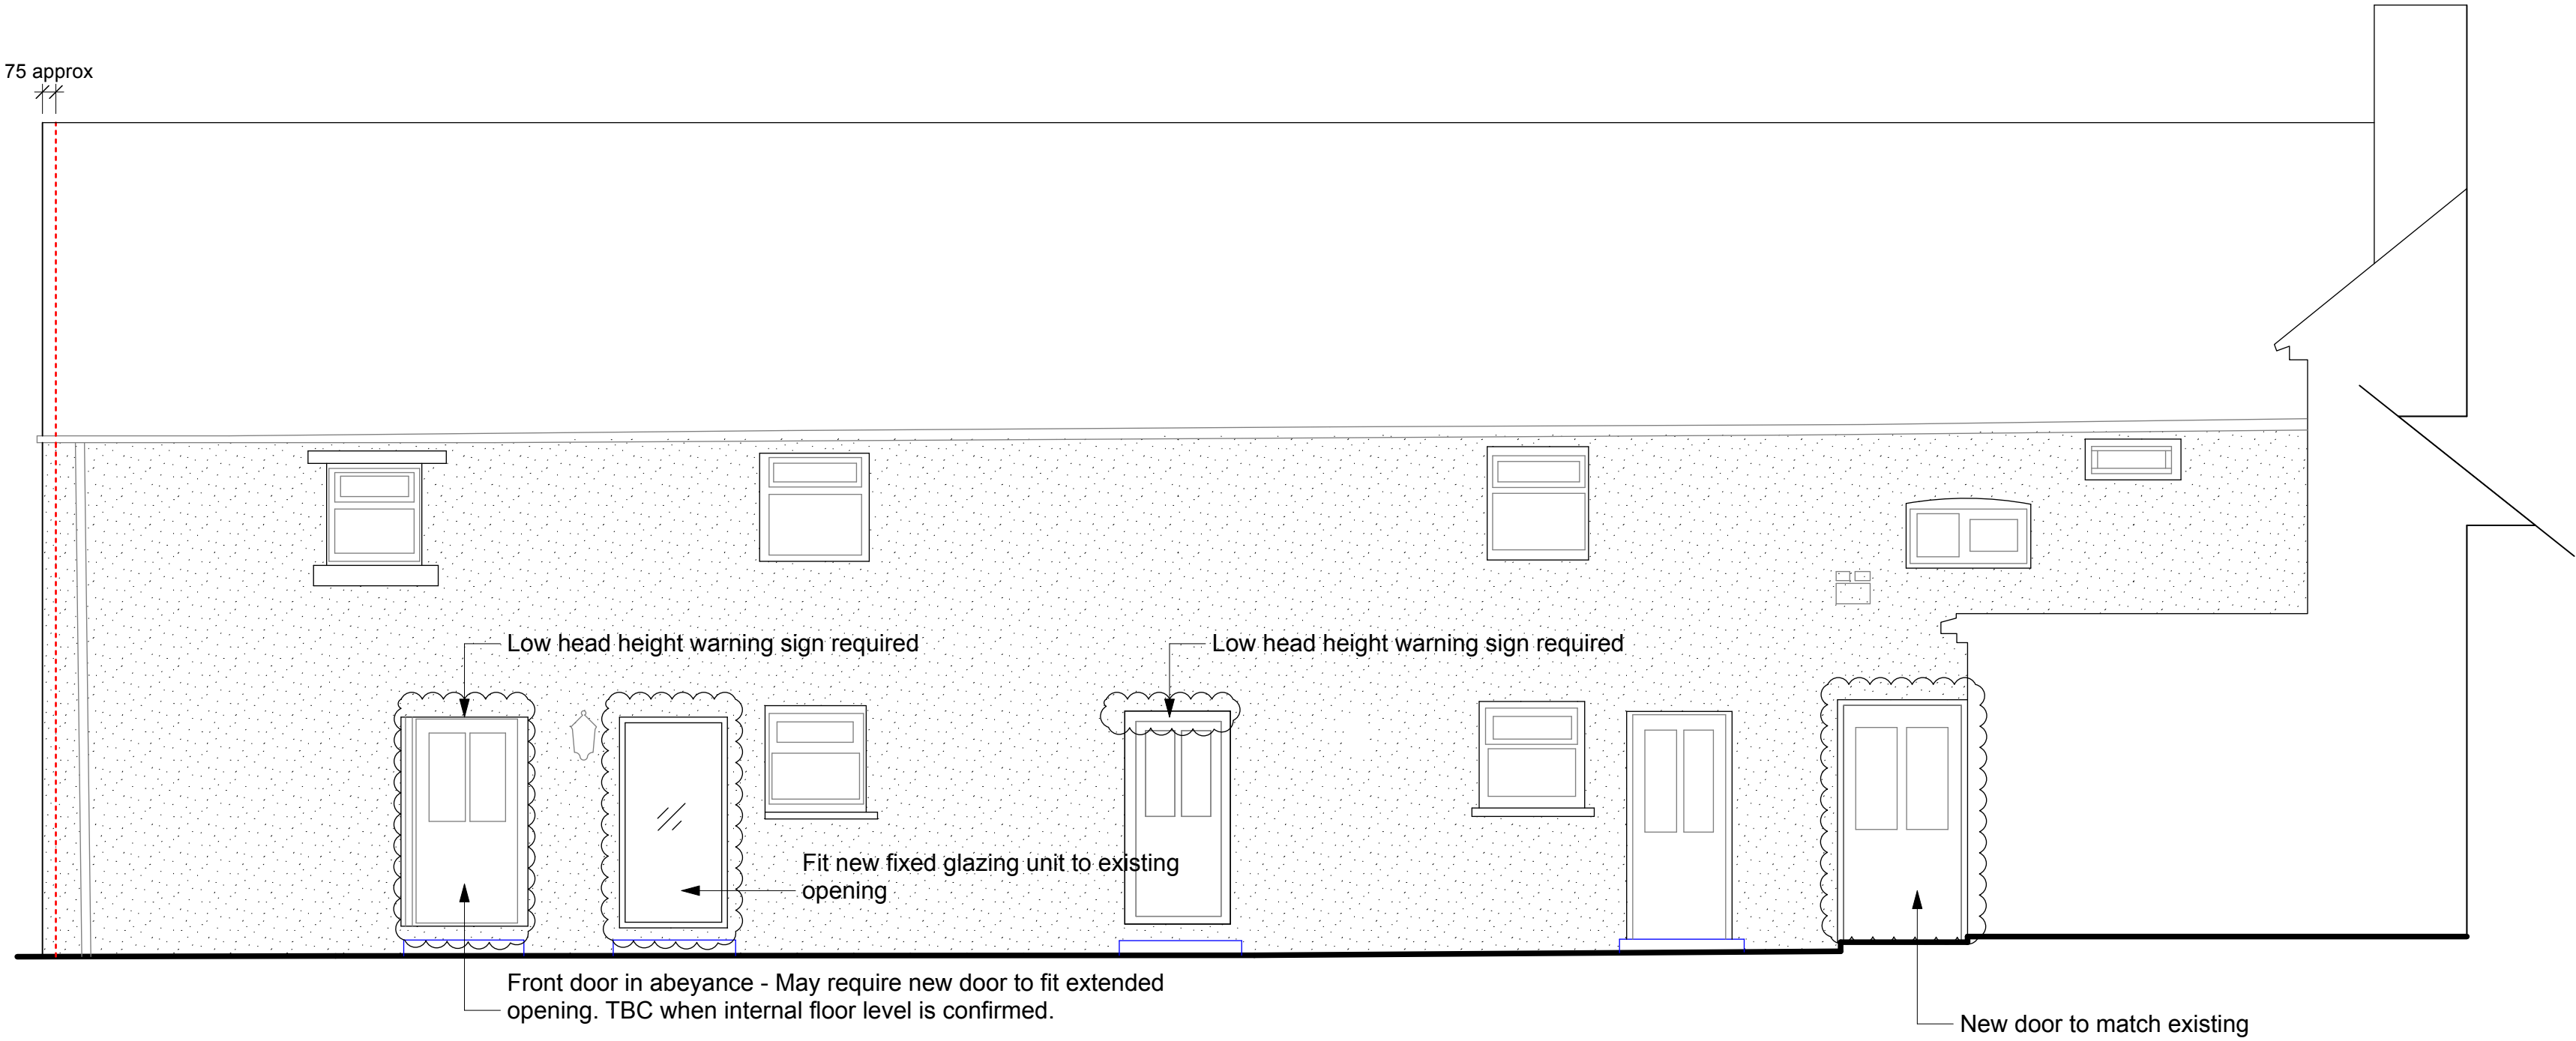

ELEVATION 4

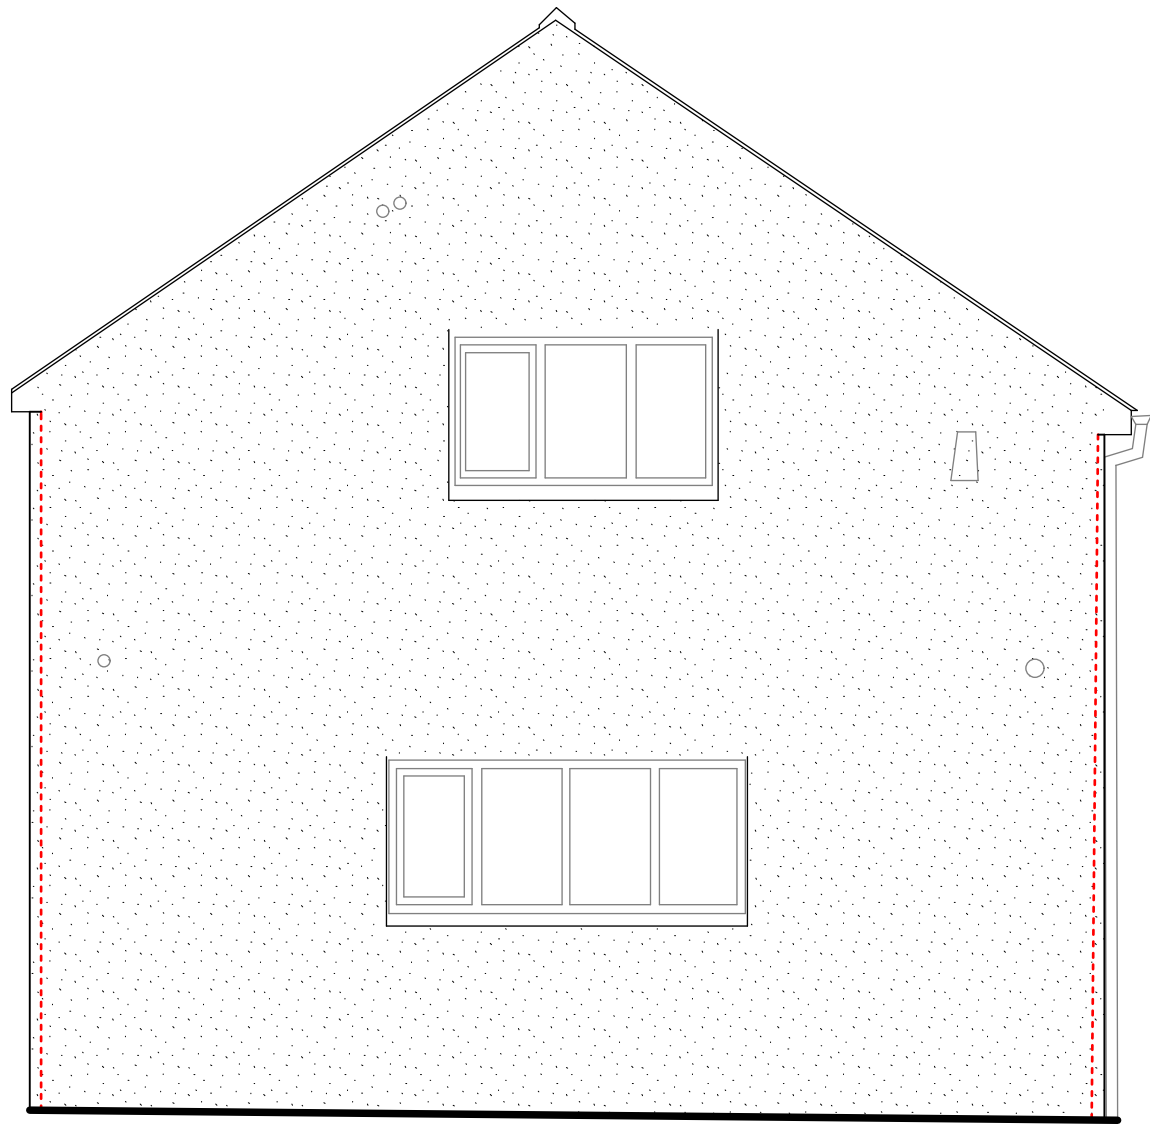

ELEVATION 5

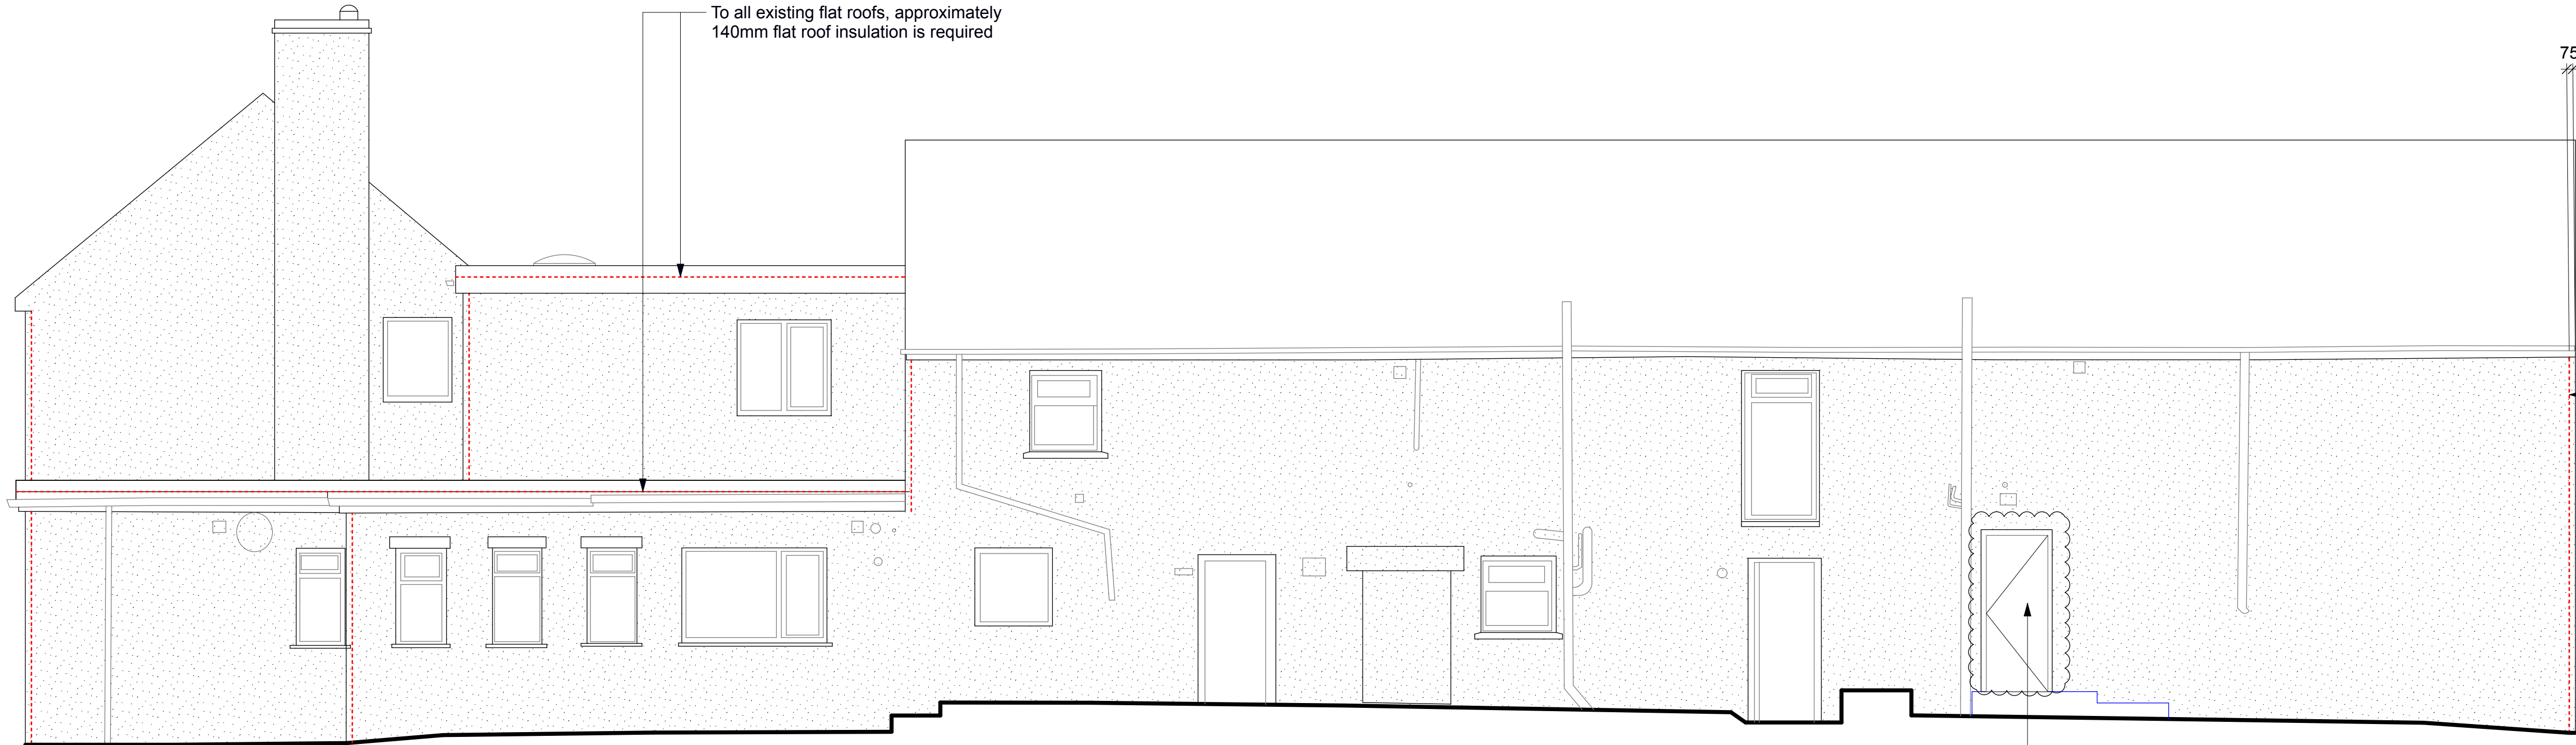

ELEVATION 6

Information contained within this drawing is the sole copyright of PriceParizi LLP, and is not to be reproduced without express permission. No implied licence exists. This drawing is not to be used for land transfer or valuation purposes. Do not scale from this drawing except for planning issue. All dimensions & levels are to be checked on site by the contractor. Issued for purposes indicated only. Drawing errors and omissions to be reported to PriceParizi LLP.

These drawings are issued for planning purposes only. All measurements require site checking, with any anomalies notified to the architect.

All Structural Elements and Structural Design by others.

All works to be planned and carried out in accordance with CDM regulations.

Do not start on site before any pre-commencement planning conditions, CDM Contractor Design Portion, Principal Contractor & Building Control Plan Review has been submitted and checked.

Read in conjunction with other consultants' drawings, designs and recommendations.


Contractor to make good all internal walls and wall linings.

Drawings based on survey by C A Design Services

Survey drawings dated April 2025

Proposed External Insulated Render - To be adhered to the existing external wall faces

Existing external building line

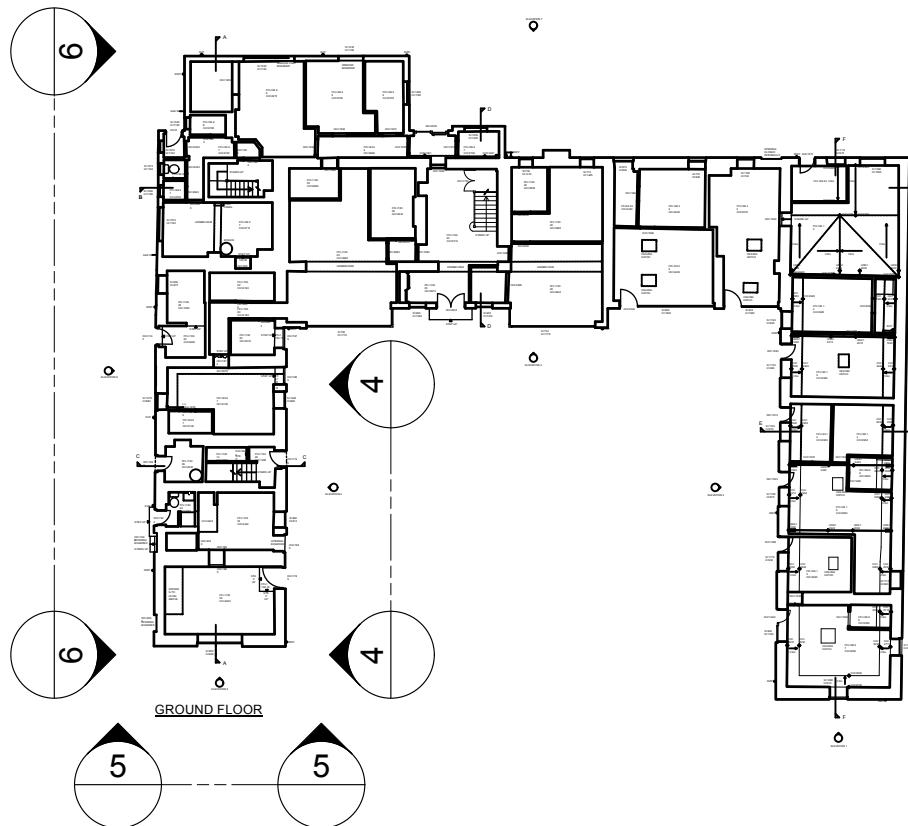

To achieve U-value of 0.30 utilising external insulation, approximately 75mm insulated render is required

Revisions
P1 17/12/2025 Issued for planning

PRICE|PARIZI

Unit 19, 8-20 Well Street
London, E9 7PX

E: studio@priceparizi.co.uk
T: 02034897570

Client
STADEN GRANGE & CO LTD

Project
Staden Grange, Staden Lane,
Buxton, Derbyshire, SK17 9RZ

Drawing Title
Proposed Elevations
Sheet 2

Status
Planning

Scale
1:50 @ A1, 1:100 @ A3

Drwg. No. & Revision
259-Pro-GE02-P1

PricePariziLive Projects\259_Staden Grange

0m 1m 2m 5m 10m