


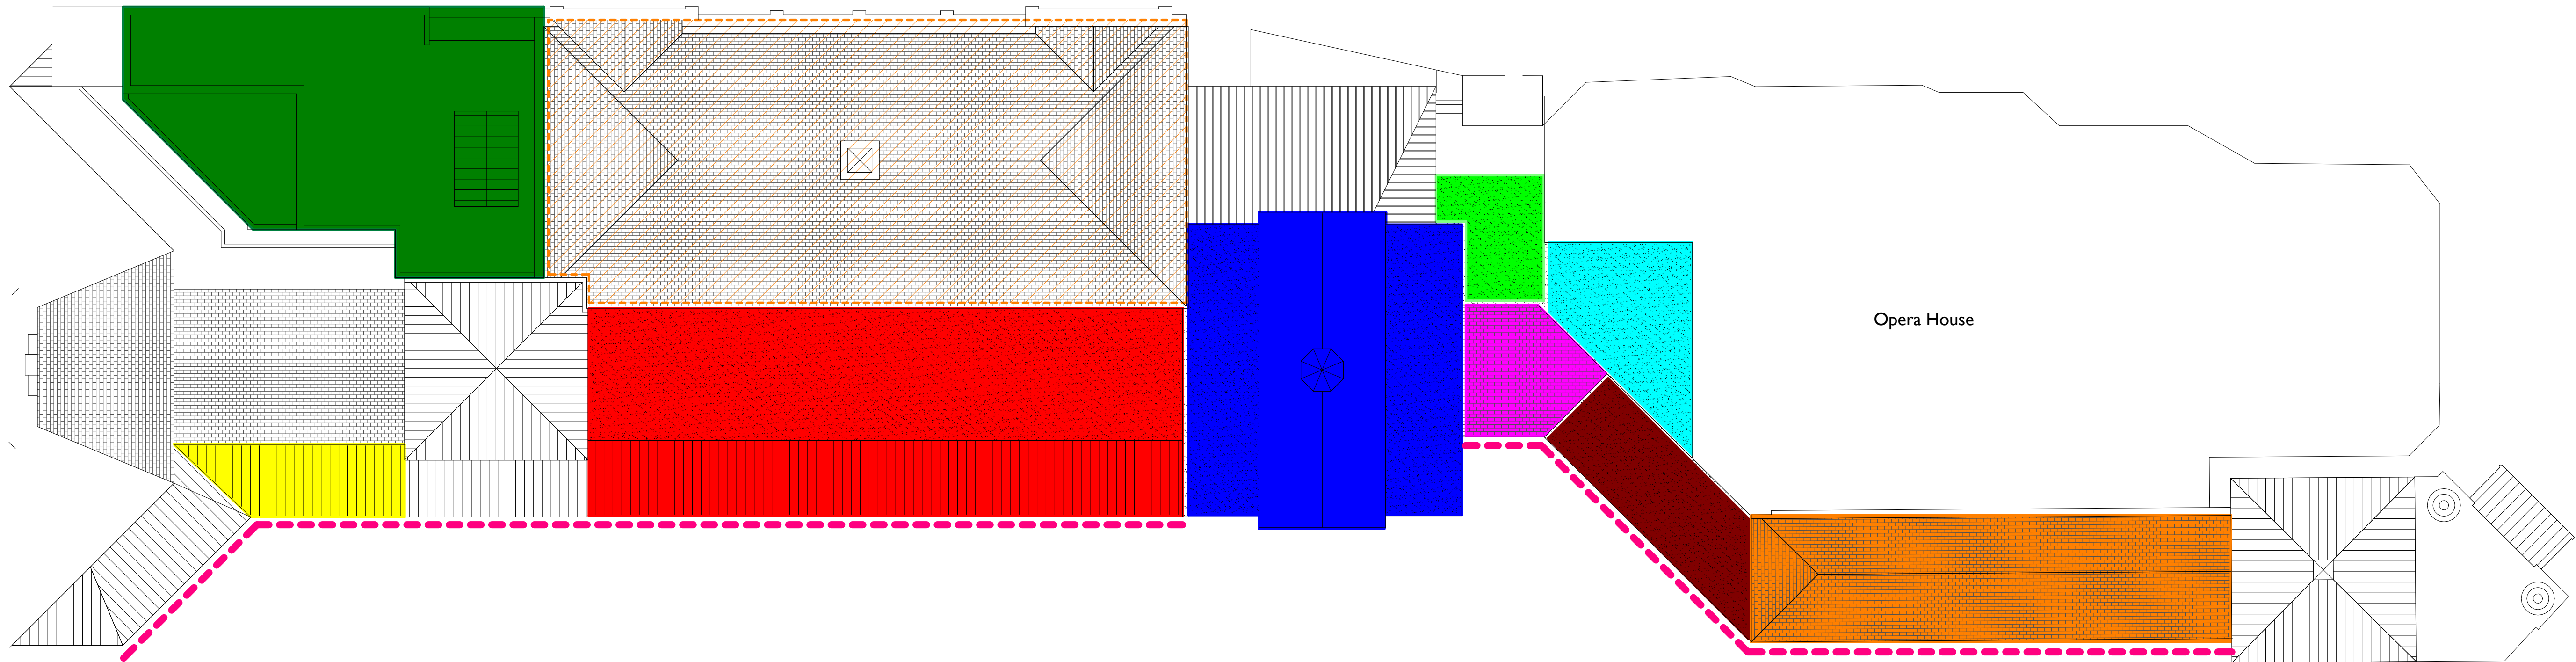

1 Roof Level
1 : 200

- Zone 1-Office and stairwell/1930's block
- Zone 2- Octagon lounge
- Zone 3 - Retail units/cafe
- Zone 4- Central pavilion
- Zone 5- Stairwell to mezzanine
- Zone 6- Kitchen service area

- Zone 7 - Flat roof
- Zone 8 - Link corridor
- Zone 9 - Conservatory
- Zone 10- Pavilion arts centre
- Zone 11- Gutters

C01	Construction Issue	14/10/2025	TAC
P03	Tender Issue	27/06/2025	mm
P02	Issue to Planning	09/06/2025	mm
P01	Initial Issue	04/03/25	CGR
Rev	Description	Date	Issued by

Revision Schedule



ARCHITECTS

T.A.D. Architects
Smithy Wood House,
Smithy Wood Crescent,
Sheffield, S8 0NU

Tel: 0114 250 9600
Fax: 0114 258 3681
Email: enquiries@tadarchitects.co.uk
www.tadarchitects.co.uk

Project:
**Refurbishment of roofs to Pavilion Garden,
Buxton, Derbyshire, SK17 6BE**

Drawing Title:
Roof Level as Existing

Scale (@ A1) 1 : 200	Date: 31/01/25	Drawn by: mm	Checked by: DEJR
-------------------------	-------------------	-----------------	---------------------

Suitability A1 - Construction	Revision C01
----------------------------------	-----------------

DRAWING NUMBER						
Project	Orig.	Vol.	Level	Type	Role	Class. Number
2503-TAD-ZZ-03-DR-A-EX-0005						
© T.A.D. Architects						

0 2 4 6 8 10 20 30 40 60 [m]