


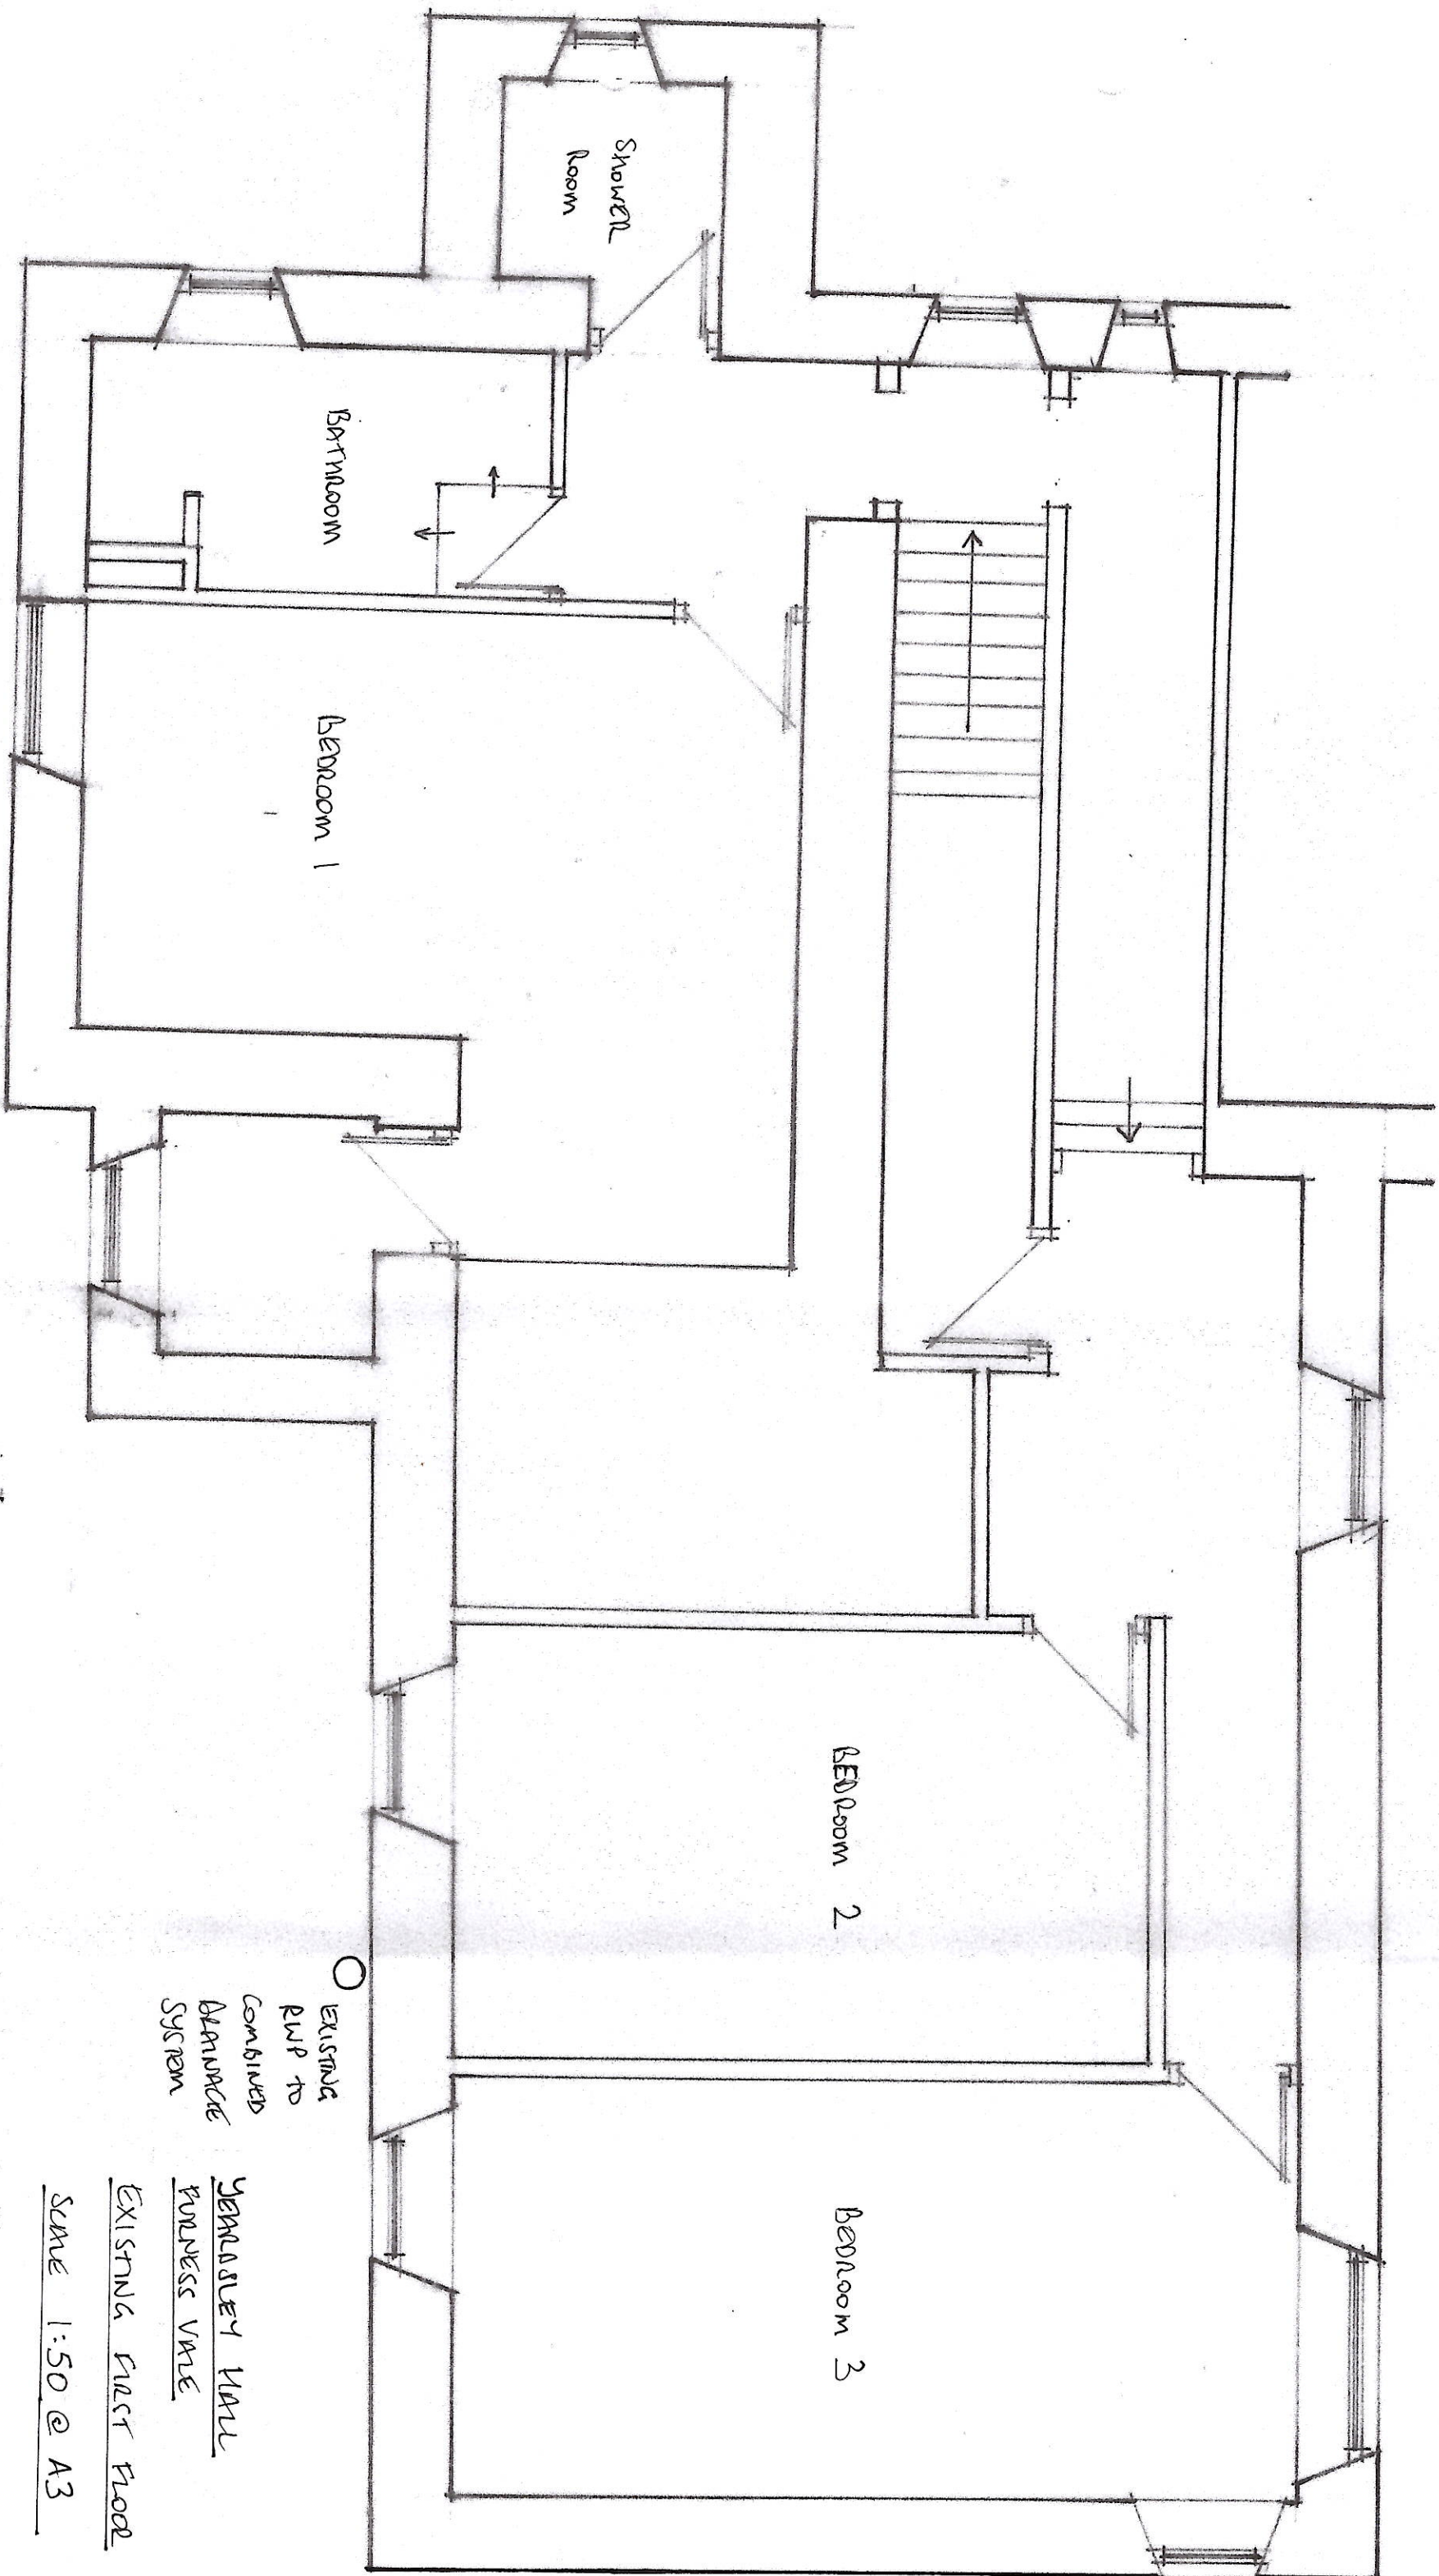

O existing
RWP to
combined
drainage
system


EXISTING FIRST FLOOR

Scale 1:50 @ A3