

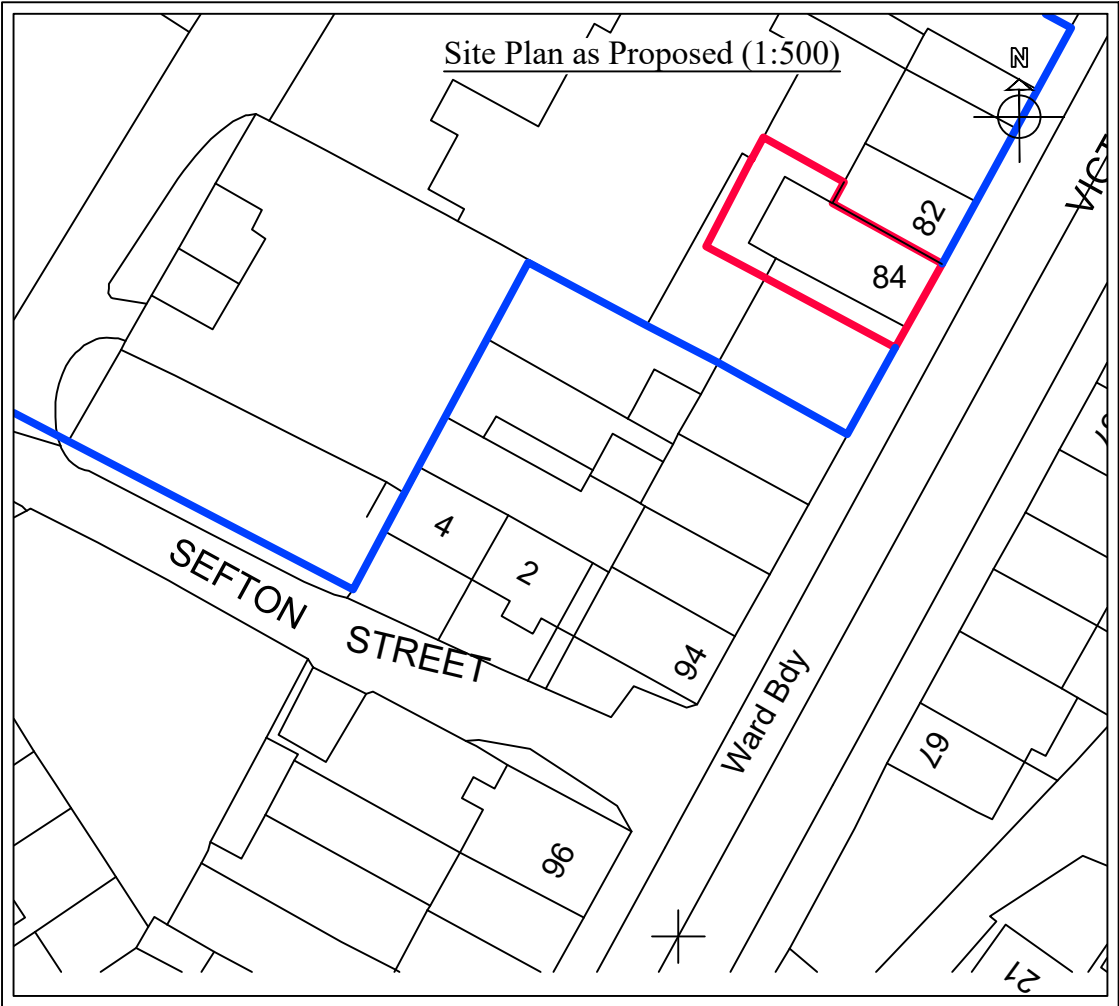


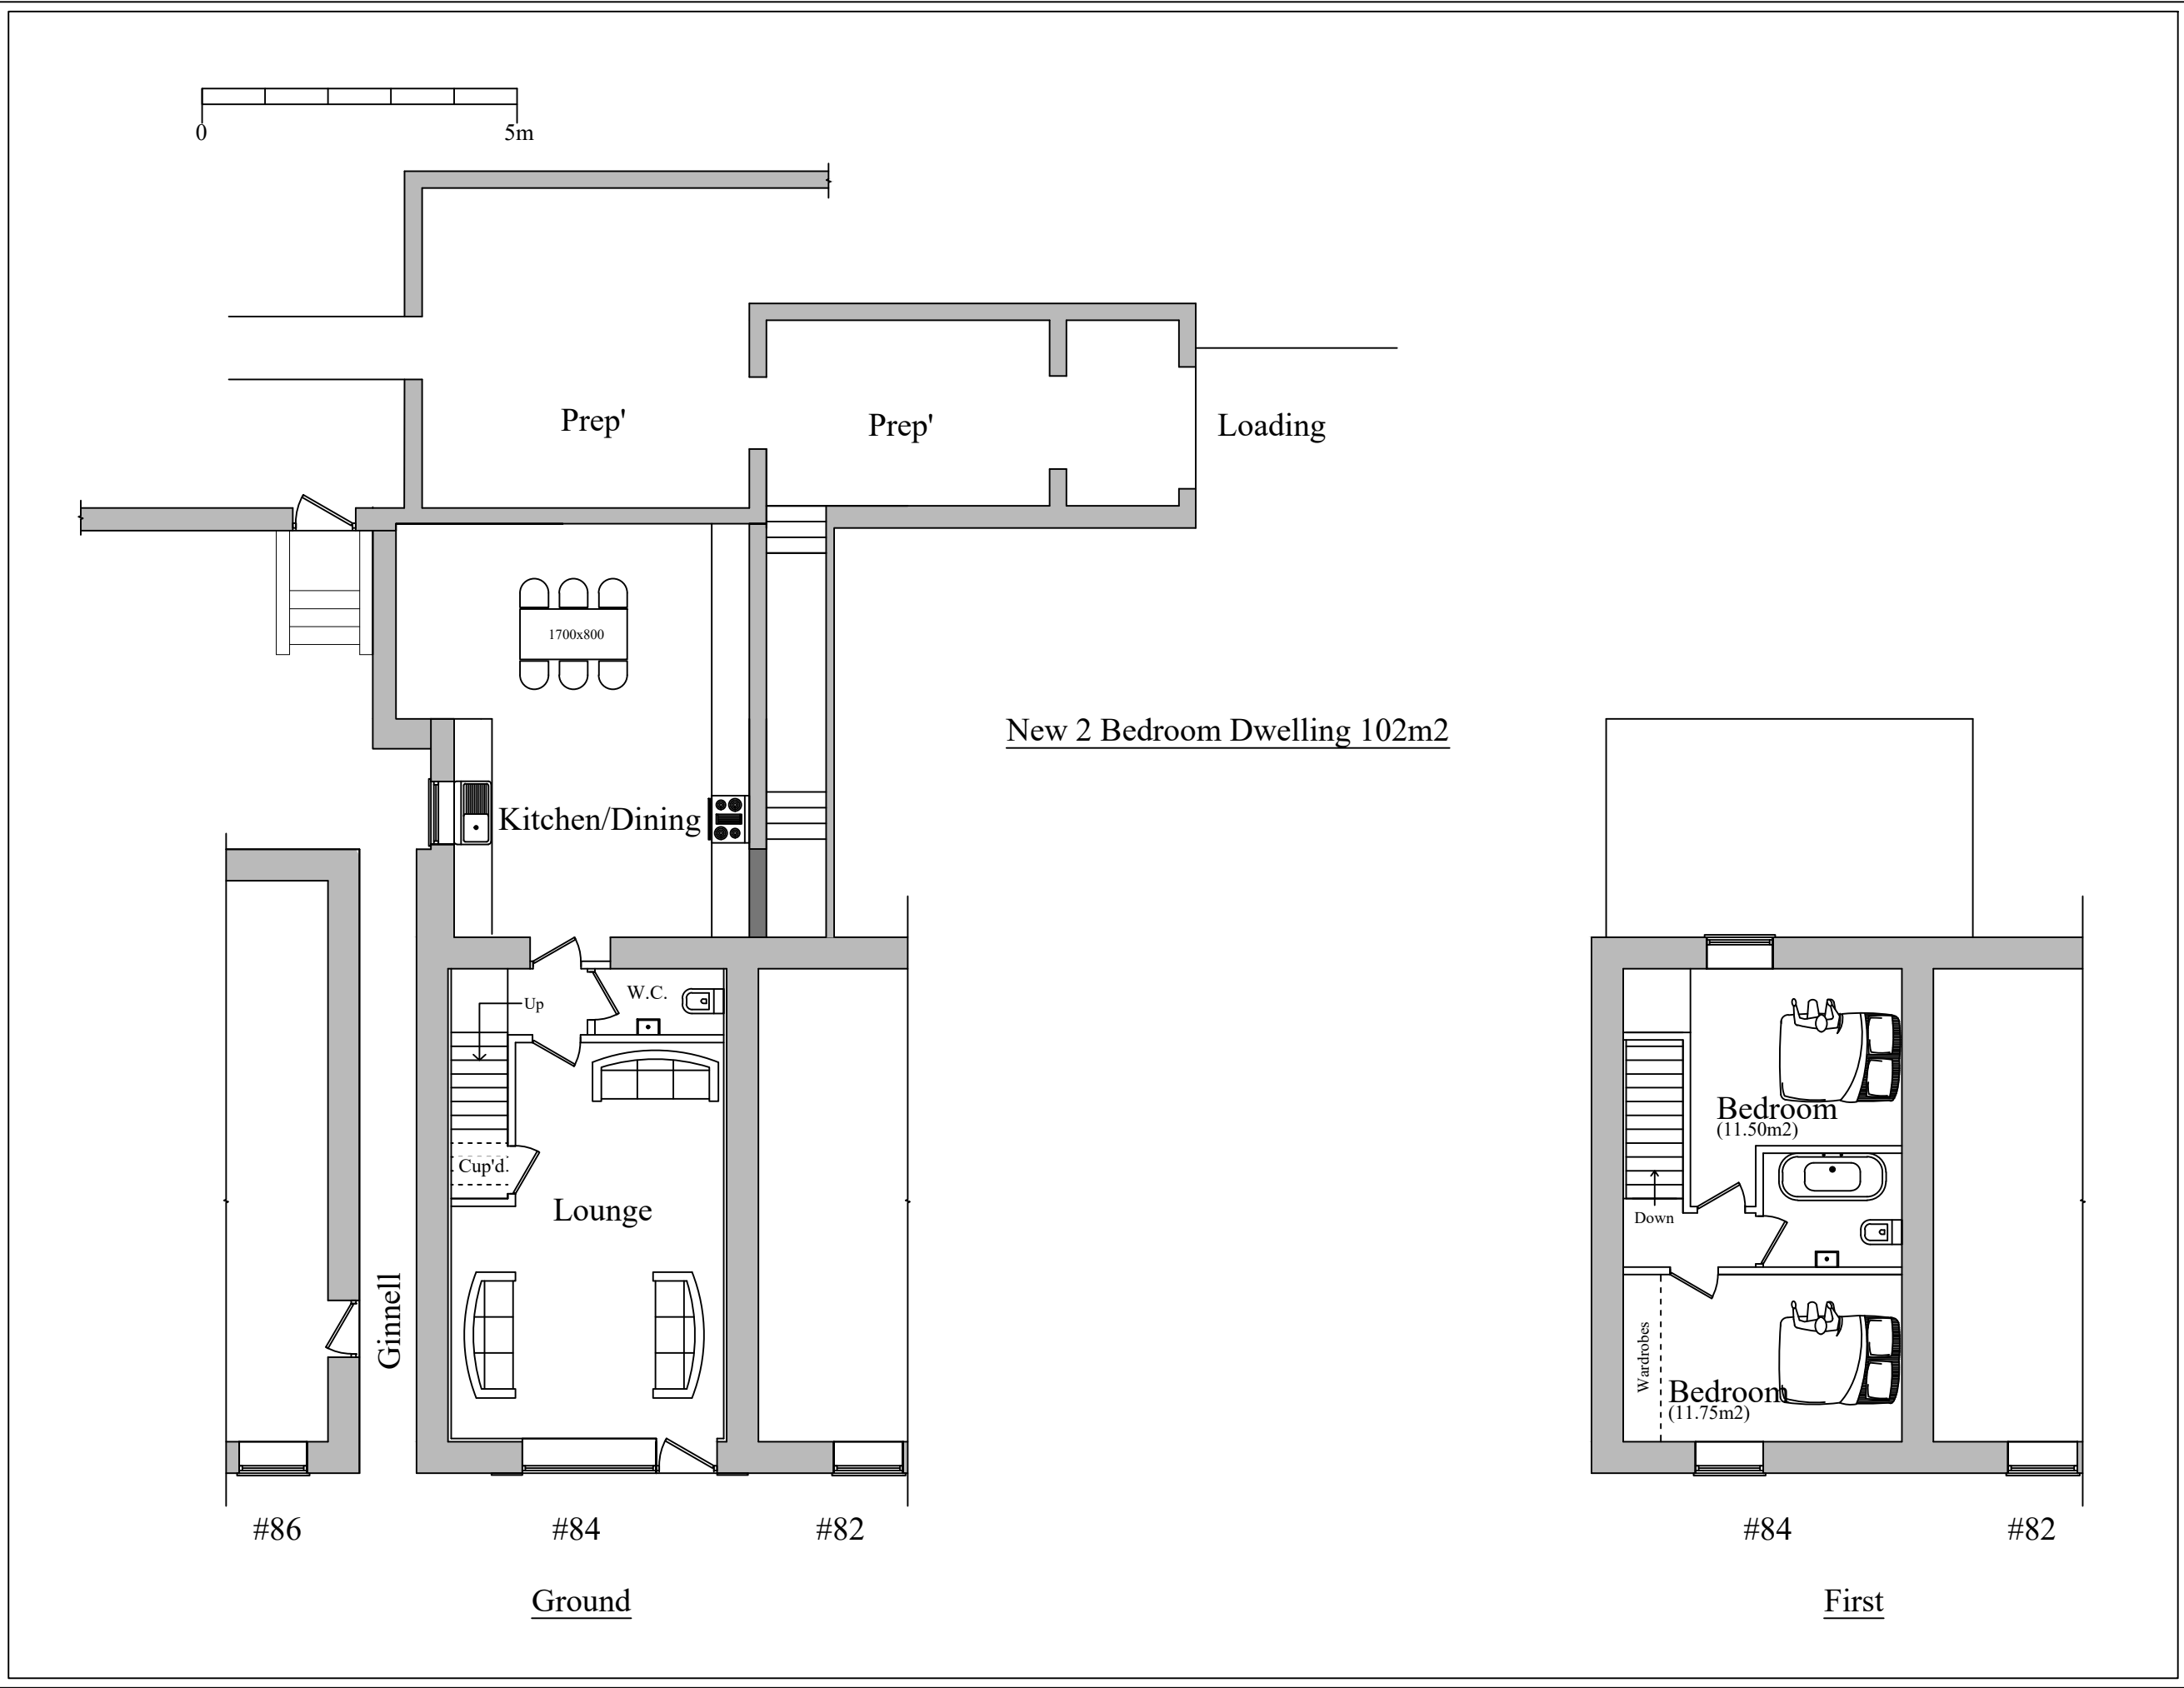

Planning

This drawing is the Copyright of SJ Design Limited
All dimensions must be checked on site.
All materials and workmanship are to be in accordance with prevailing British Standards, Codes of Practice, Building Regulations, manufacturers and contractors recommendations and all to the complete satisfaction of SJ Design Limited.

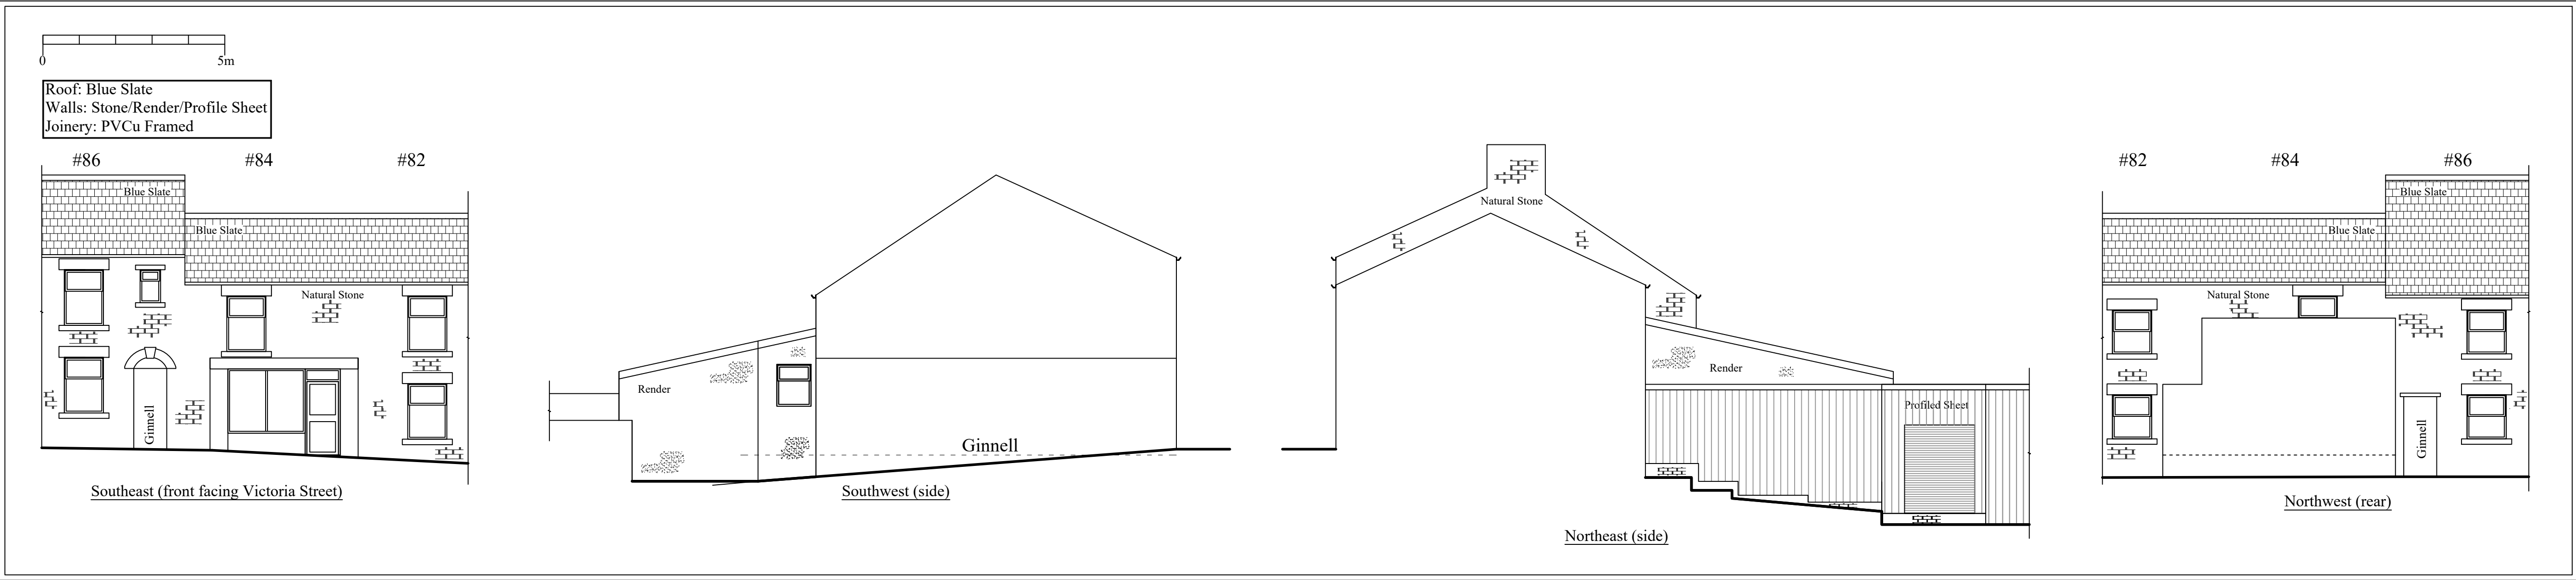

DESIGN LTD

Building Design & Surveying Consultants
The Old Co-Op Building, Church Street,
Hayfield, High Peak SK22 2JE
Tel:01663 742903 Fax:01663 751247
Mobile: 07984 007 007 Email: info@sjdesign.net
www.sjdesign.net

Client

84 Victoria Street
Glossop
High Peak
SK13 8HZ

Drawing Title

Class MA Prior Approval
Fall Back Position

Scale
1:100; @A1 unless stated

Date February 2026 Drawn by SJ

Drawing No.	Rev.
300	-