



Notes

- New / modified items highlighted
- New Aluminium door installed, colour green to match existing aluminium insulated rinf panels instead of glazing.
- Leave panels to outlet vents, Aluminium, PPC finished colour B.C. size as noted on drawing.
- 50 x 12,7mm rinf steel convex bar horizontal PPC finish colour to match existing horizontal

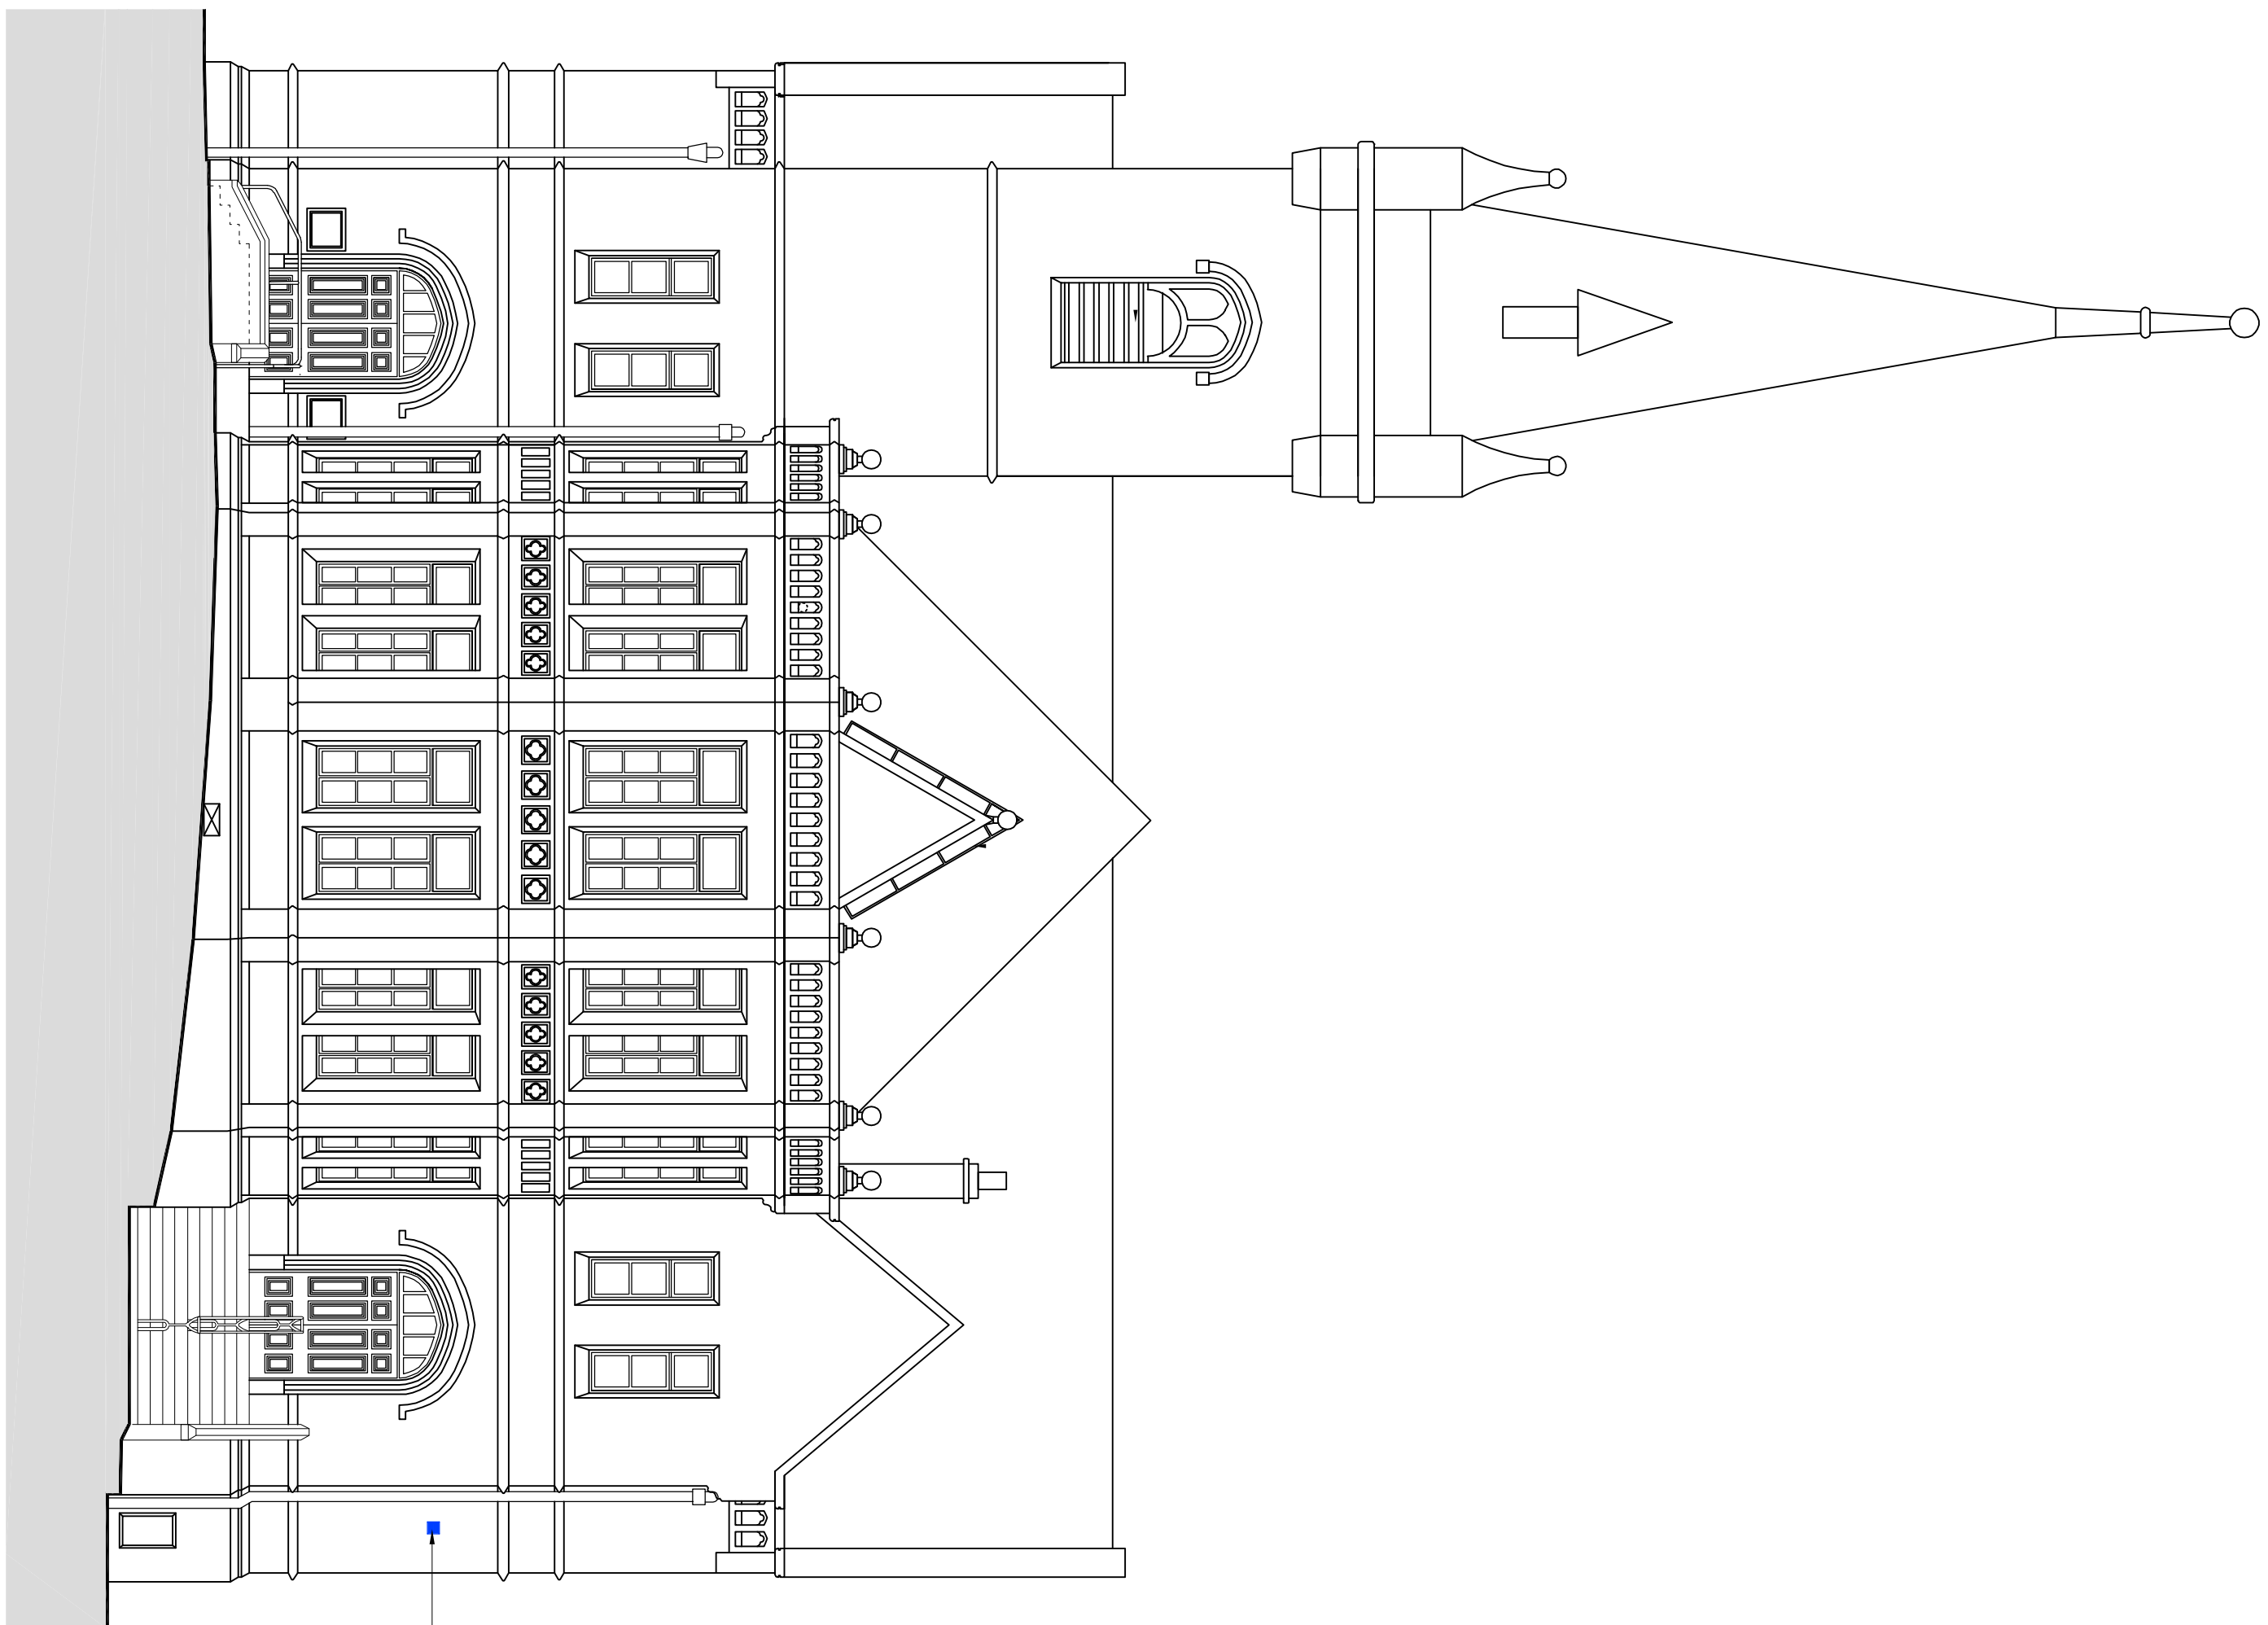


Proposed Elevation A

Scale 1: 100 @ A)

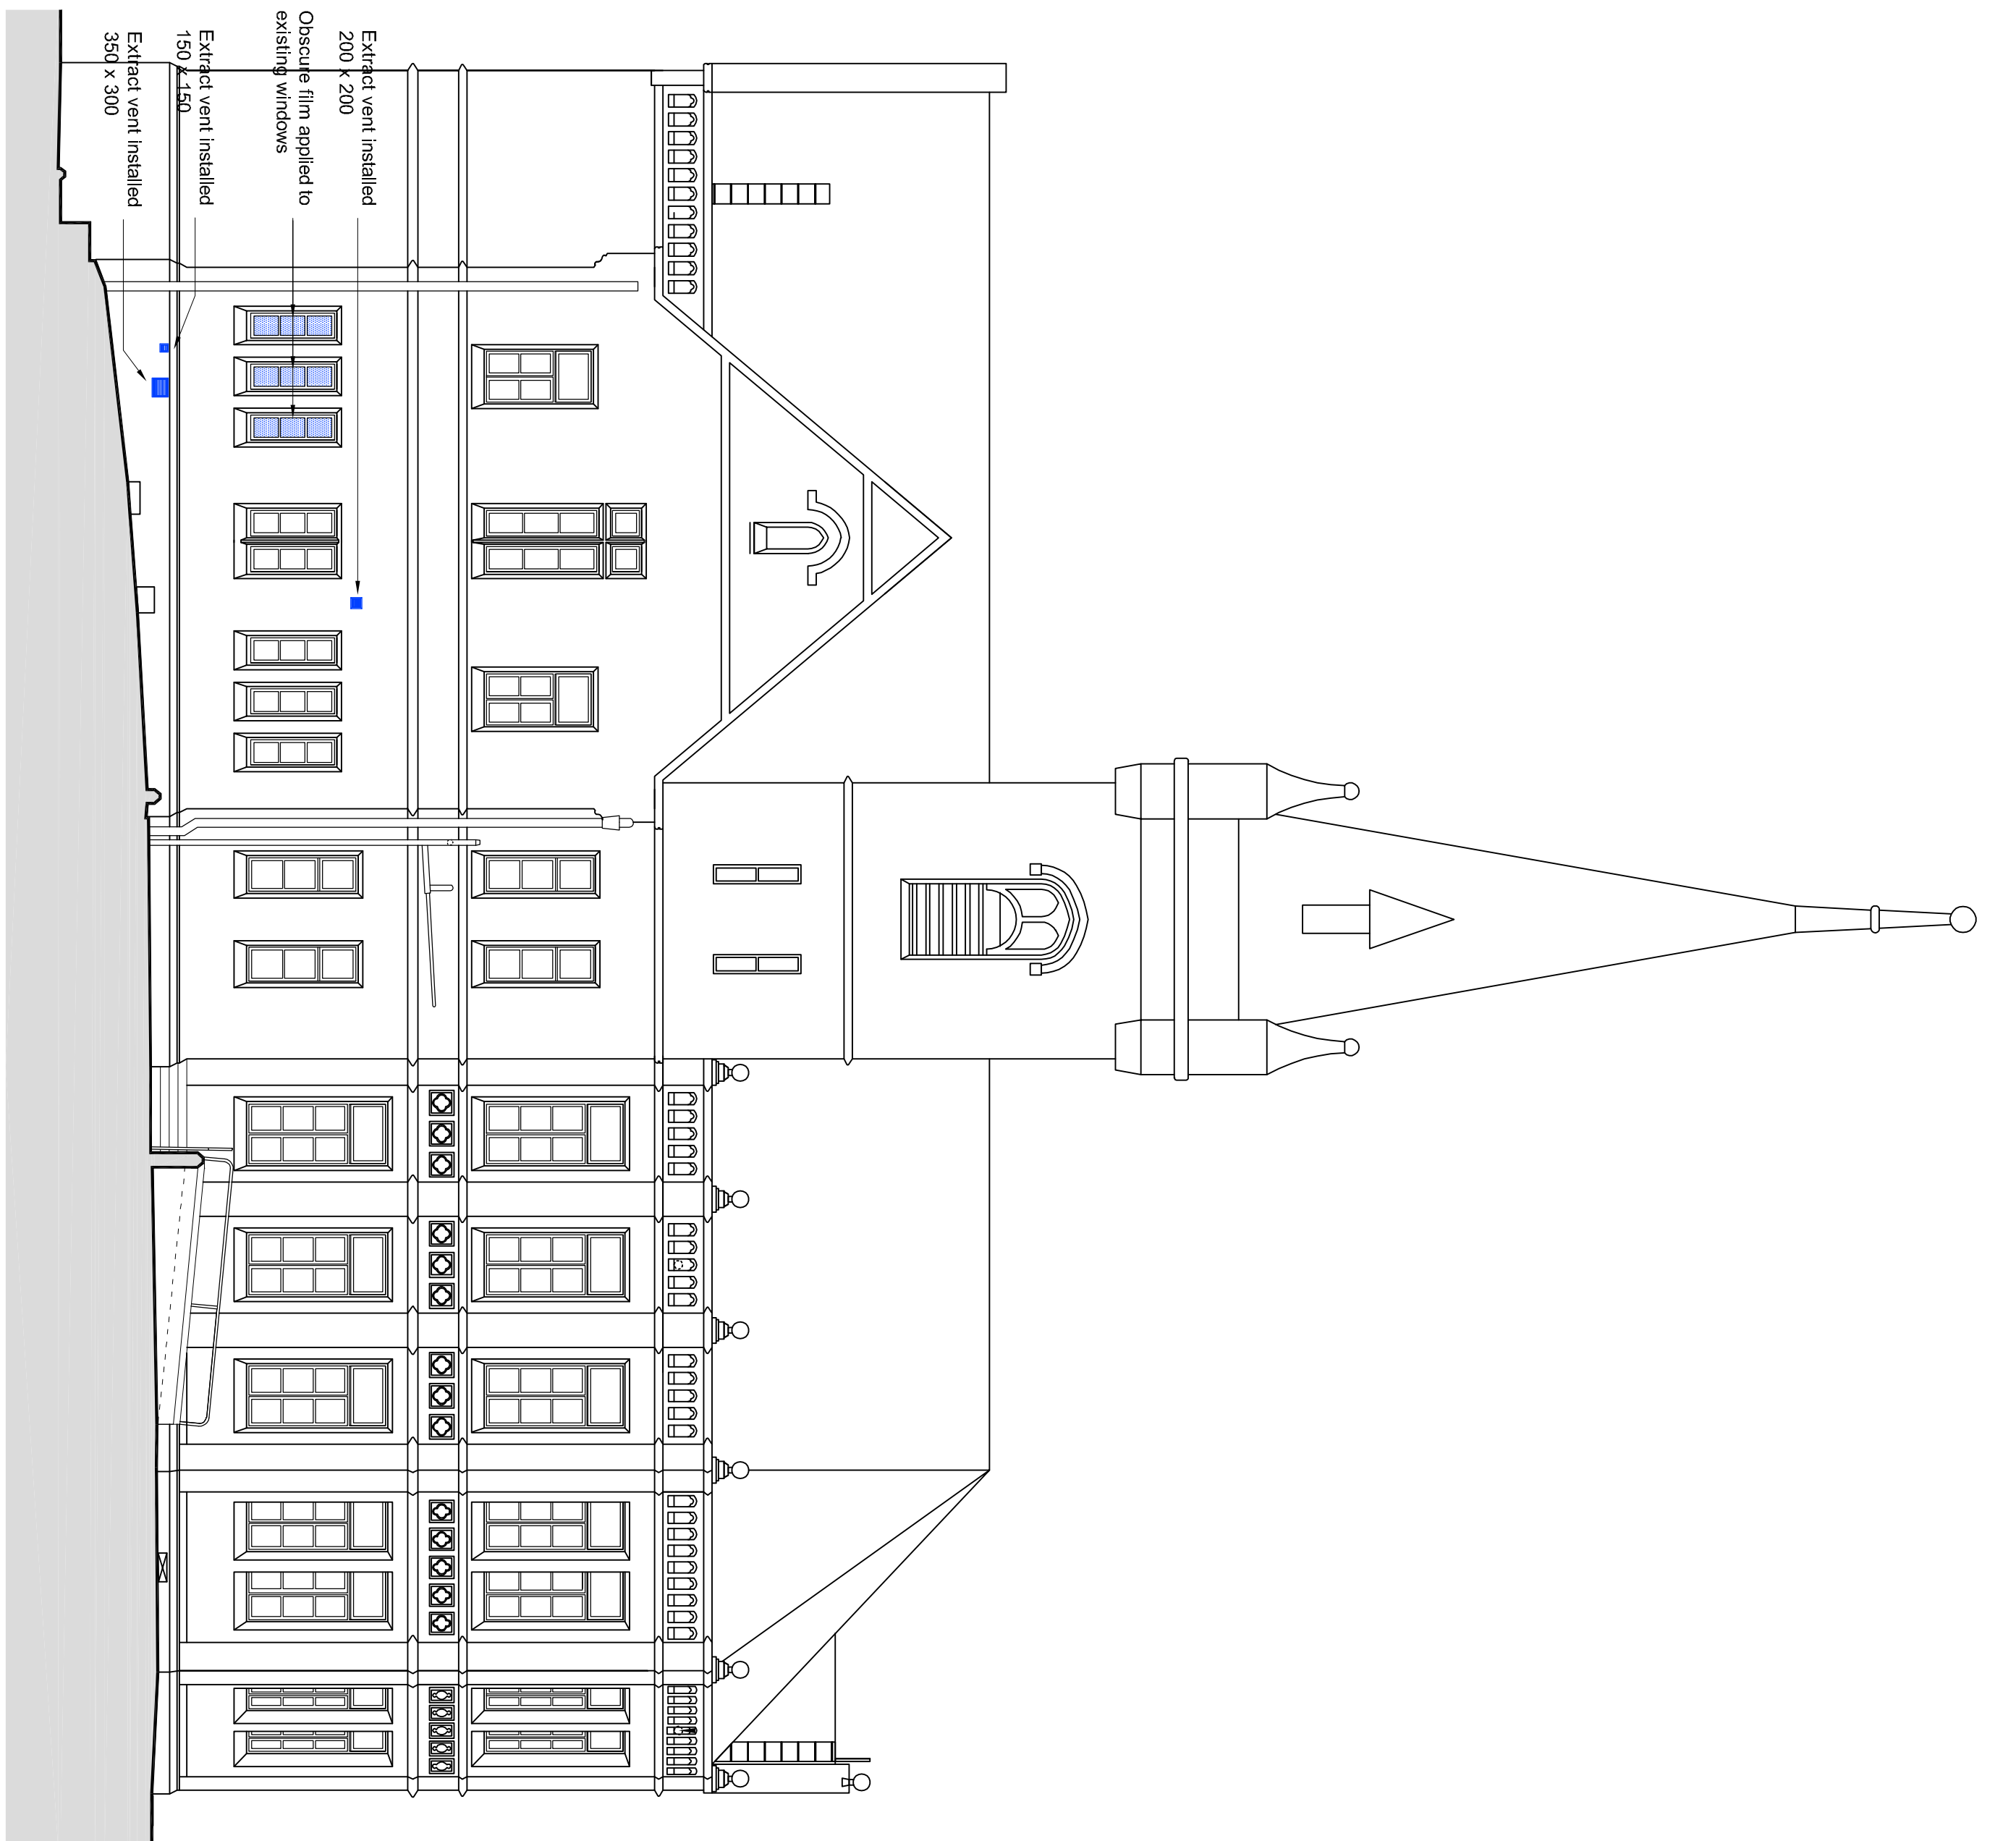


Proposed Elevation B

Scale 1:100 @ A1

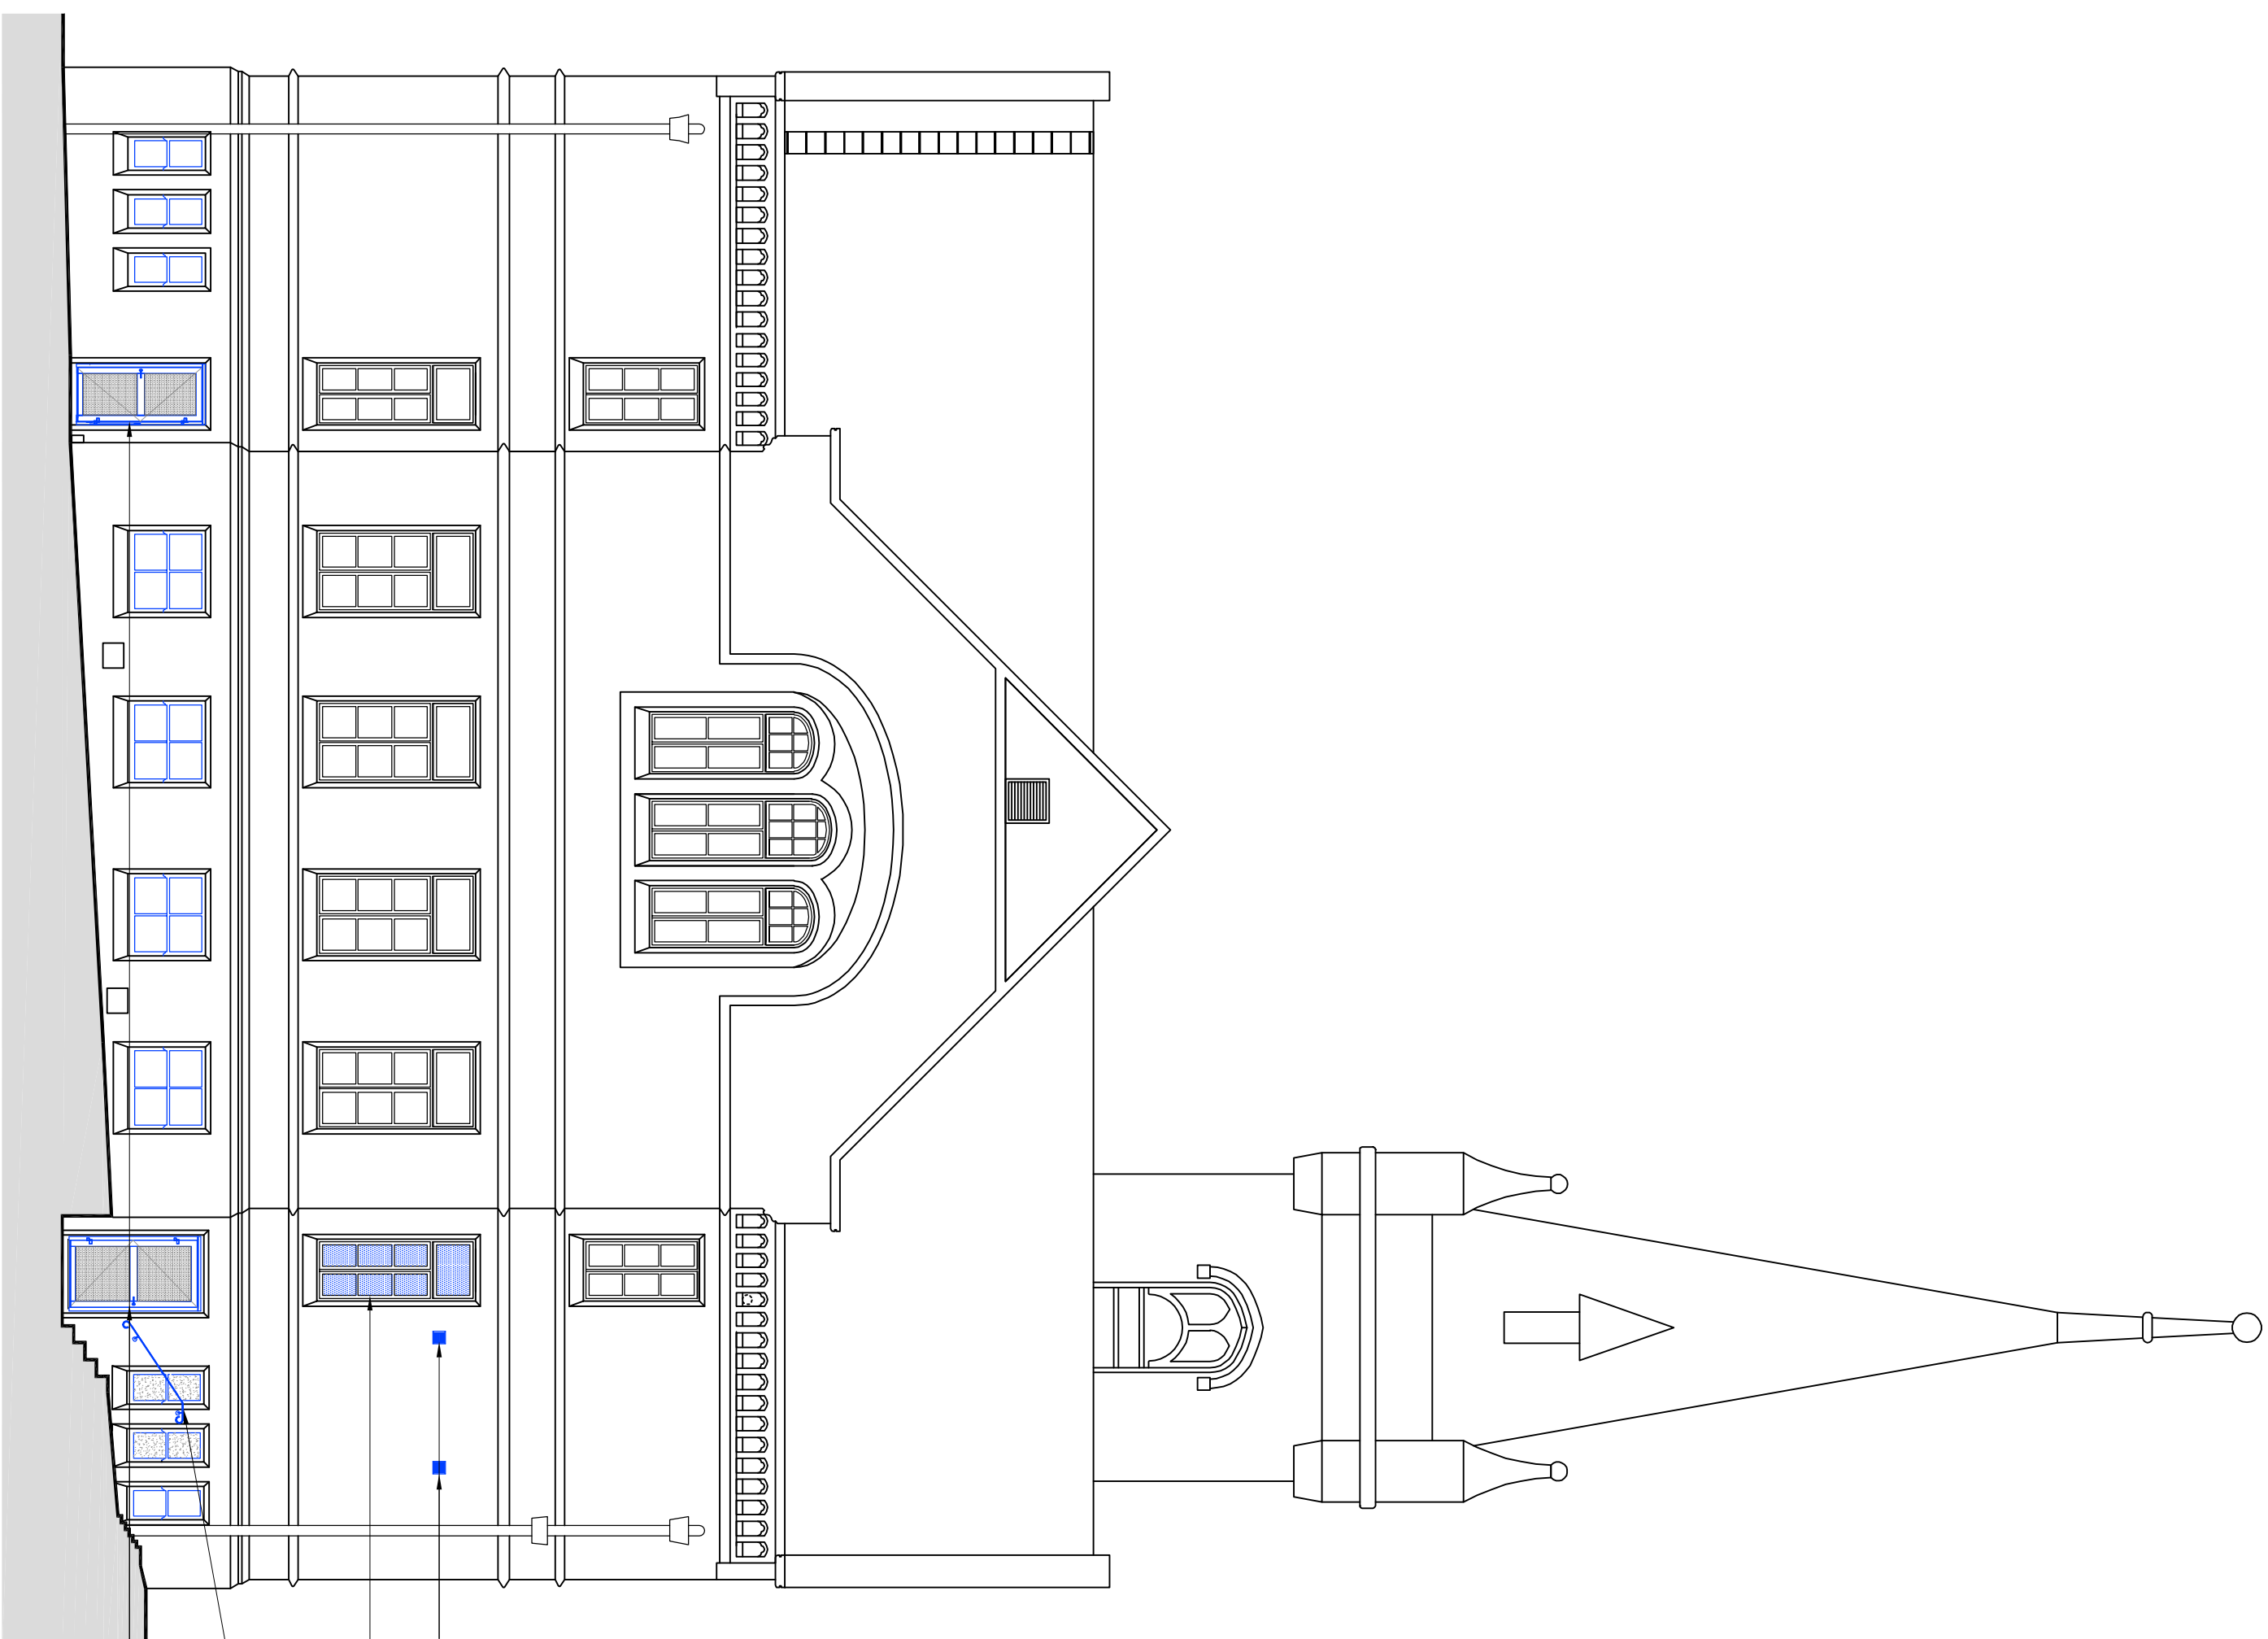


Proposed Elevation C

Scale 1:100 @ A4

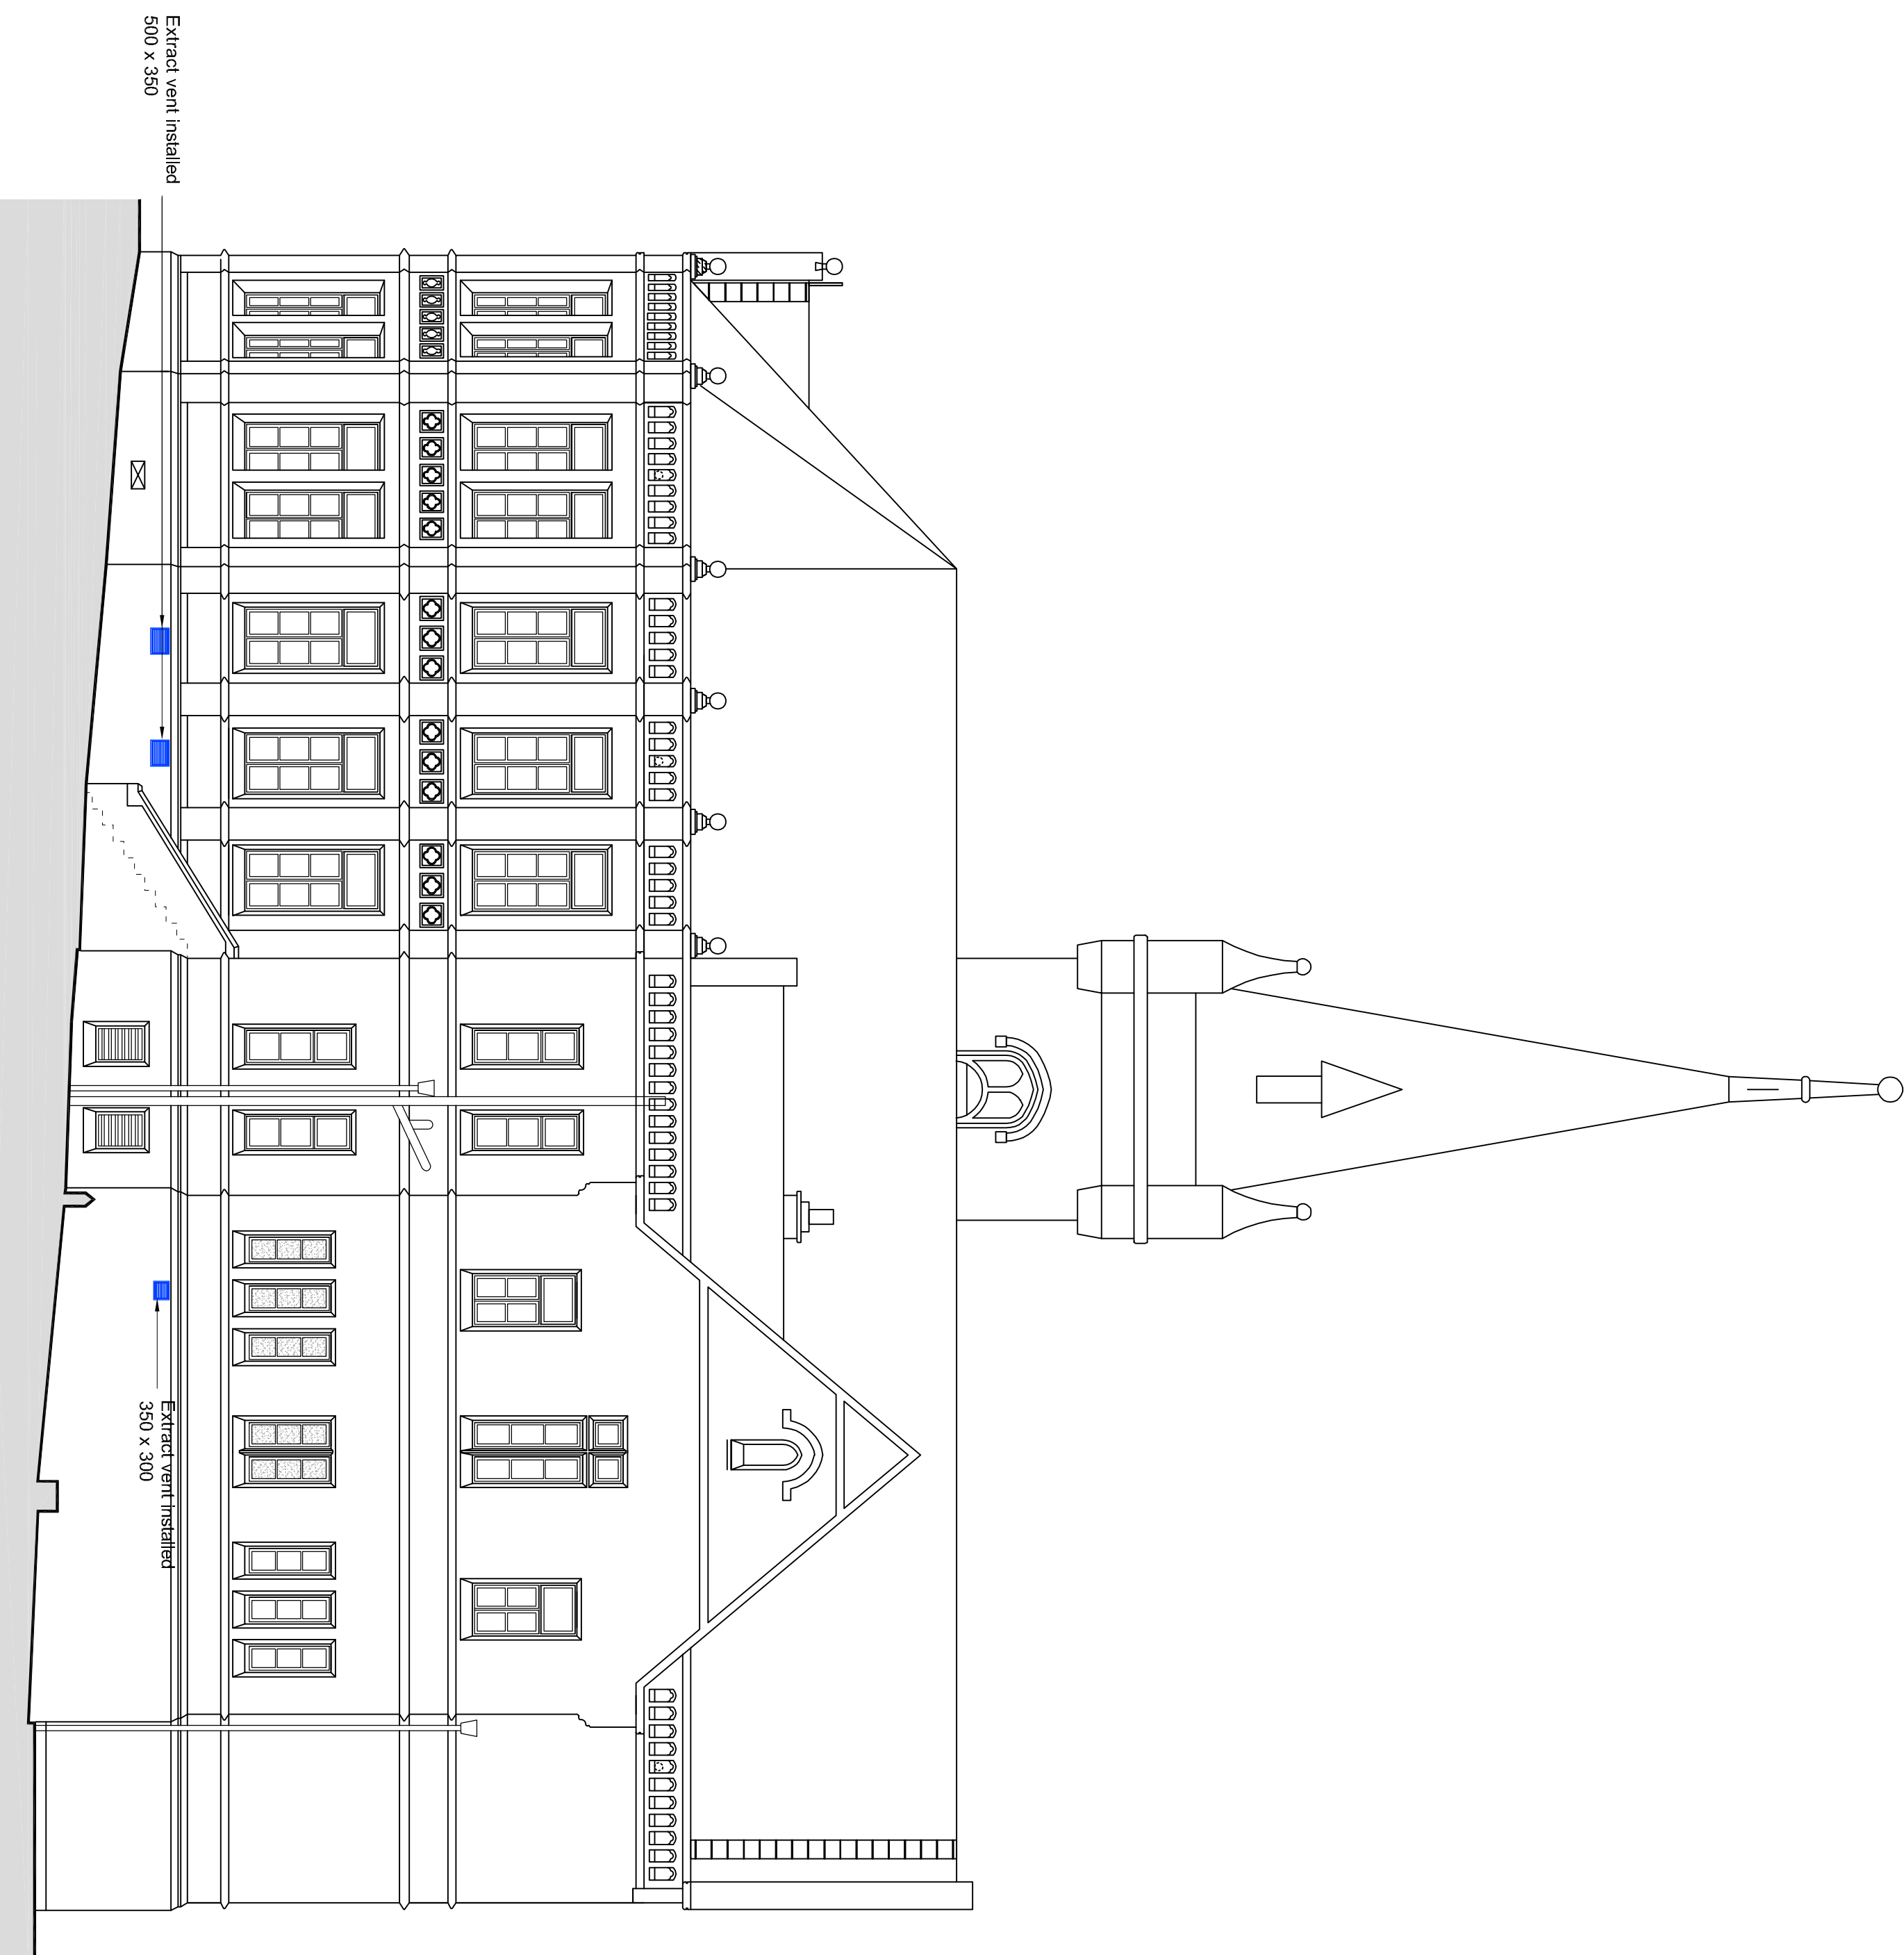

Proposed Elevation D

Scale 1:100 @ A3

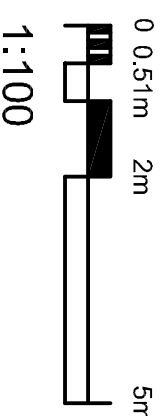

New	Description	Date	Dr by	App by
original by ASN		data created		
		24.11.25	Approved by	MD

47

T +44(0)161 8267900
E manchester@ahr.co.uk
www.ahr.co.uk



Victoria Hall, Glossop Internal Alterations

ons

PROJECT NUMBER	2021.00039.003	SCALE	1:100	@AO
DRAWING NUMBER	HPBC-AHR-VH-00-DR-A-20-P04	REV	Planning	

verified on site before commencing any work or producing shop drawings. The engineer should be notified immediately of any discrepancy. This drawing is copyright and remains the property of AIAA.