


Site Section AA

1 : 100

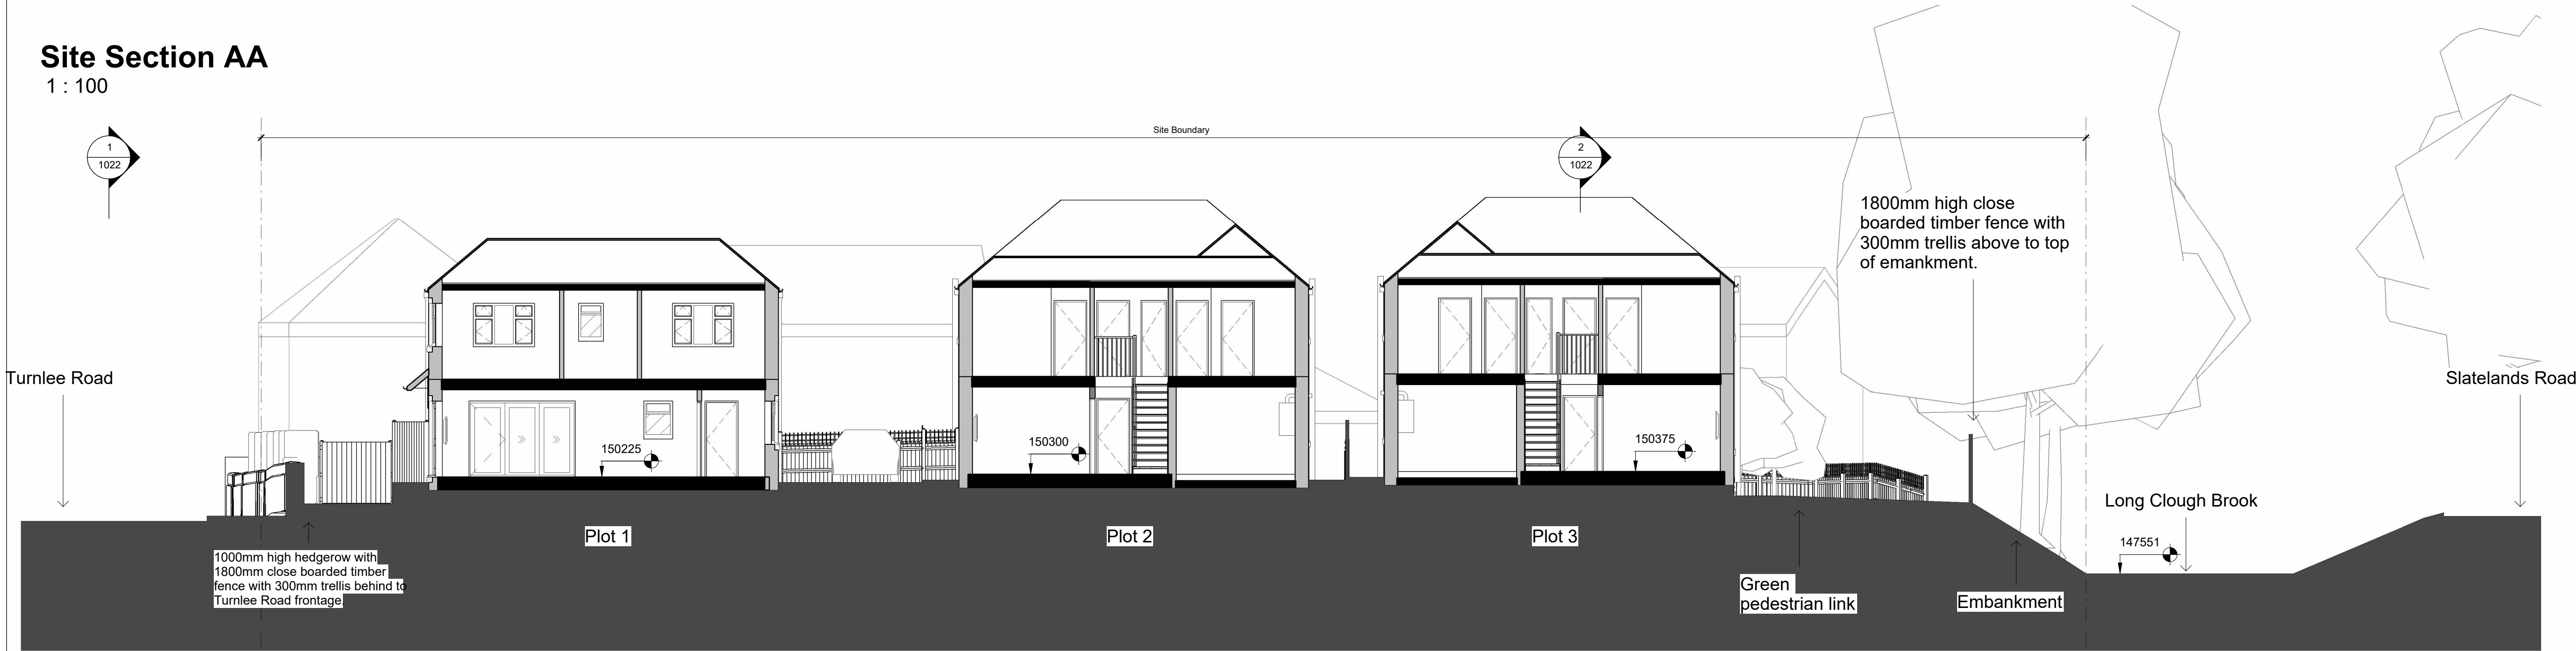

○ CREATIVE FORGE LIMITED
■ THIS DRAWING IS THE SUBJECT OF COPYRIGHT WHICH VESTS IN CREATIVE FORGE LIMITED. IT IS AN INFRINGEMENT OF COPYRIGHT TO REPRODUCE THIS DRAWING, BY WHATEVER MEANS, INCLUDING ELECTRONIC, WITHOUT THE EXPRESS WRITTEN CONSENT OF CREATIVE FORGE LIMITED WHICH RESERVES ALL ITS RIGHTS
CREATIVE FORGE LIMITED ASSERTS ITS RIGHTS TO BE IDENTIFIED AS THE AUTHOR OF THIS DESIGN
■ REPORT ERRORS & OMISSIONS TO ARCHITECT.
■ CHECK ALL DIMENSIONS ON SITE
■ DRAWING TO BE READ IN CONJUNCTION WITH THE HEALTH AND SAFETY PLAN AND ALL RELEVANT RISK ASSESSMENTS



E	04.02.26	SH	Amendments to FFLS for S73 application	CF
D	19.03.25	SH	1 Turnlee Road gable window added	CF
C	08.11.24	SH	Amendments to plots 4 & 7	CF
B	08.11.24	SH	Amendments to house types	CF
A	24.02.24	SH	Amendments to Plot 4 - 8metre easement	CF

Site Section BB

1 : 100

REV.	DATE	DRN.			CHKD.
PROJECT					
Turnlee Road, Glossop					
CLIENT					
Caprice Construction Ltd					
DRAWING					
Proposed Site Sections					
SCALE	SHEET SIZE	DRAWN	CHECKED	DATE	
1 : 100	@ A1	AH	CA	15.02.24	
 Creative Forge Ltd ARCHITECTURE & INTERIORS					
A: 2 The Long Stables, Rochdale Rd, Denshaw, OL3 5UE					
T: 07876685559 E: info@creativeforge ltd.co.uk					
JOB No		DRAWING No		REVISION	
23-027		1005		E	
STATUS		Planning			

 **Creative Forge Ltd**
ARCHITECTURE & INTERIORS
A: 2 The Long Stables, Rochdale Rd, Denshaw, OL3 5UE
T: 07876685559 E: info@creativeforgettd.co.uk