


KEY

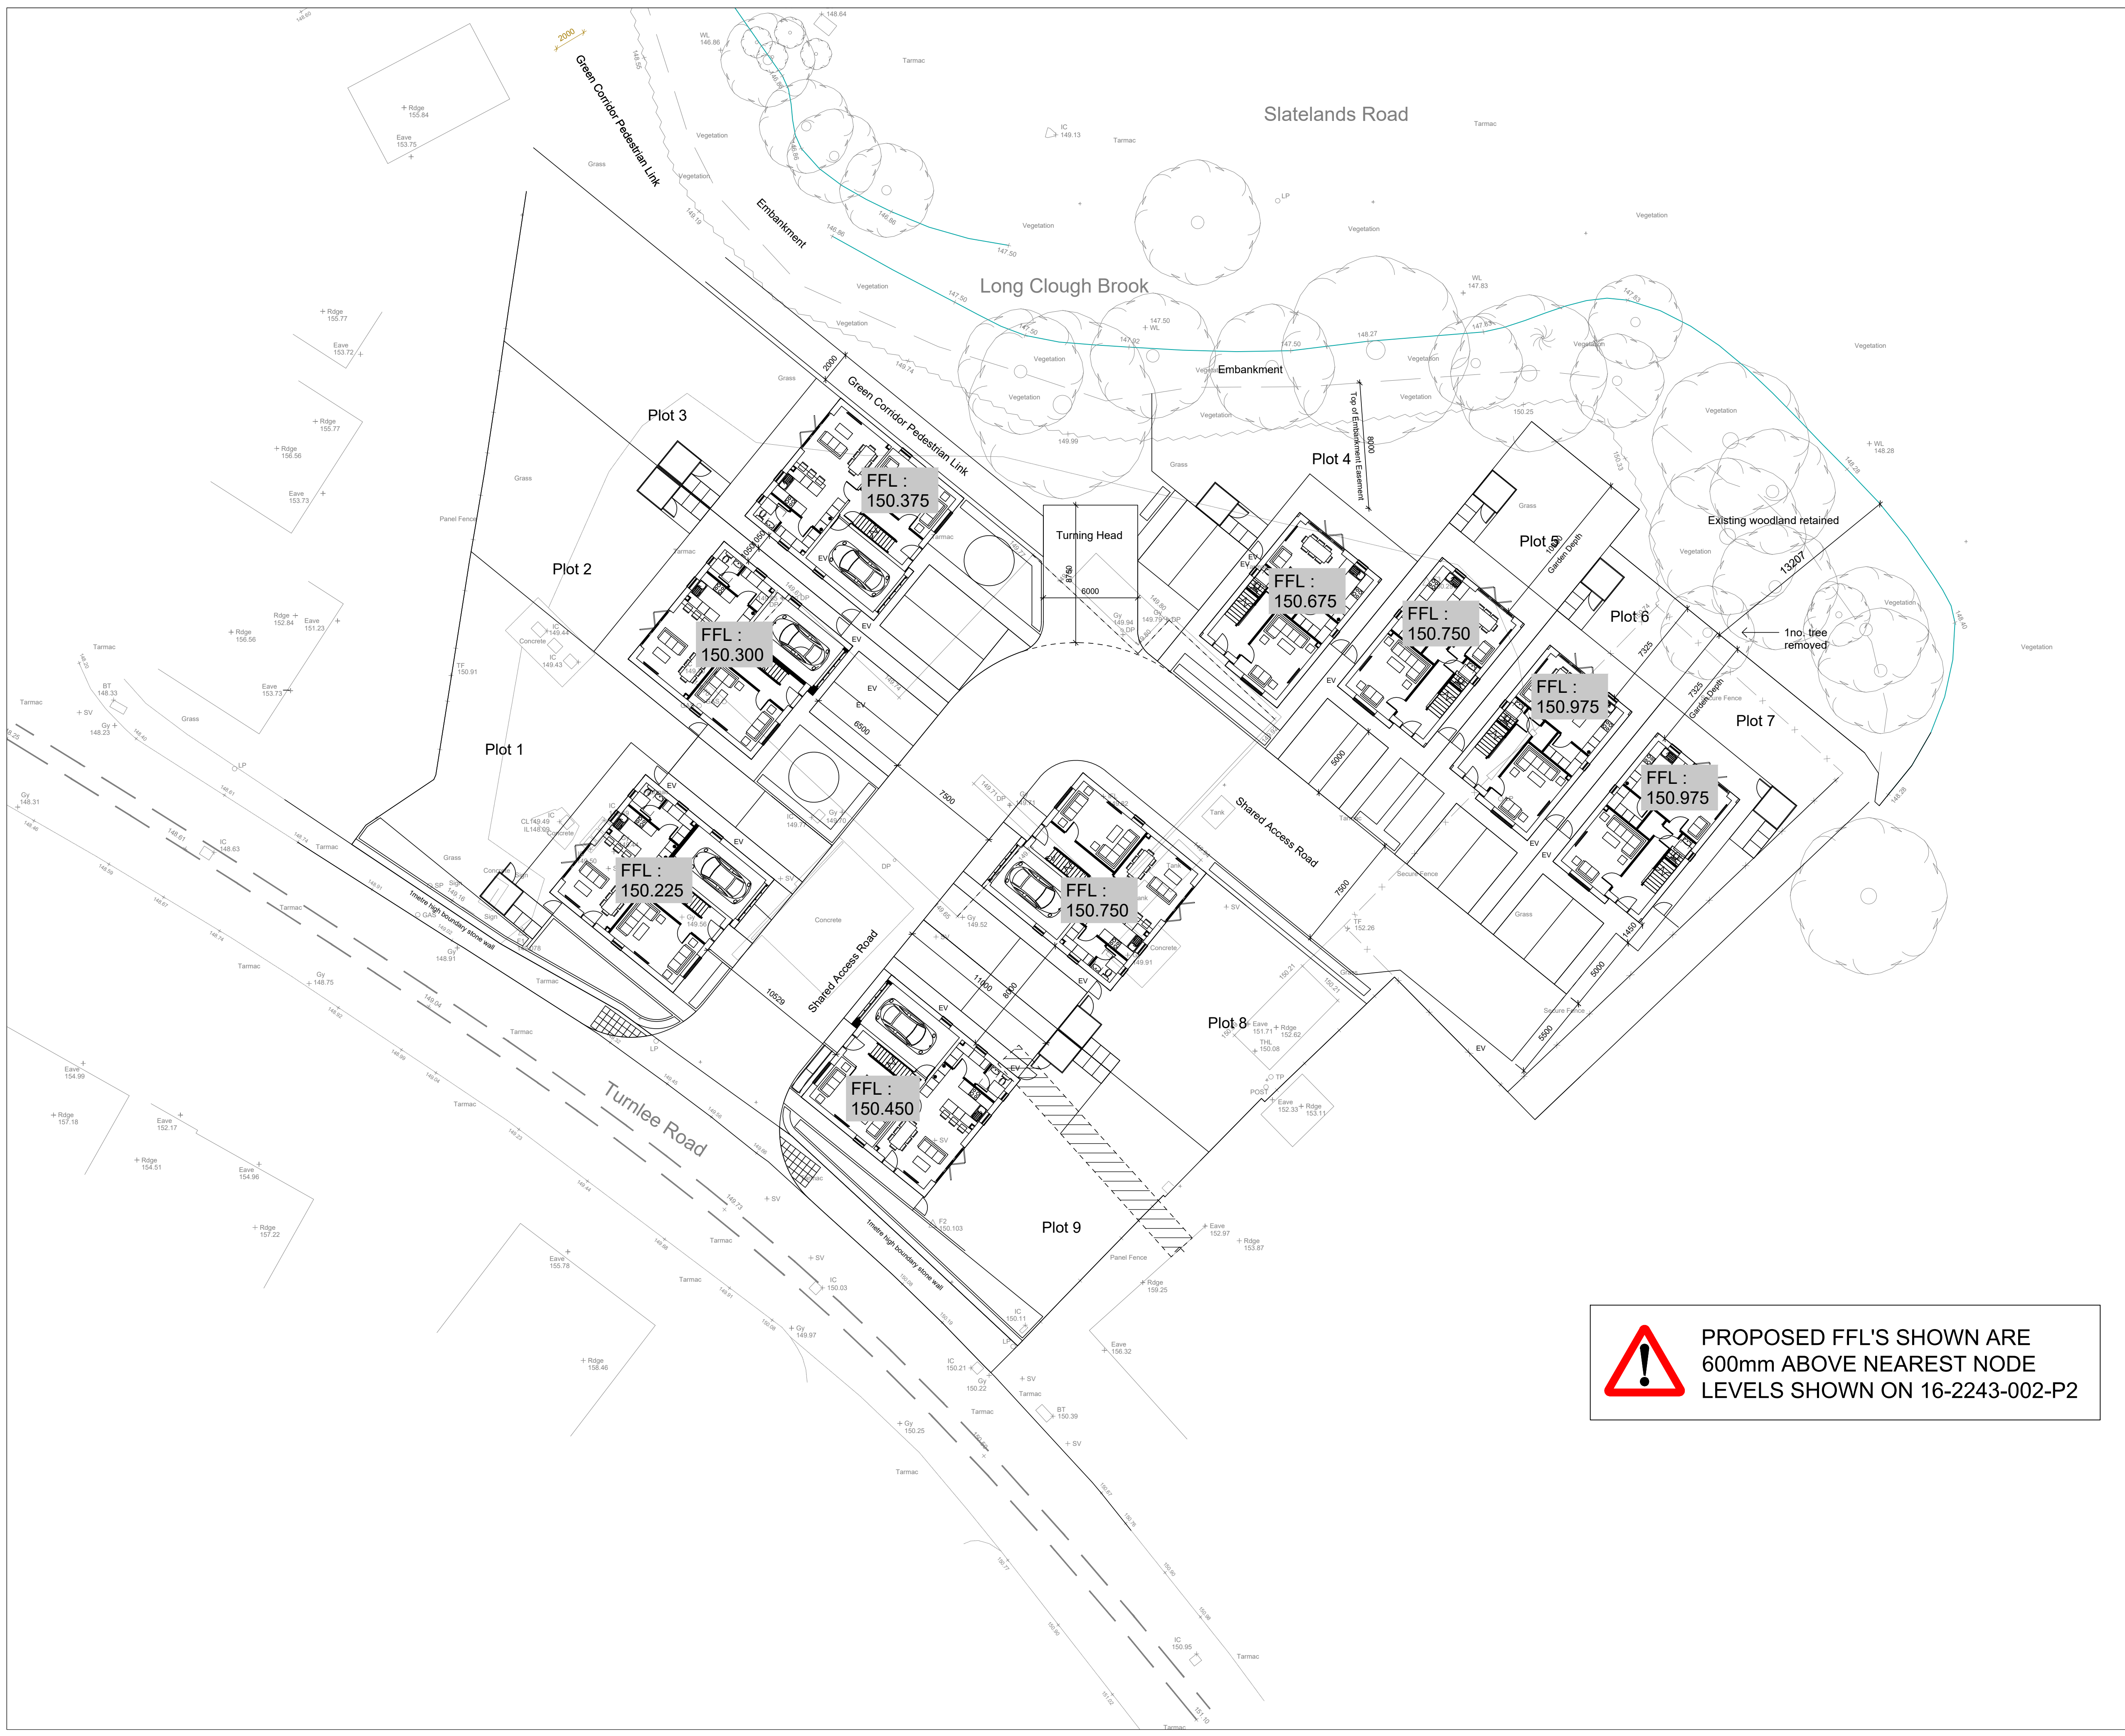

 PROPOSED FFL'S SHOWN ARE
600mm ABOVE NEAREST NODE
LEVELS SHOWN ON 16-2243-002-P2

P2	Feb 26	FFL LEVELS UPDATED	GRE
P1	Oct 25	FIRST ISSUE	GRE
Rev	Date	Revision Details	By ChkdAppd

CoraiHt

Client CAPRICE CONSTRUCTION LIMITED

Project FORMER RELIANCE GARAGE ,
TURNLEE ROAD, GLOSSOP

Title PROPOSED FINISHED FLOOR LEVELS

Drawing No. 16-2243-003

Revision P2

Scale 1:200 @ A1 Date October 25

Drawn GRE Chk App