


DOMESTIC BARN AS EXISTING - GROUND FLOOR 1:50

EXISTING 01

0M 1M 2M 3M

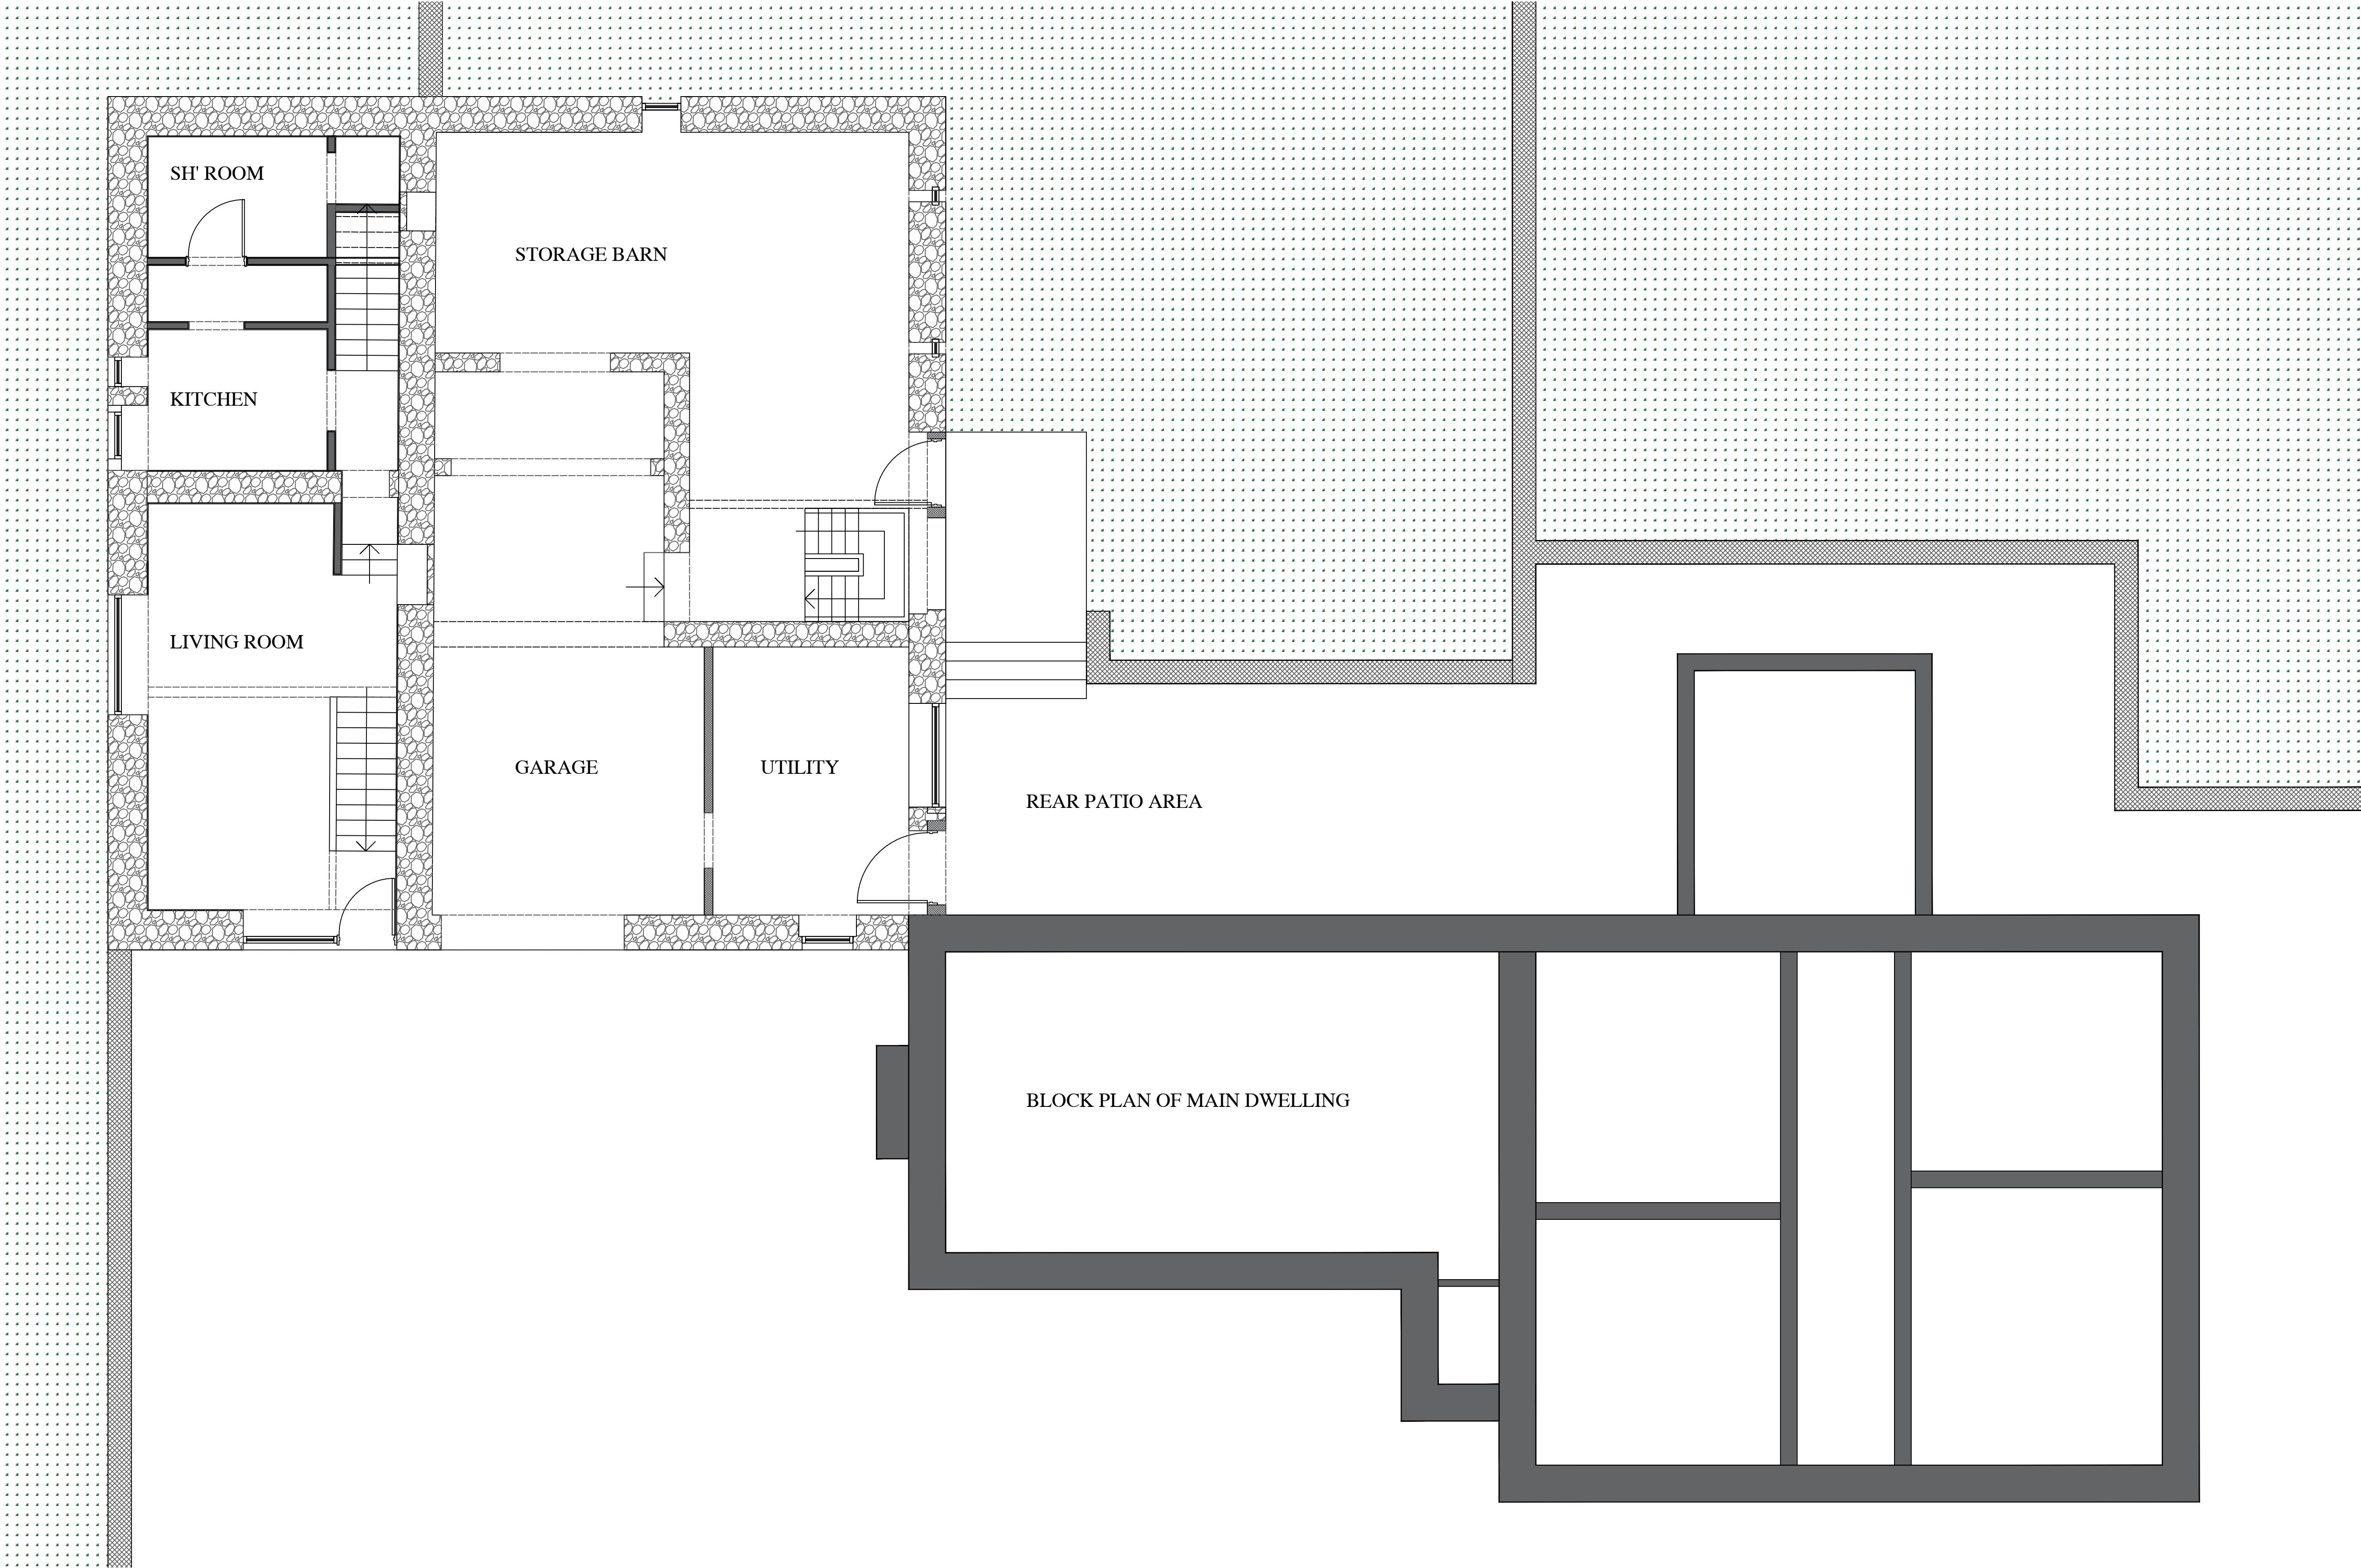

REVISIONS:
GROUND FLOOR AS EXISTING
DOMESTIC BARN
MARTINSIDE HOUSE

SCALE: 1:50
DATE: JAN'26 DRAWN: AJS CHECKED: AJS

©THIS DRAWING AND THE BUILDING WORKS DEPICTED ARE THE COPYRIGHT OF AJS ARCHITECTURE AND MAY NOT BE REPRODUCED OR AMENDED EXCEPT BY WRITTEN PERMISSION. NO LIABILITY WILL BE ACCEPTED FOR AMENDMENTS MADE BY OTHER PERSONS.

A.J.S ARCHITECTURE



32 carr road,
buxton,
derbyshire
sk17 6wf.
t: 01298 402298
m: 07794 400237

DRAWING No: EXISTING 01

B REGS COMPLIANT

MARTINSIDE HOUSE, LONG LANE, CHAPEL