


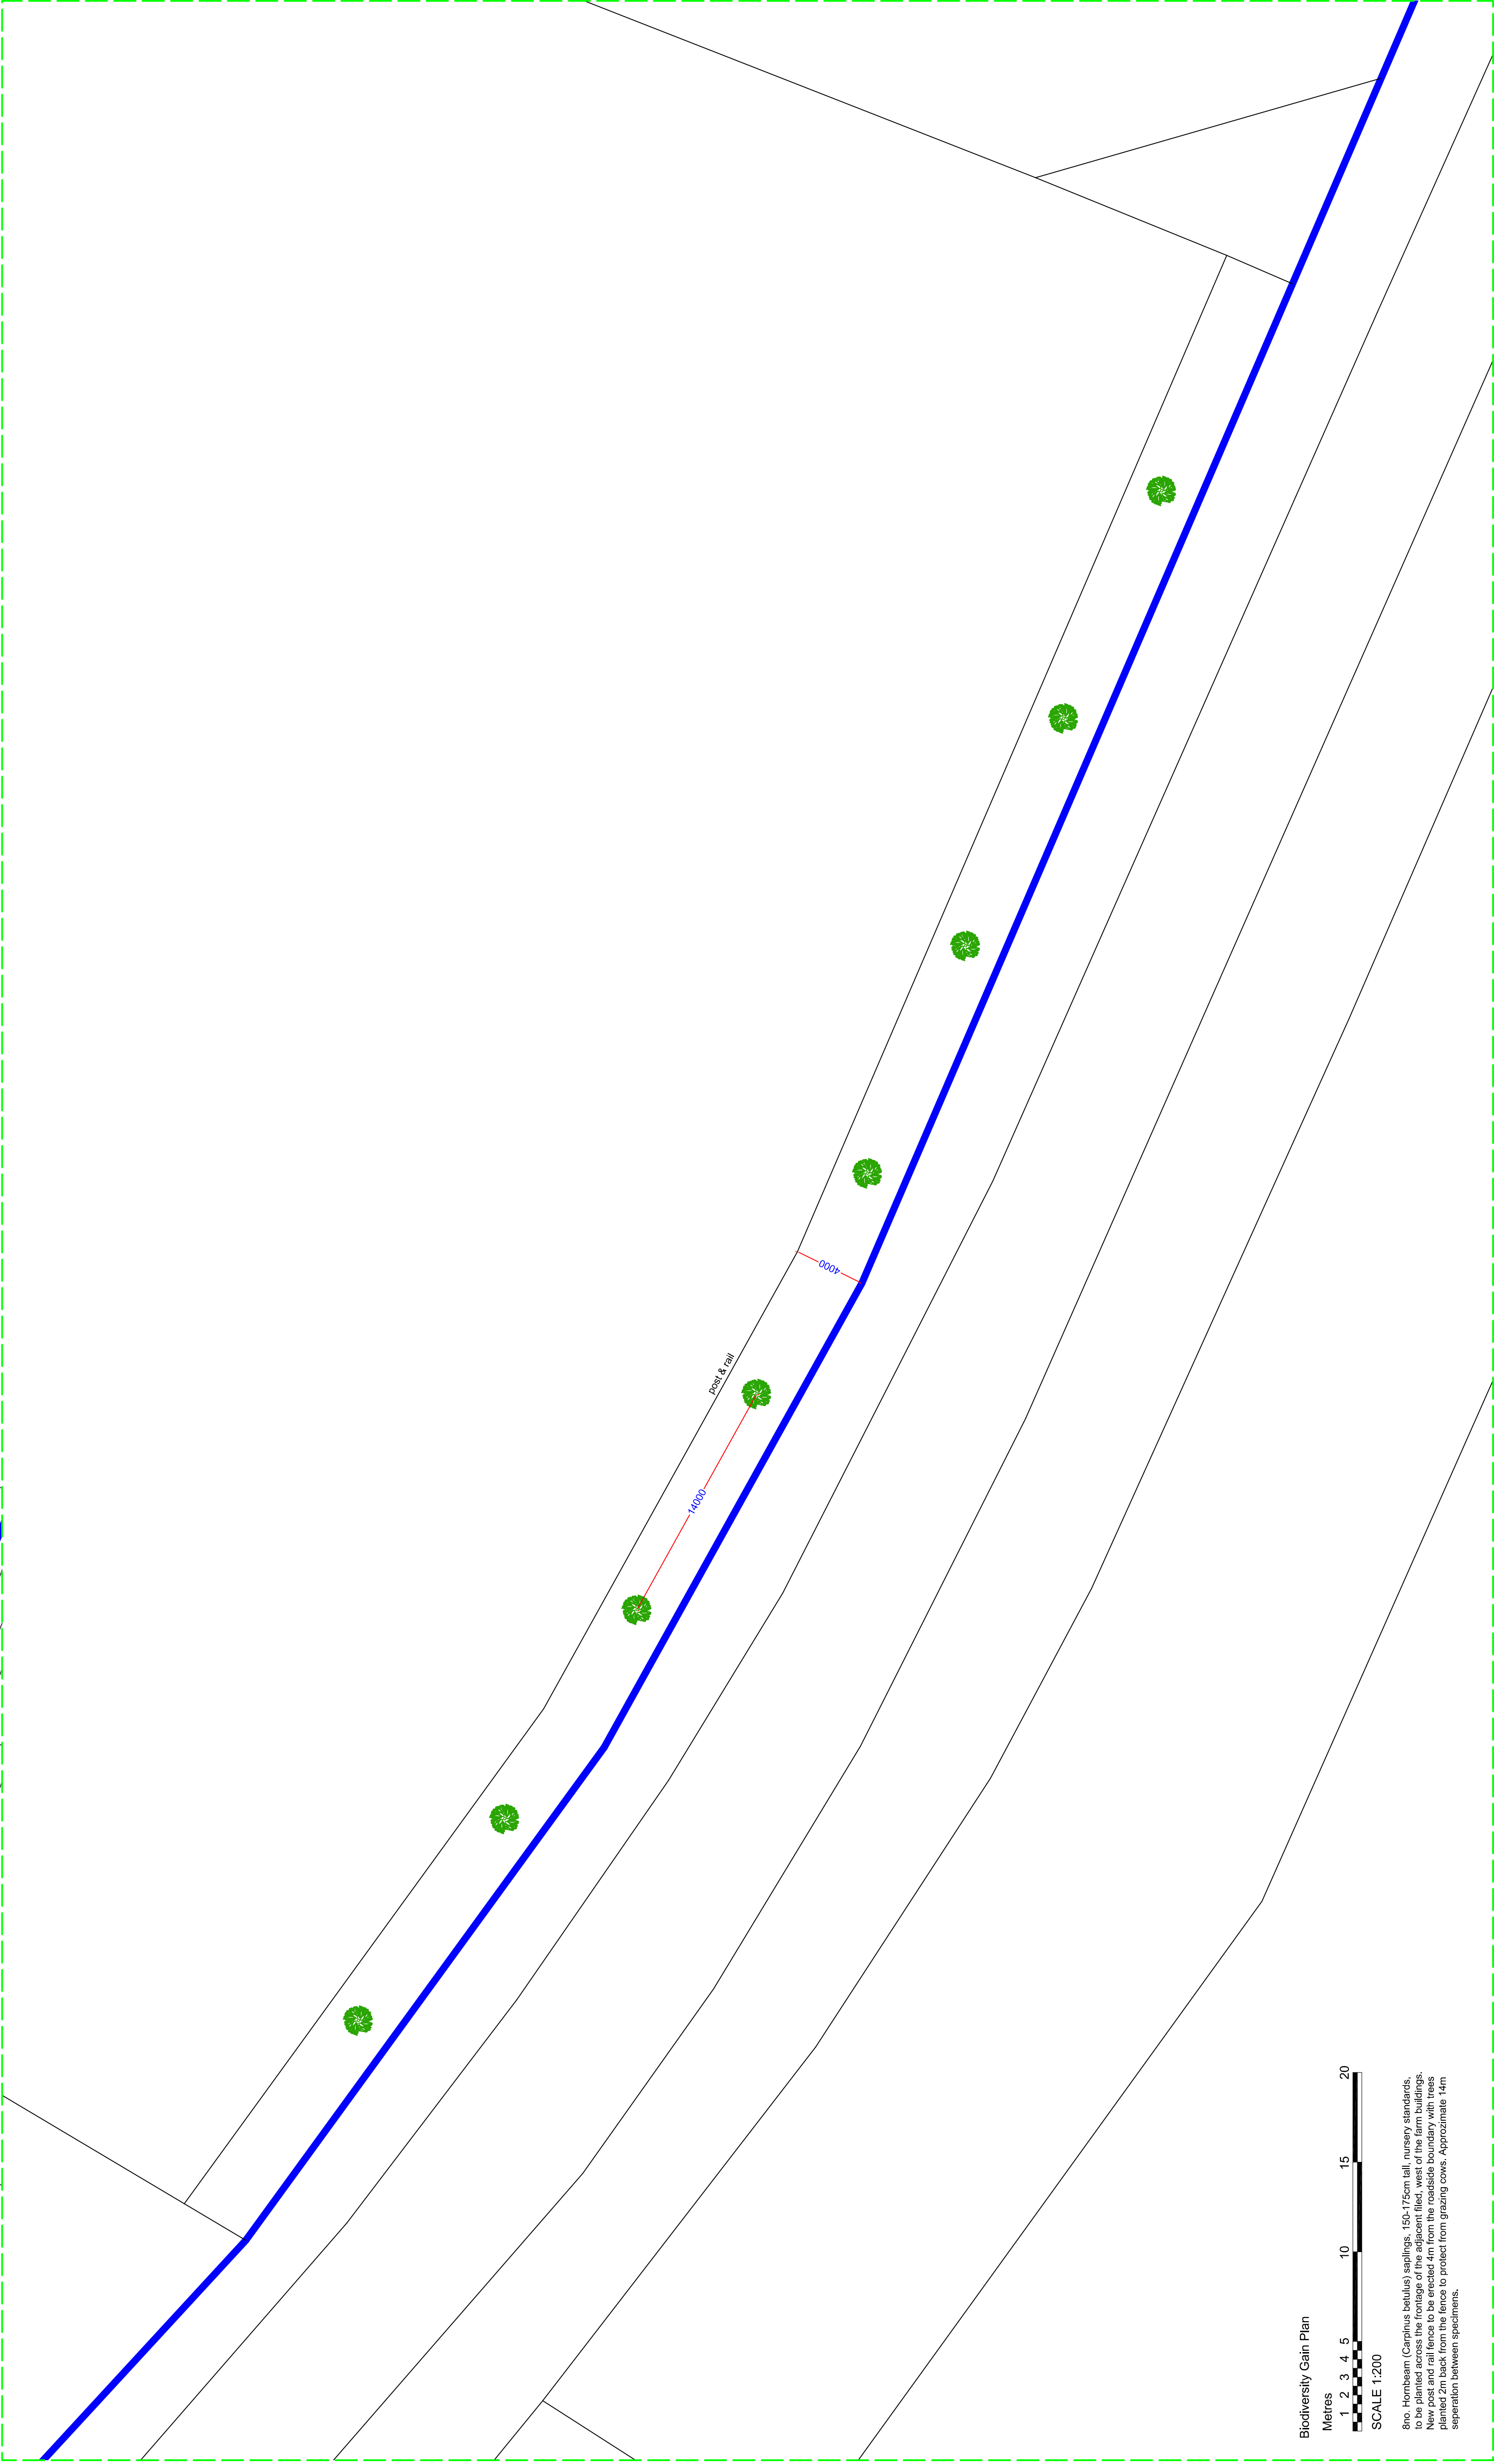

Title	Biodiversity Gain Plan		
	Scope: Planning		
	Issue: A1	Date:	20.11.25
	Scale: 1:250	2673	
Drawing number:			PL 03A