


General Notes

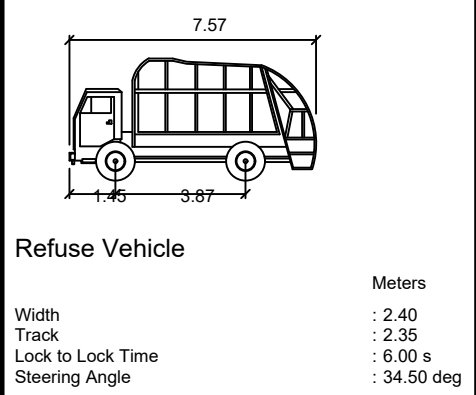

Refuse Vehicle

Meters

Width : 2.40

Track : 2.35

Lock to Lock Time : 6.00 s

Steering Angle : 34.50 deg

	R2	
No.	Revision/Issue	Date

Firm Name and Address

 Mason and Marlowe


Mason and Marlowe Ltd.
Architects, Project Managers
and Quantity Surveyors

Colony, 5 Piccadilly Place,
M1 3BR

Project Name and Address

GOYT VALLEY HOUSE
New Mills, High Peak
SK22 4PA

Project	Sheet
Date 02/02/2026	05A1
Scale 1:200	

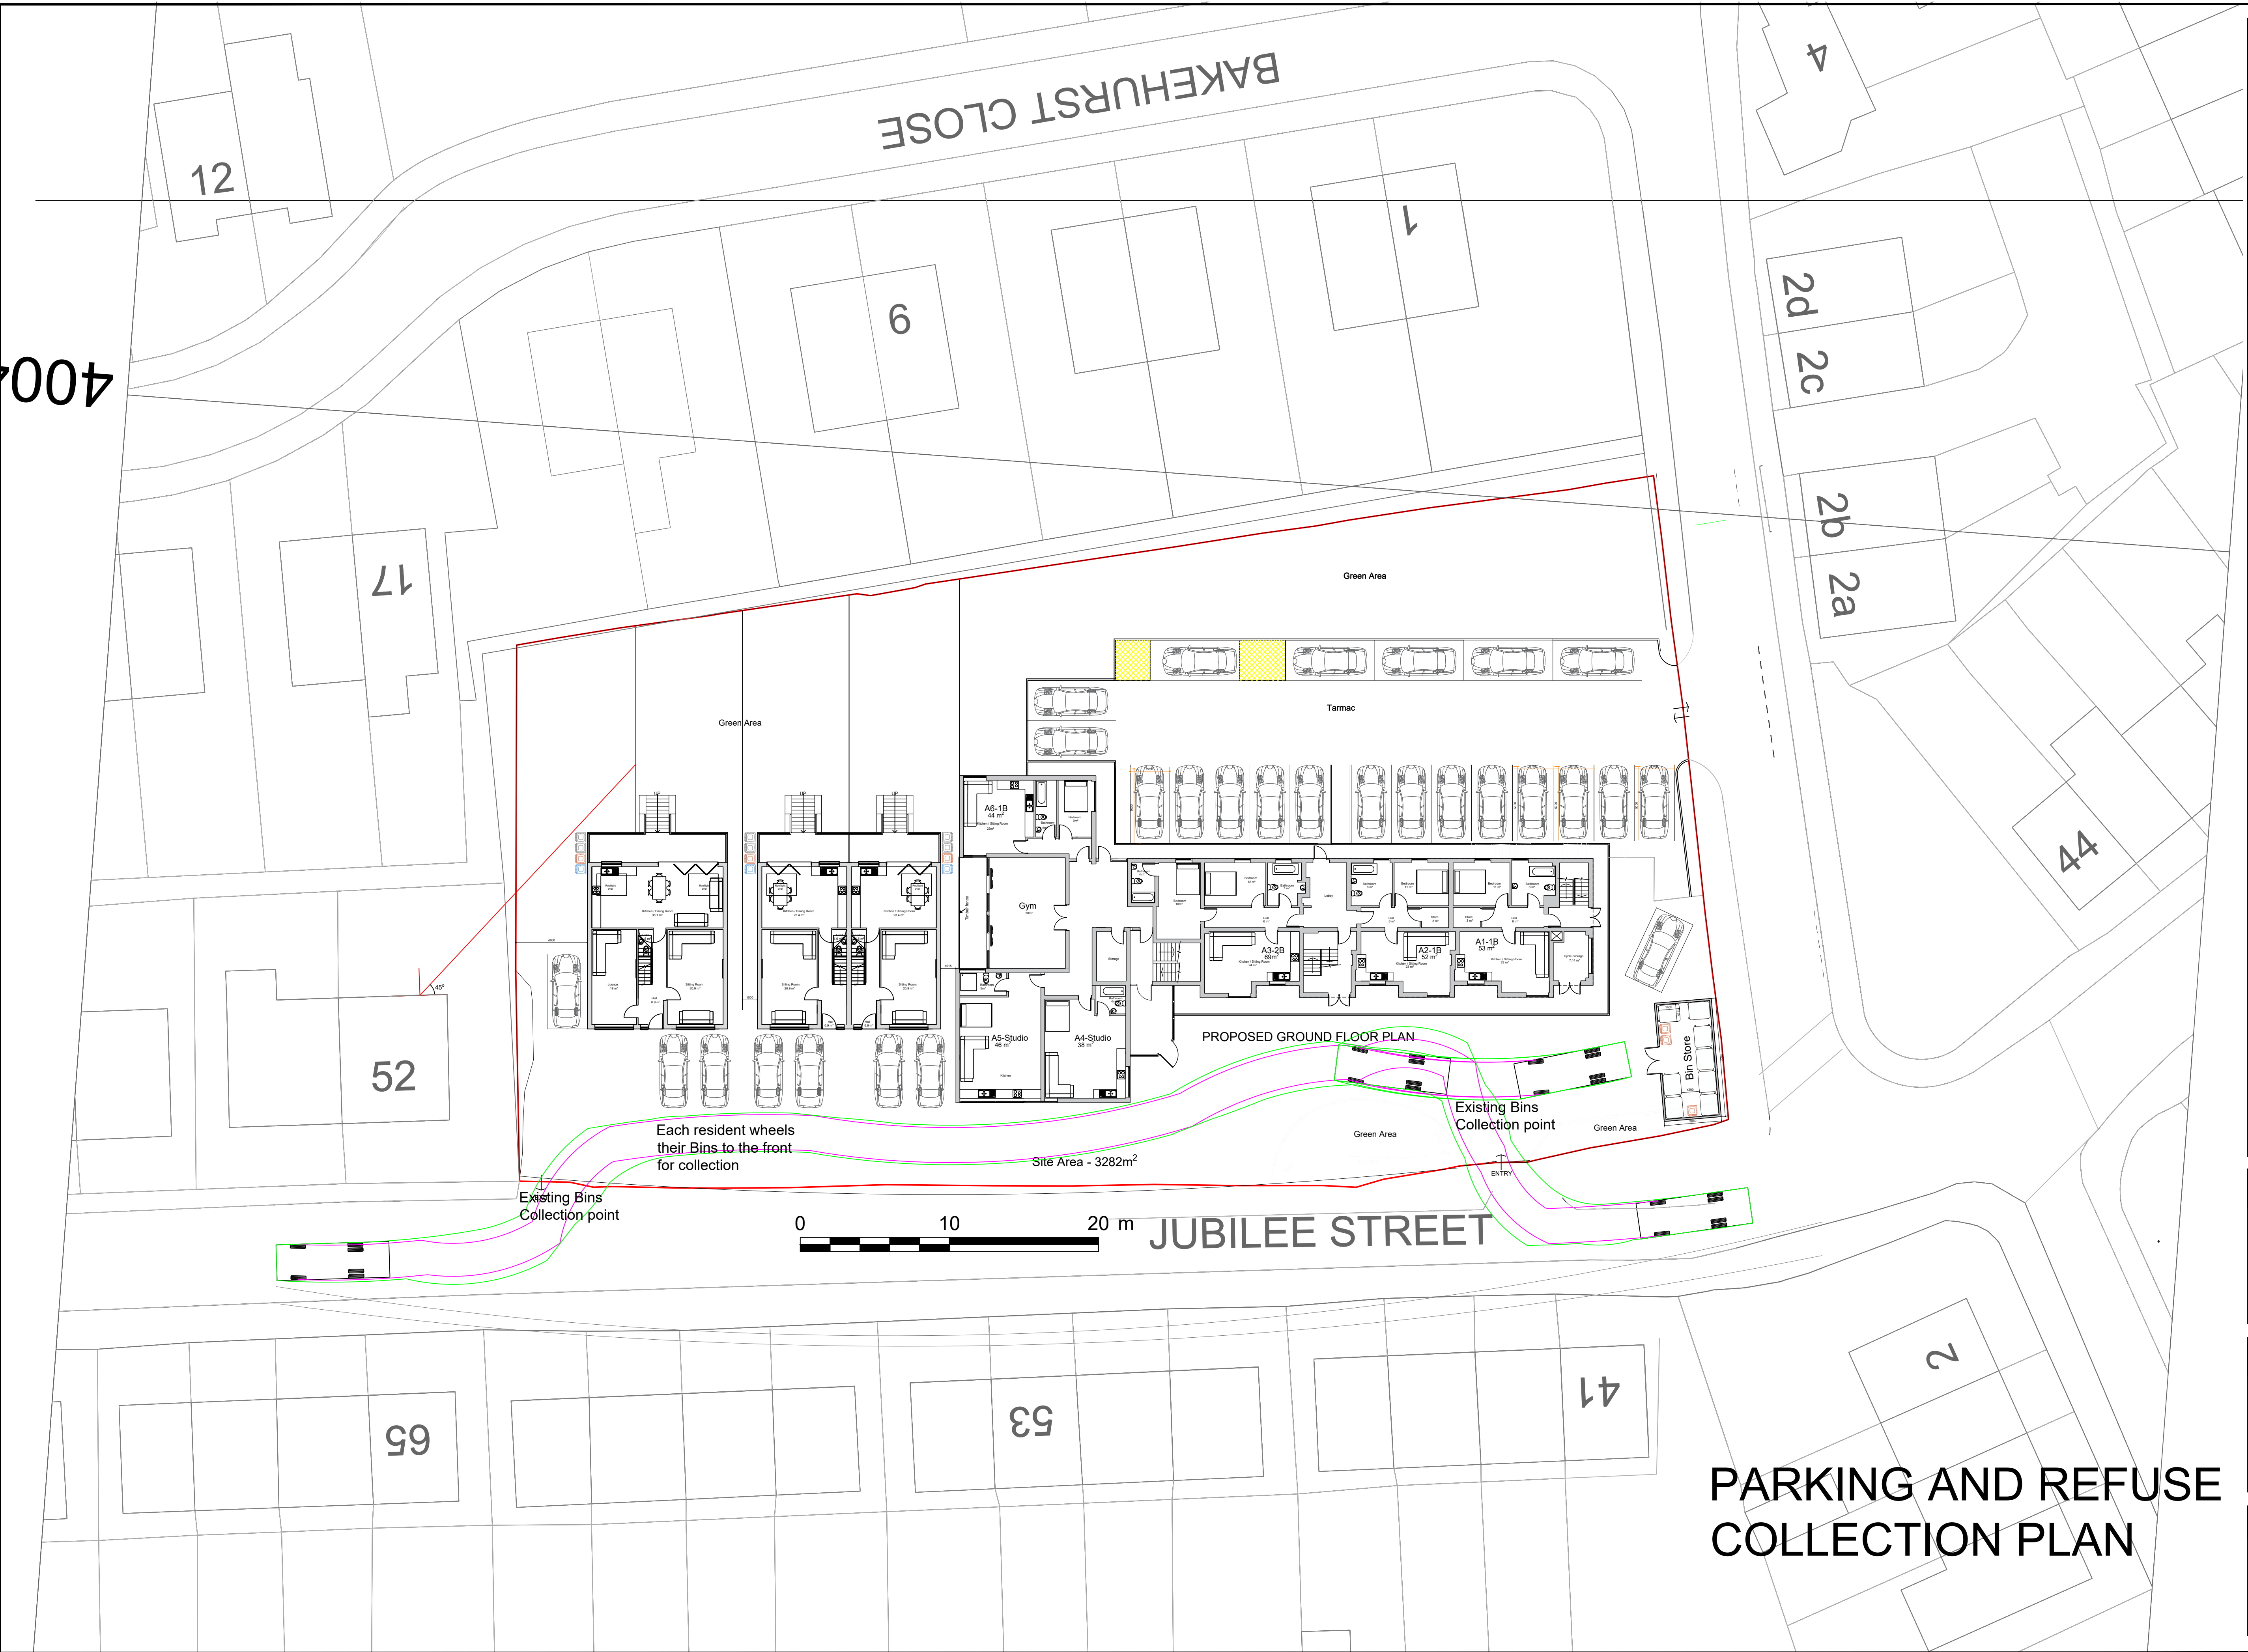

PARKING AND REFUSE
COLLECTION PLAN