


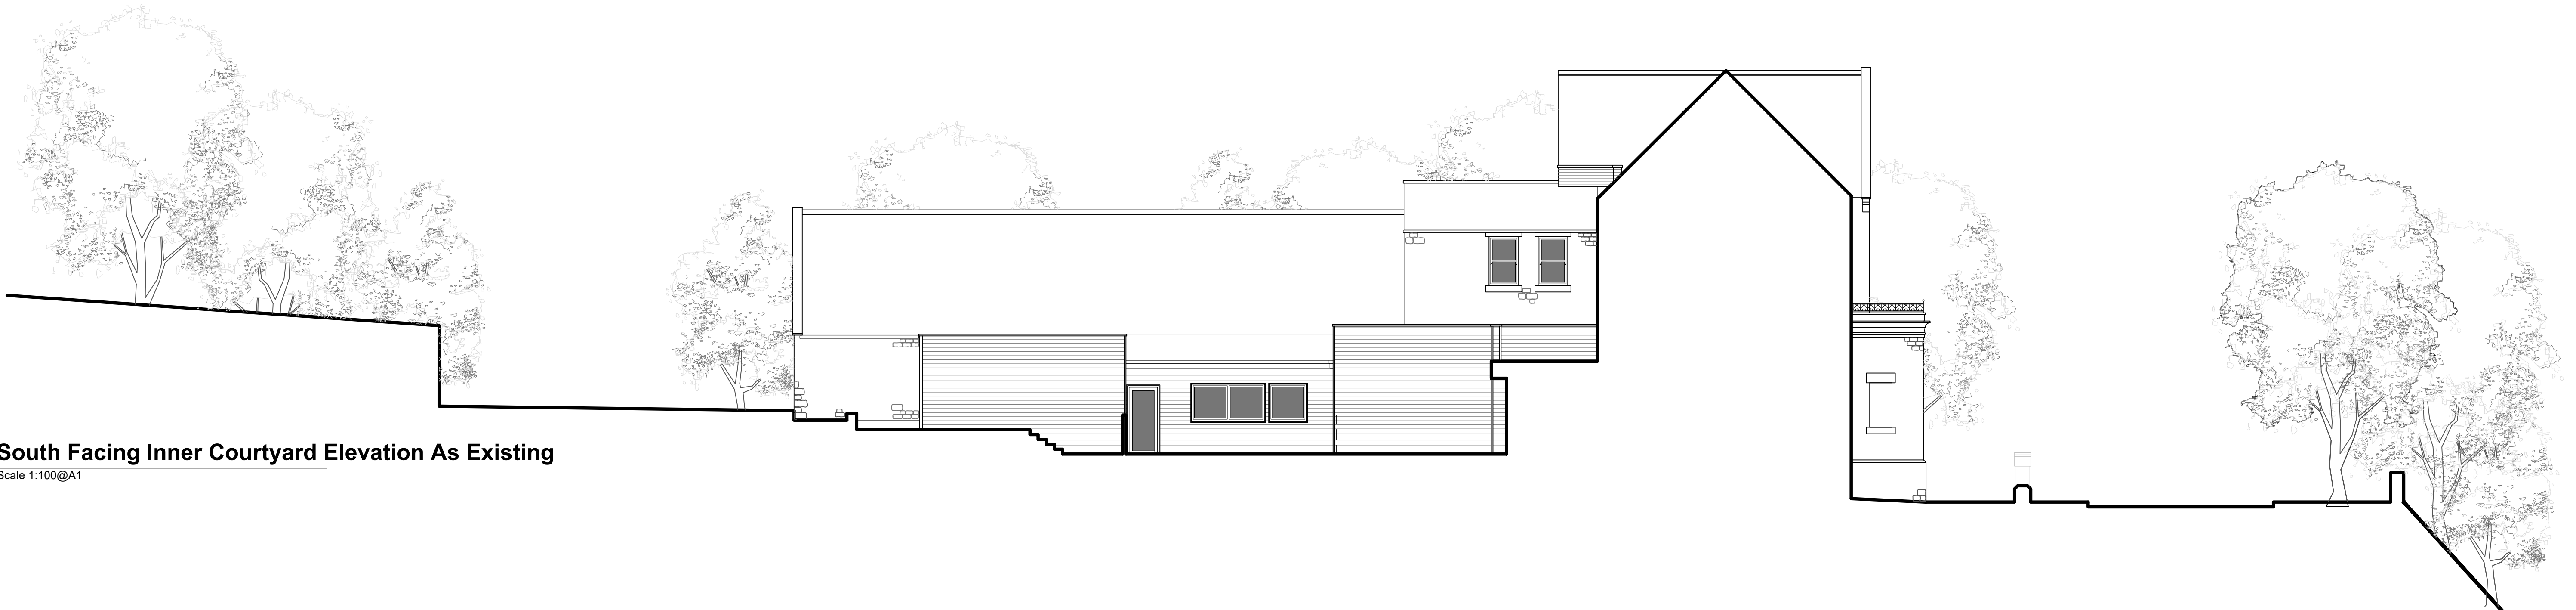

South Facing Inner Courtyard Elevation As Existing

Scale 1:100@A1



North Facing Inner Courtyard Elevation As Existing

Scale 1:100@A1



West Facing Elevation As Existing

Scale 1:100@A1

MATERIALS

- Walls - local natural stone, ashlar stone dressed headers sills and plinth course, timber cladding
- Roof - natural slate generally, green roof to rear inner courtyard roofs
- Rainwater goods - cast iron gutters and downpipes
- Windows - painted timber double glazed flush openable casements to the building exterior facing elevations, uPVC double glazed openable casements to the inner courtyard facing elevations
- Doors - painted paneled, half double glazed paneled doors to the building exterior facing elevations, fully double glazed uPVC doors to the inner facing courtyard elevations

ISSUED FOR PLANNING

B	Nov 2025	ML	Title block updated
A	Nov 2024	ML	Do not scale note removed, scale bar added

REVISION	DATE	DRAWN	CHECKED	DESCRIPTION	SCALE	DATE
CLIENT	BOSS PROPERTIES	SCALE	1:100 @A1	DATE	JULY 2024	
PROJECT	ADULT EDUCATION CENTRE, NEW MILLS	DRAWN	MH	CHECKED		
DRAWING TITLE	ELEVATIONS AS EXISTING	JOB NUMBER	240705	DRAWING NO.	107	REVISION
	SHEET 2 OF 3					

TIMEARCHITECTS

Creative Conservation - Inspiring Design. Time Architects 226-228 Holme Lane, Sheffield, S64JZ
Registered Company Number in England and Wales: 8033383, Director: Michael Leigh
W. www.timearchitects.co.uk E. info@timearchitects.co.uk T. 0114 430 0114
© all rights reserved, report all discrepancies