


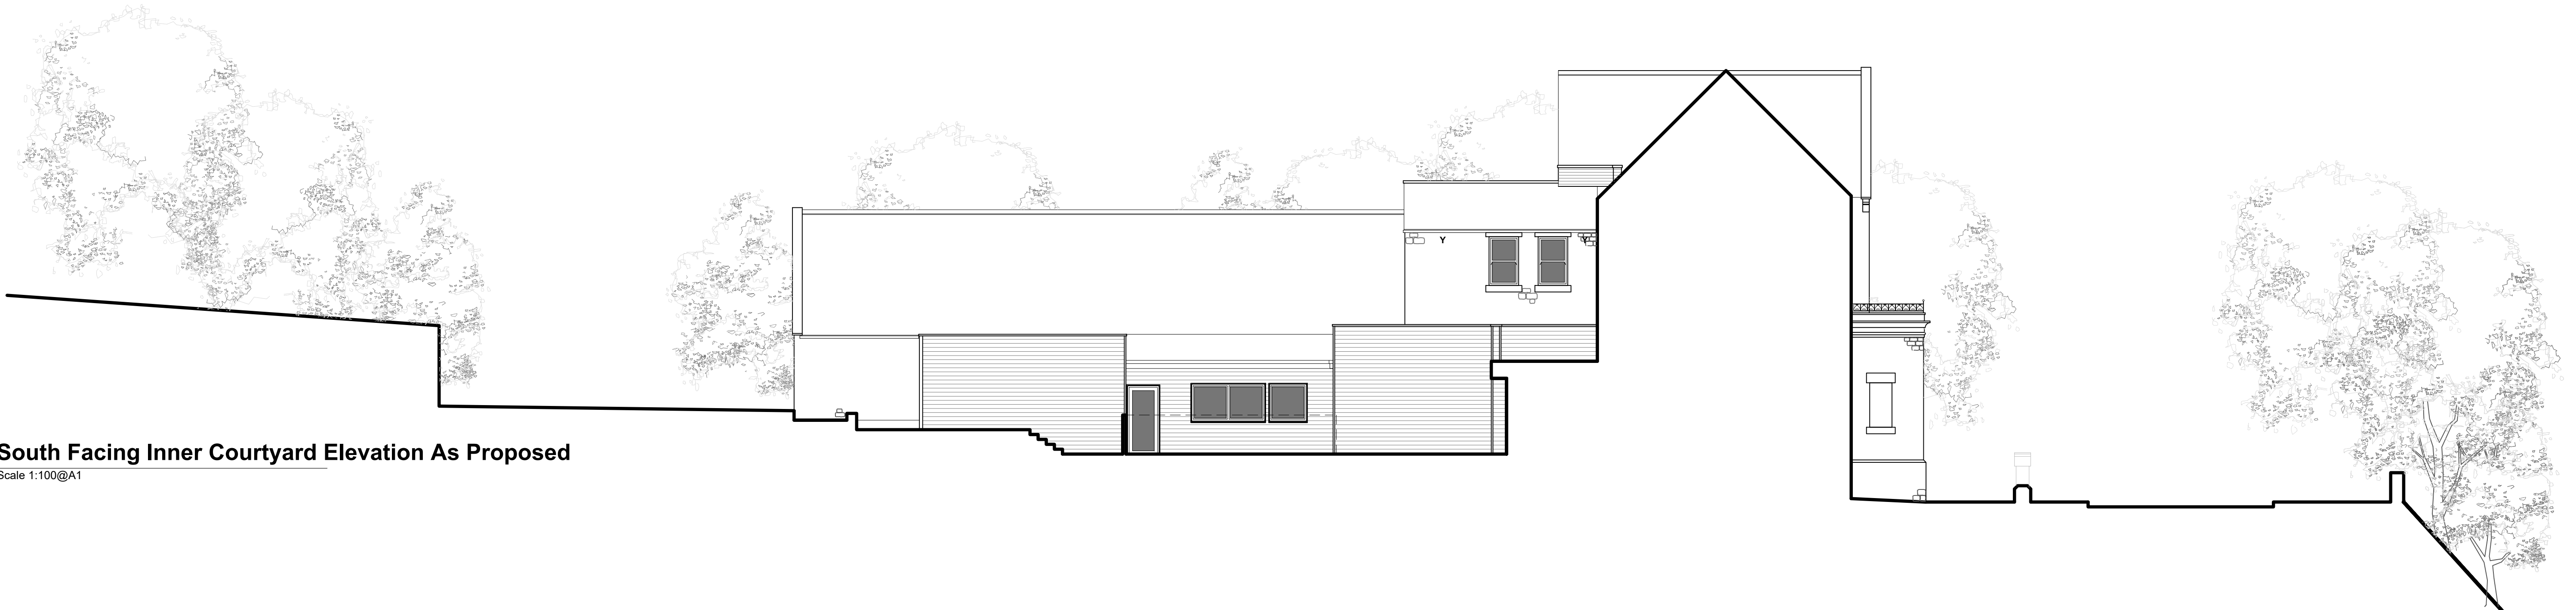

South Facing Inner Courtyard Elevation As Proposed

Scale 1:100@A1



North Facing Inner Courtyard Elevation As Proposed

Scale 1:100@A1



West Facing Elevation As Proposed

Scale 1:100@A1

- LEGEND
- X Proposed Locations of New Bat Boxes
Install 10 No bat boxes to the areas as shown, boxes to be VK WS 03 Bat Boxes by Vivara Pro, www.vivapro.com
- Y Proposed Locations of New Swift Friendly Eaves Bricks
Install 10 No swift nesting boxes to the areas as shown on South or South Westerly facing elevations, boxes to be NK GZ 10 Swift Facade Nesting Boxes by Vivara Pro, www.vivapro.com

ISSUED FOR PLANNING

B	Nov 2025	ML	Layout, parking and bin/ cycle storage amended
A	Nov 2024	ML	Do not scale note removed, scale bar added

REVISION	DATE	DRAWN	CHECKED	DESCRIPTION	SCALE	DATE	REVISION
CLIENT	BOSS PROPERTIES	DRAWN	1:100 @A1	CHECKED	JULY 2024		
PROJECT	ADULT EDUCATION CENTRE, NEW MILLS	DRAWN	MH	CHECKED			
DRAWING TITLE	ELEVATIONS AS PROPOSED	JOB NUMBER	240705	DRAWING NO.	208		
	SHEET 2 OF 3						

TIMEARCHITECTS

Creative Conservation - Inspiring Design. Time Architects 226-228 Holme Lane, Sheffield, S64JZ
Registered Company Number in England and Wales: 8033383, Director: Michael Leigh
W. www.timearchitects.co.uk E. info@timearchitects.co.uk T. 0114 430 0114
© all rights reserved, report all discrepancies