


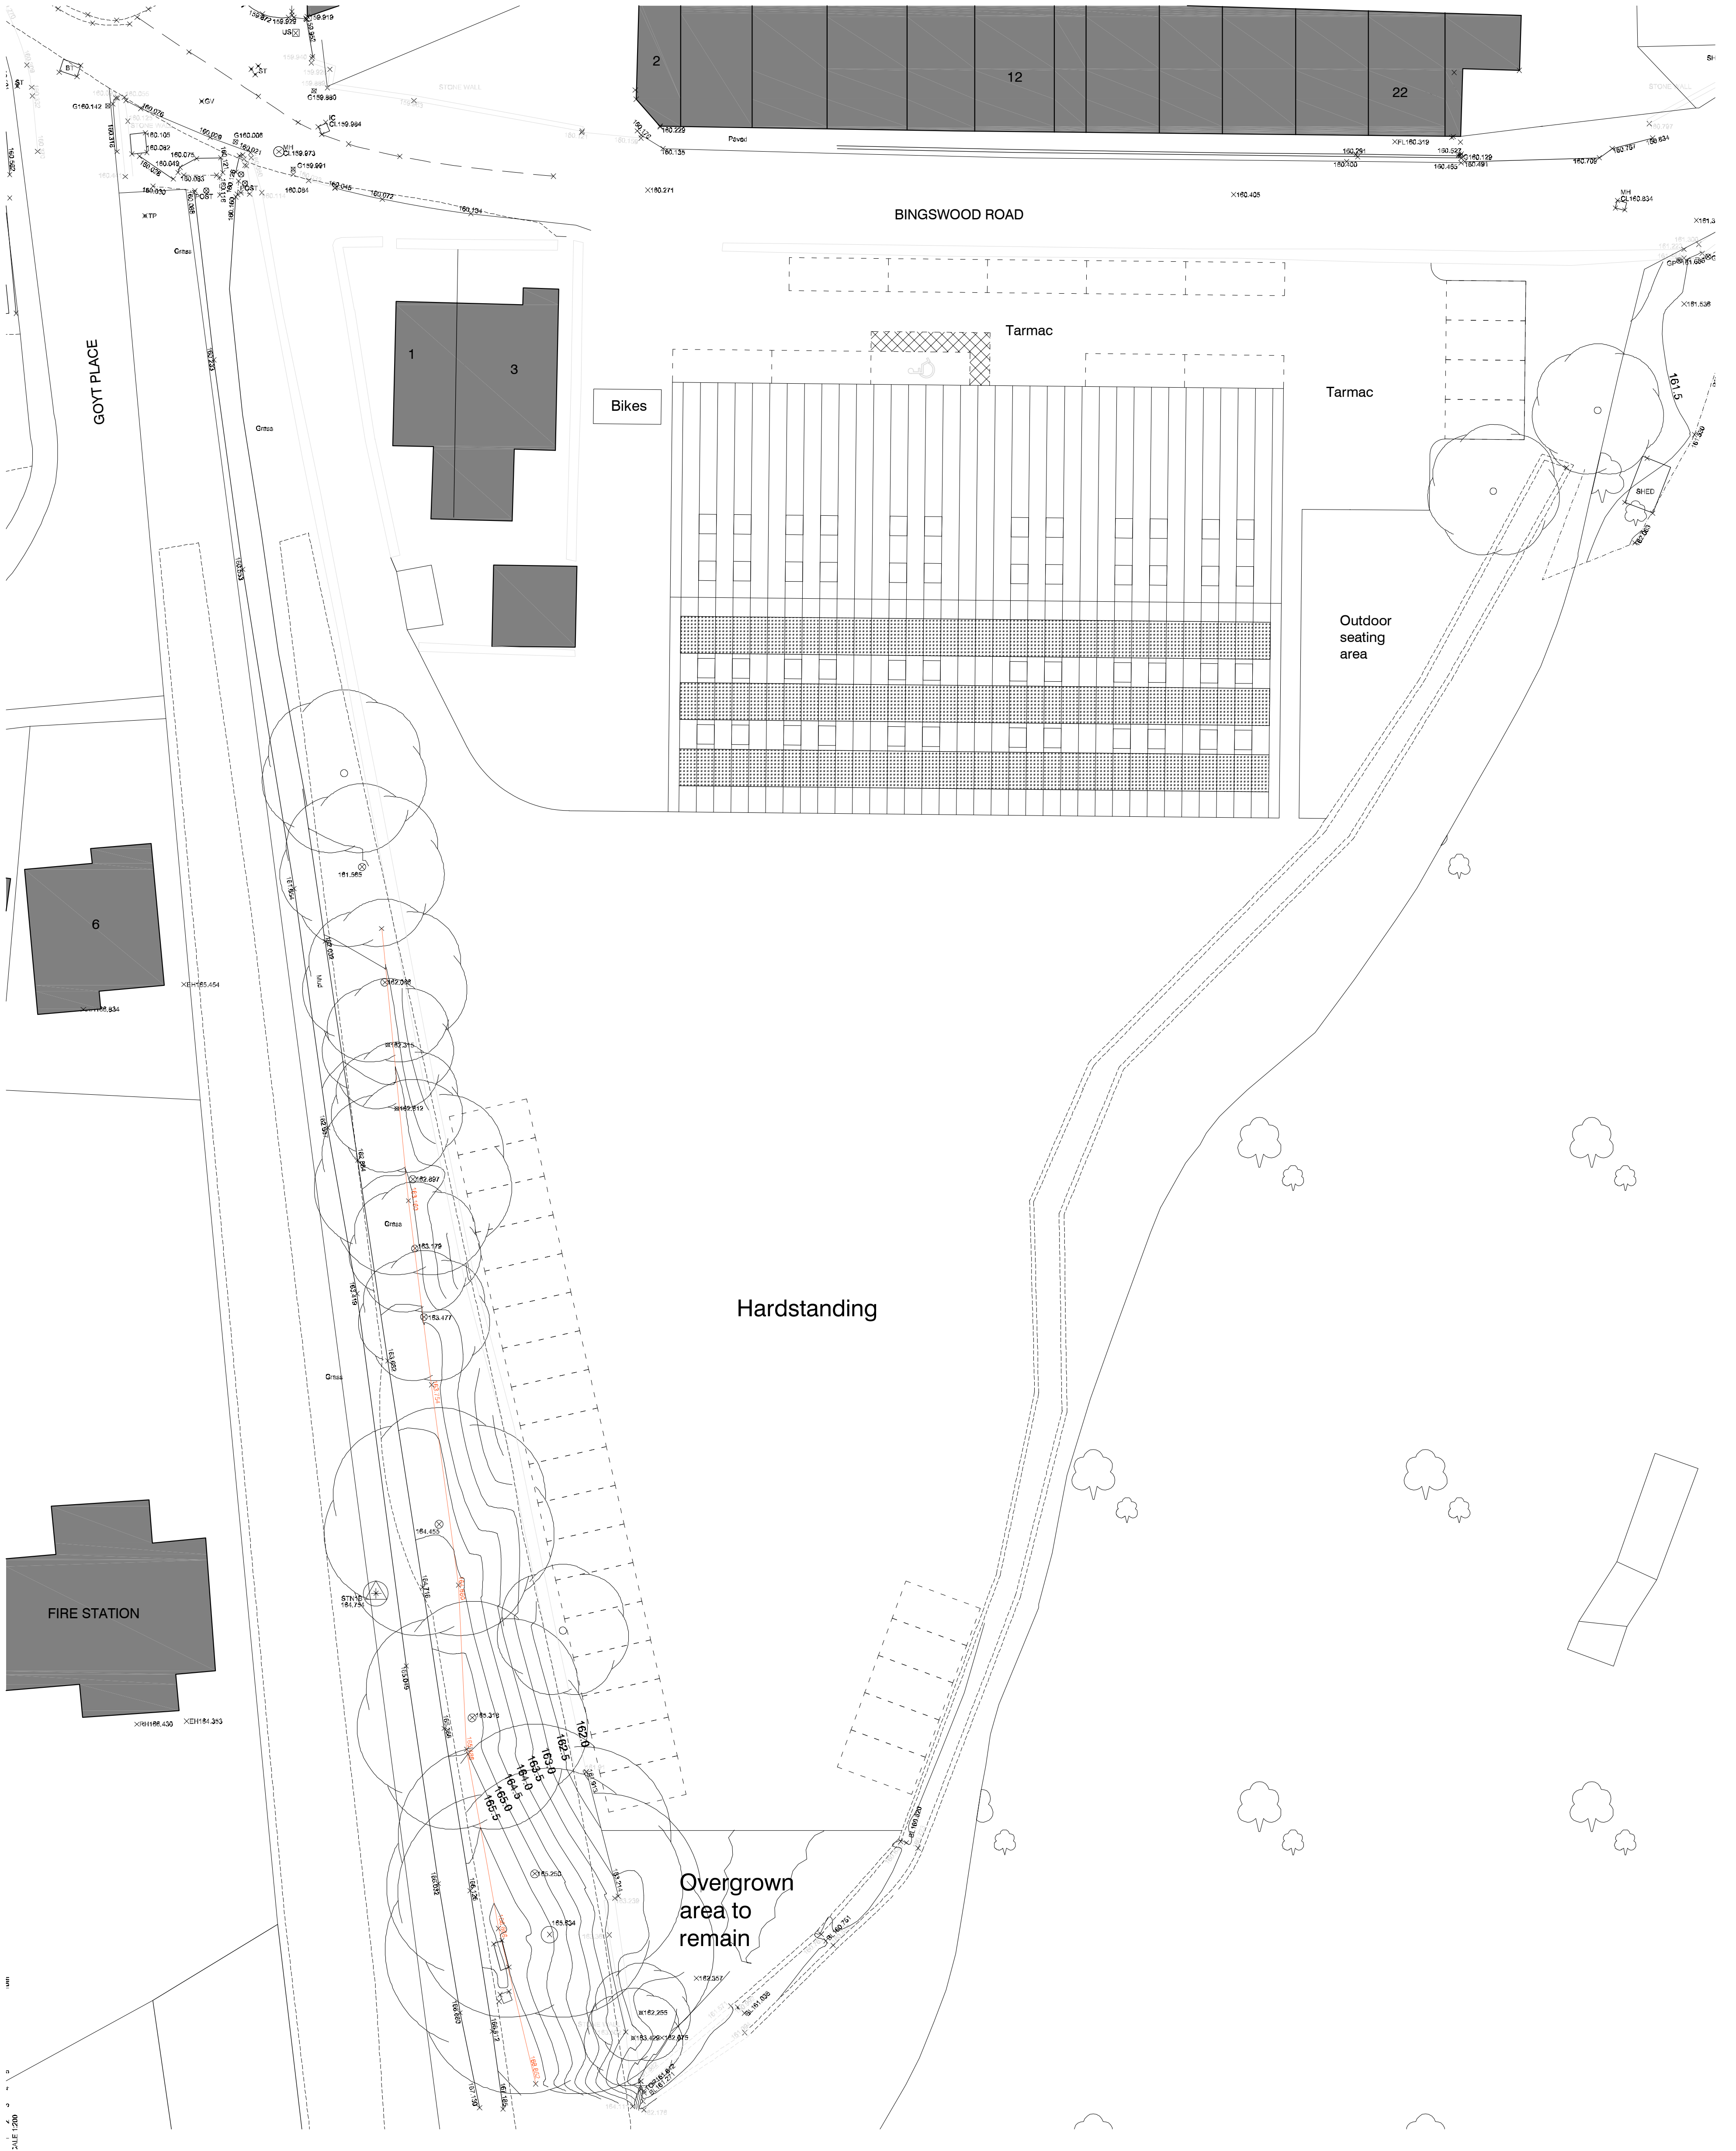

SCALE 1:200
0 2m 4m 6m 8m 10m

CLIENTS/CONTRACTORS ARE ADVISED TO CLARIFY
DIMENSIONS PRIOR TO SETTING OUT AND NOT TO
SCALE OFF THE DRAWING

Revision A 16.04.2026 Building footprint moved 2m to the east, away from 1 and 3 Bingswood Road.



HIGH PEAK ARCHITECTS LTD

2nd Floor, Wharf House, Wharf Road, Whaley Bridge, High Peak, Derbys SK23 7AD
Tel: 01663 719717 Website: highpeakarch.com Email: hpa@highpeakarch.com

New Factory and Offices
Bingswood Road, Whaley Bridge

Proposed Site Layout
1950.PL05A

Scale: 1:200 @ A1

Date: October 2025

Rev: