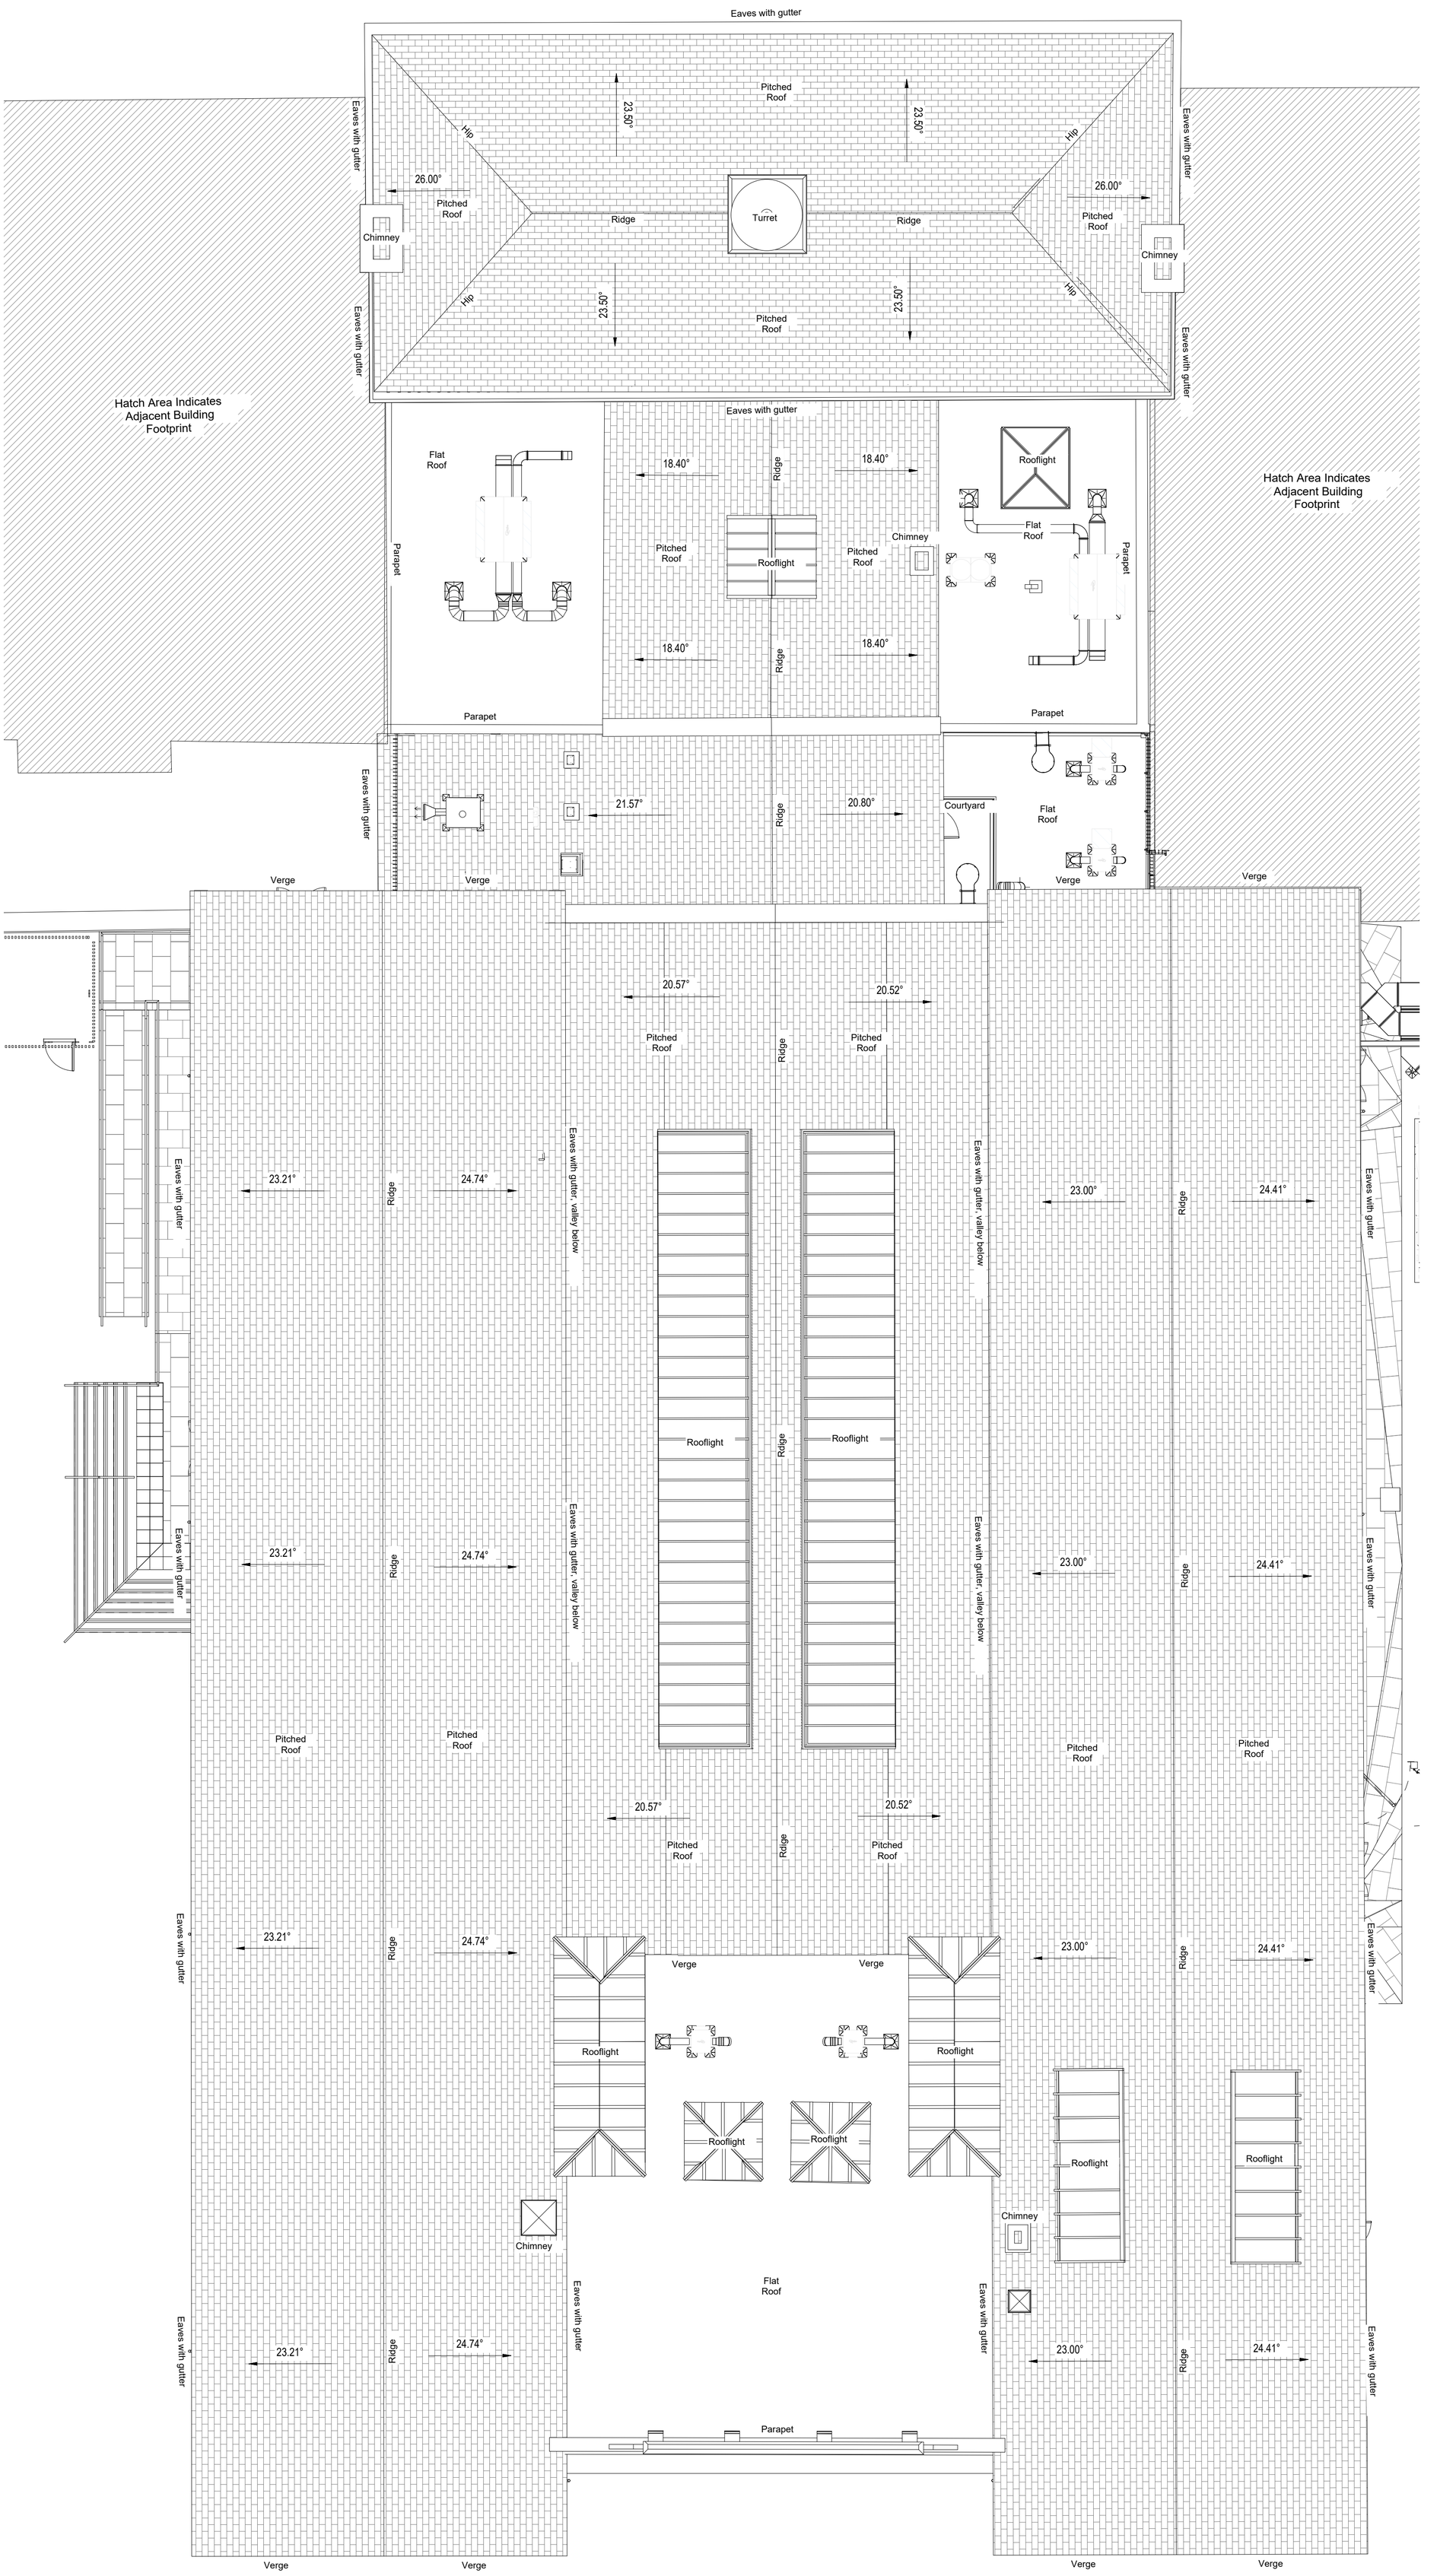

Notes

Rev	Description	Date	Dr by	App by

original by	date created	approved by
AB	16.04.26	JW

AHR Building Consultancy Ltd
5th Floor
55 Princess Street
Manchester
M2 4EW
United Kingdom

T +44(0)161 8287900
E manchester@ahr.co.uk
www.ahr.co.uk

client name

High Peak Borough Council
working for our community

project

Glossop Town Hall Refurbishment

drawing

Existing Roof Plan

computer file
\\10.32.1.11\DEM_Profiles_Folder_redirection\ademola.douglas\Documents\Revit Files\Local Files\Revit 2022\2021.00039.001 - High Peak Council – Glossop Town Hall Refurbishment_Final Record_ademola.douglas.rvt

plot date

project number	scale	
2021.00039.001	1 : 100	@A1

drawing number	rev	issue status
GTH-AHR-27-P-101		Planning

This drawing is to be read in conjunction with all related drawings. All dimensions must be checked and verified on site before commencing any work or producing shop drawings. The originator should be notified immediately of any discrepancy.
This drawing is copyright and remains the property of AHR.