
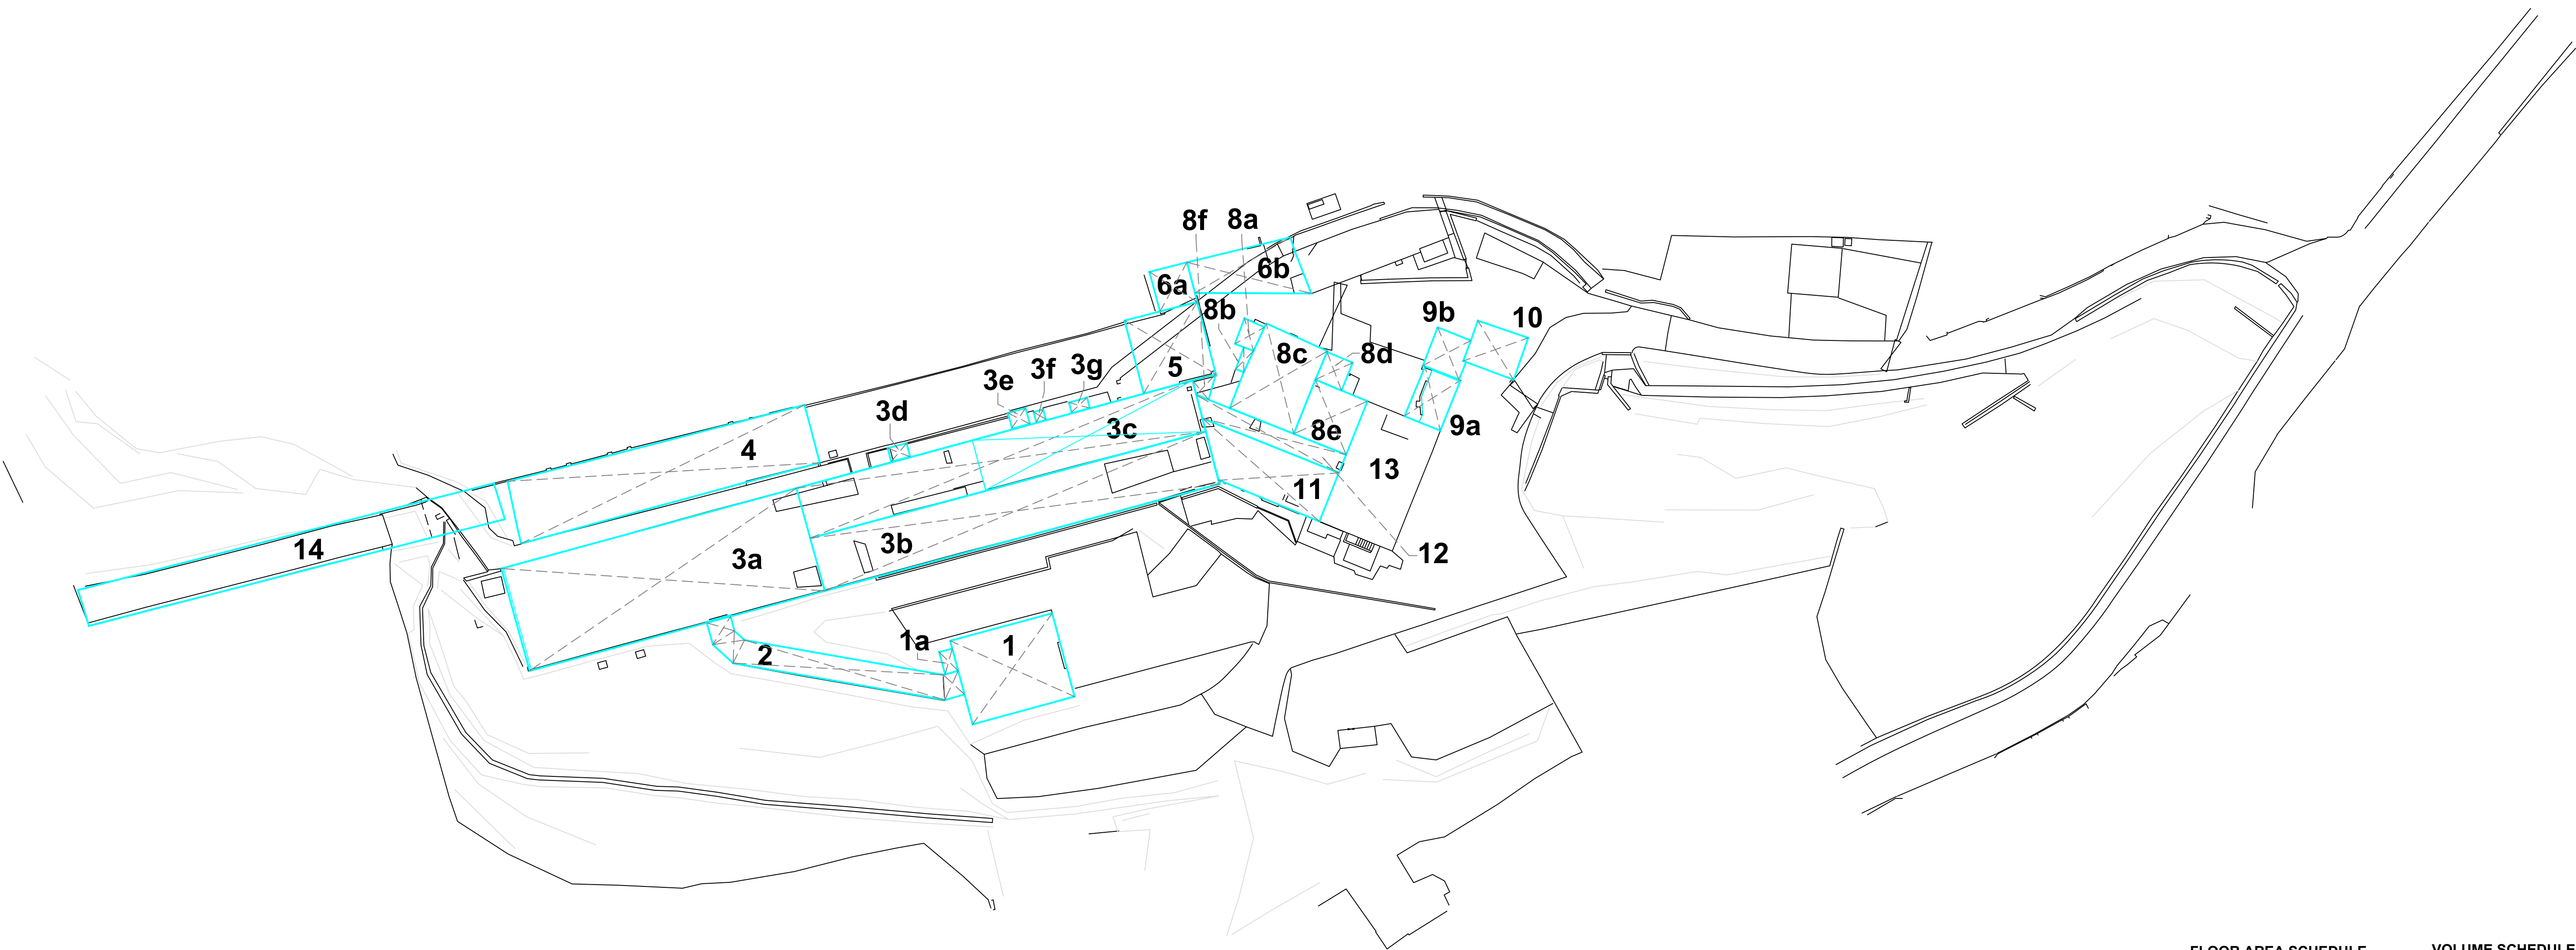


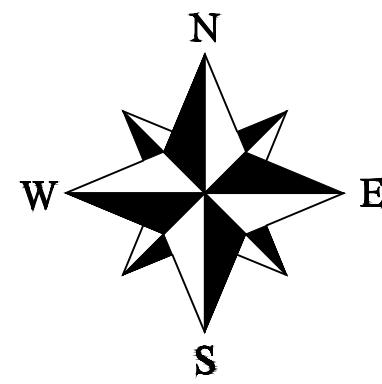

FLOOR AREA SCHEDULE

BUILDING 1	-	196.5m ²
BUILDING 1a	-	6.7m ²
BUILDING 2	-	141.2m ²
BUILDING 3a	-	744.6m ²
BUILDING 3b	-	484.2m ²
BUILDING 3c	-	733m ²
BUILDING 3d	-	6.4m ²
BUILDING 3e	-	6.8m ²
BUILDING 3f	-	2.4m ²
BUILDING 3g	-	4.4m ²
BUILDING 4	-	406.1m ²
BUILDING 5	-	121.6m ²
BUILDING 6a	-	36.2m ²
BUILDING 6b	-	105.8m ²
BUILDING 8a	-	12m ²
BUILDING 8b	-	9.4m ²
BUILDING 8c	-	399.9m ²
BUILDING 8d	-	36.4m ²
BUILDING 8e	-	204m ²
BUILDING 8f	-	15.2m ²
BUILDING 9a	-	76.7m ²
BUILDING 9b	-	32.8m ²
BUILDING 10	-	50.1m ²
BUILDING 11	-	142.3m ²
BUILDING 12	-	130.4m ²
BUILDING 13	-	792m ²
BUILDING 14	-	346.6m ²

Overall Floor Area 5,243.7m²

Notes
Areas include all upper floor sections

VOLUME SCHEDULE

BUILDING 1	-	1252.3m ³
BUILDING 1a	-	28.6m ³
BUILDING 2	-	479.9m ³
BUILDING 3a	-	4312m ³
BUILDING 3b	-	3101.4m ³
BUILDING 3c	-	3963.2m ³
BUILDING 3d	-	16.9m ³
BUILDING 3e	-	30.5m ³
BUILDING 3f	-	4.9m ³
BUILDING 3g	-	19.4m ³
BUILDING 4	-	1592.9m ³
BUILDING 5	-	614.4m ³
BUILDING 6a	-	173.4m ³
BUILDING 6b	-	451.4m ³
BUILDING 8a	-	43.1m ³
BUILDING 8b	-	22.1m ³
BUILDING 8c	-	1285.3m ³
BUILDING 8d	-	108.3m ³
BUILDING 8e	-	655m ³
BUILDING 8f	-	55.2m ³
BUILDING 9a	-	215.5m ³
BUILDING 9b	-	95.3m ³
BUILDING 10	-	249.2m ³
BUILDING 11	-	612.8m ³
BUILDING 12	-	249.5m ³
BUILDING 13	-	2323.5m ³
BUILDING 14	-	1033.4m ³

Overall Site Volume 22,979.4m³

Notes
Overall dimensions taken from external faces of buildings