


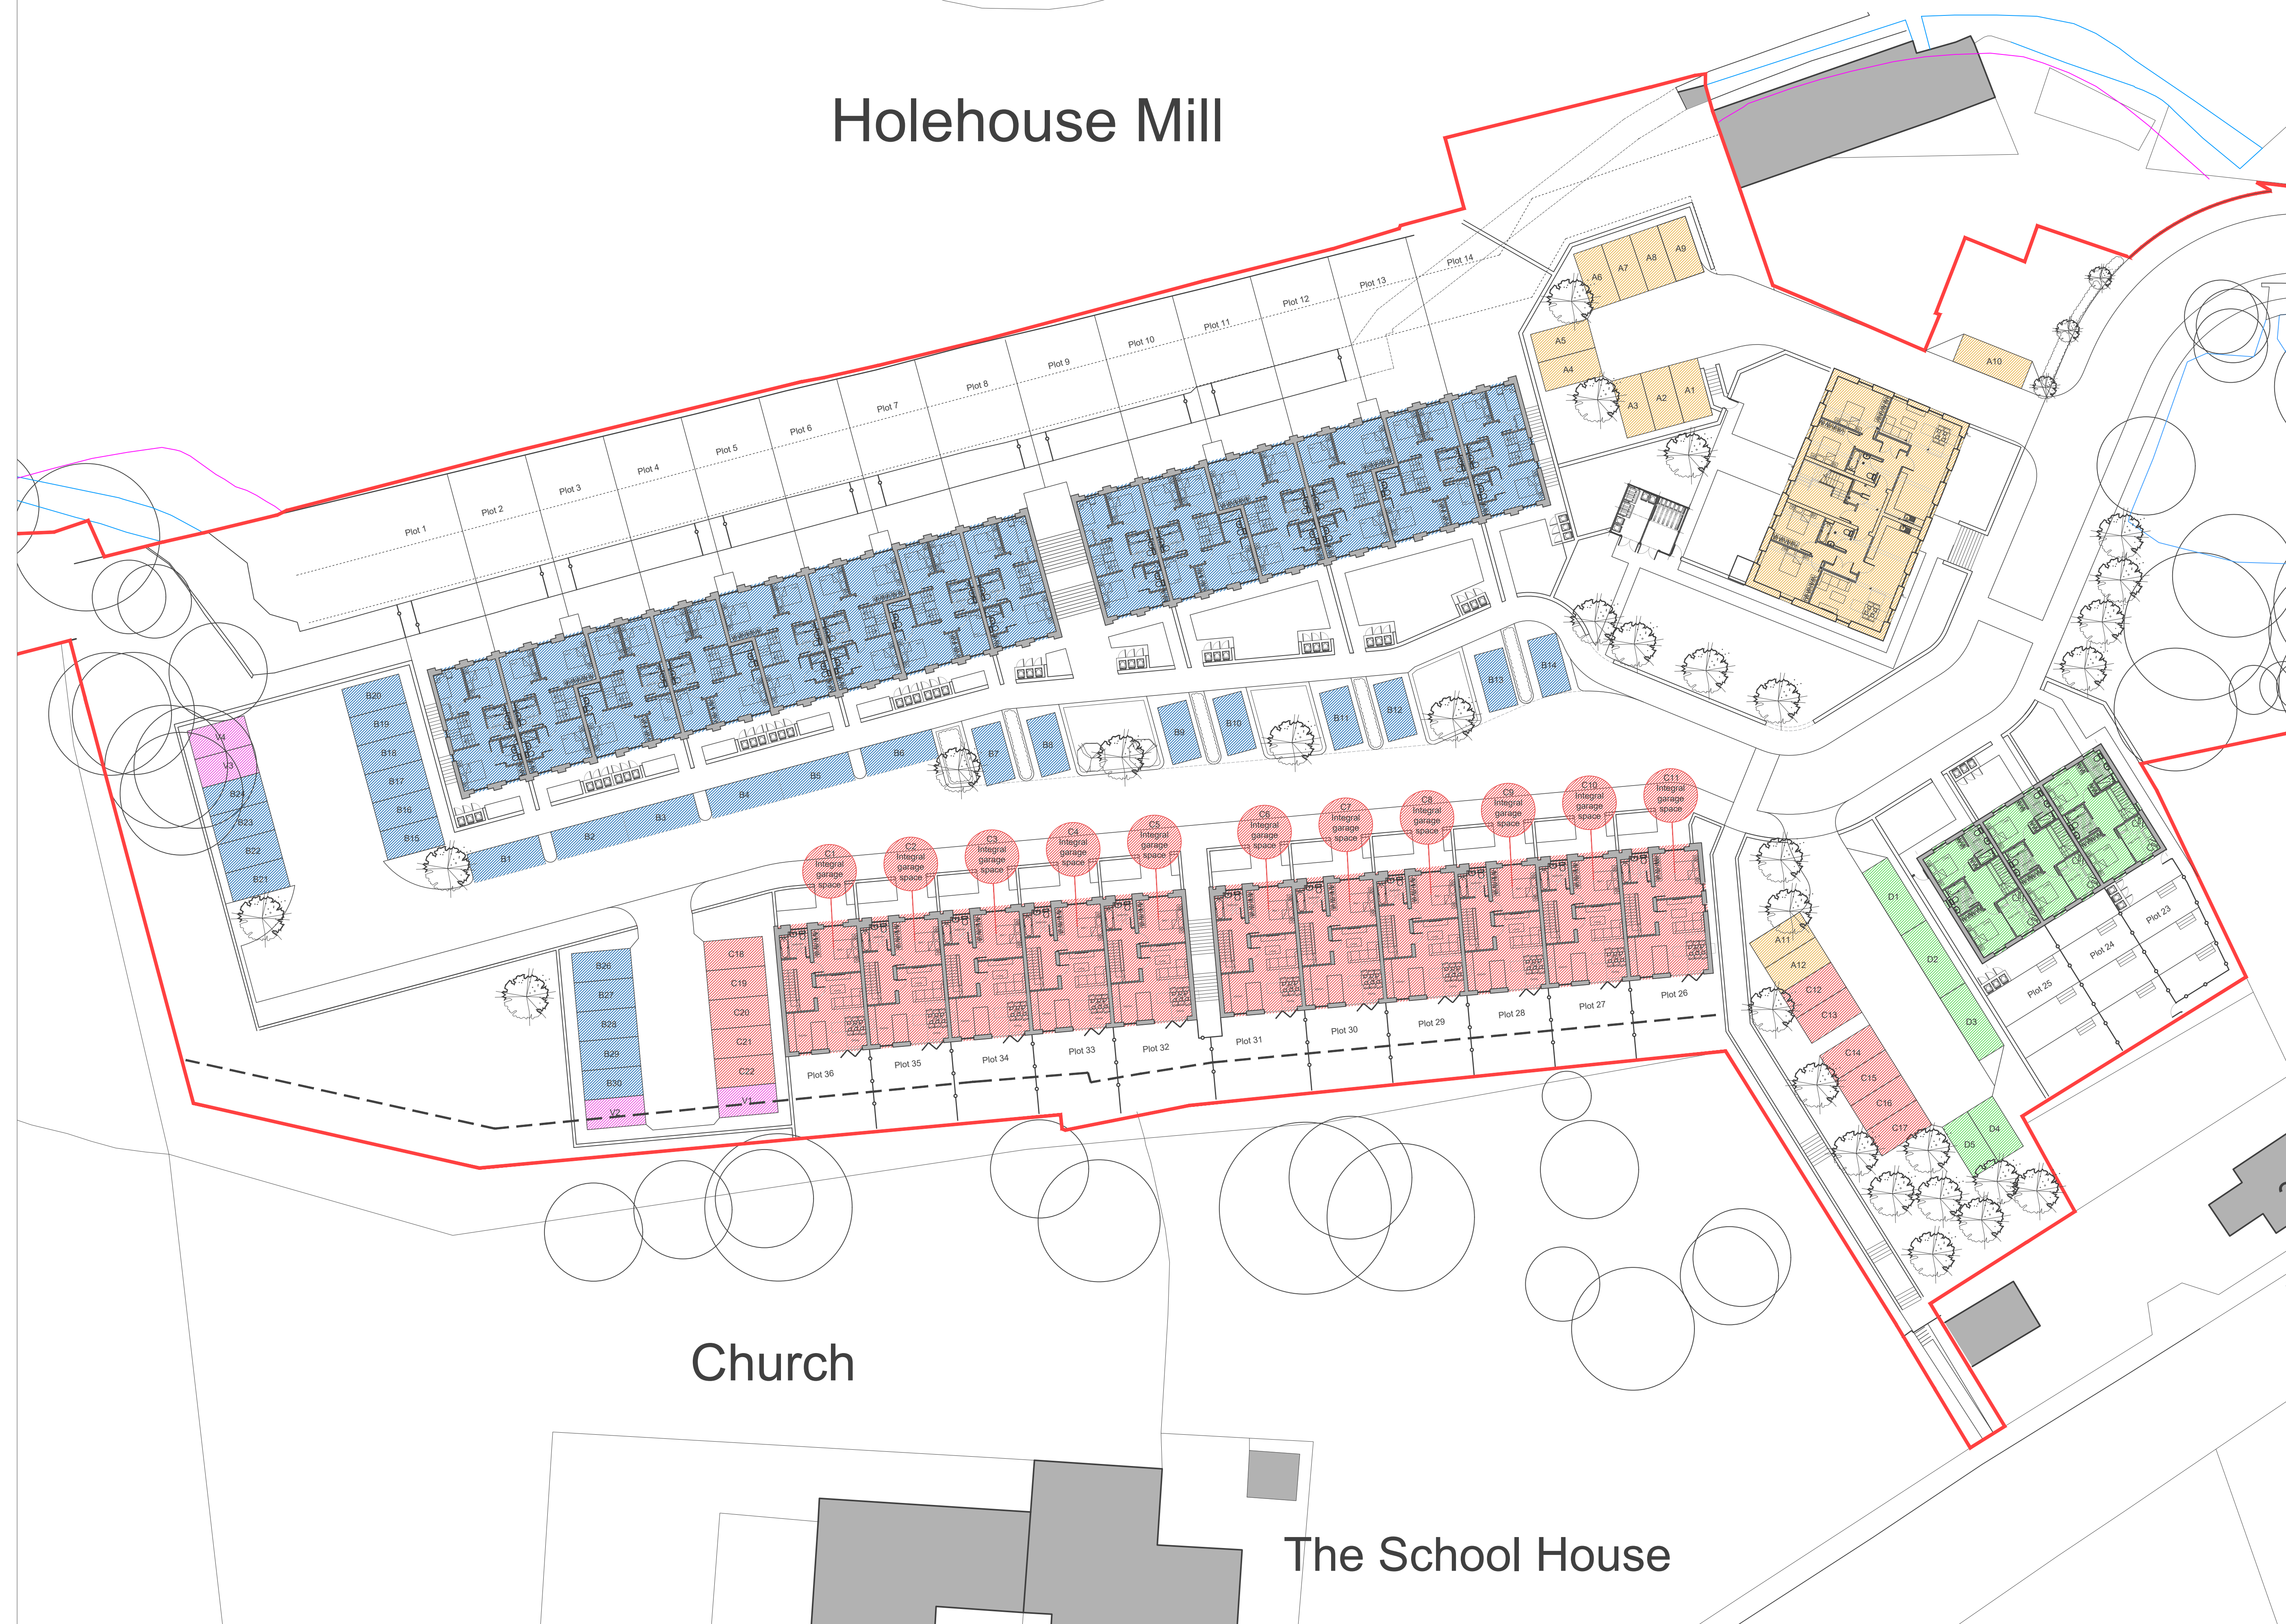

Holehouse Mill



Church

The School House

Rev

Description

Date

By

jda architects

info@jda-architects.com
www.jda-architects.com

manchester: 0161 336 5011
liverpool: 0151 665 0112

Client:

1225 - Holehouse Mill, Chisworth

Project:

Mellor Homes Ltd

Project Status:

PL - Planning

Scale:

1:250

© original size

A1

Date:

07.05.26

Drawn by:

SJB

Checked By:

TK

Project Number:

1225

Drawing Number:

A

DR

034

Description:

Proposed Car Parking Plan

Rev:

A

Z:\1225 - Holehouse Mill, Chisworth\Drawings\1225_A_DR_034_Proposed Car Parking Plan.dwg