



EXISTING ELEVATIONS 1:100


NORTH

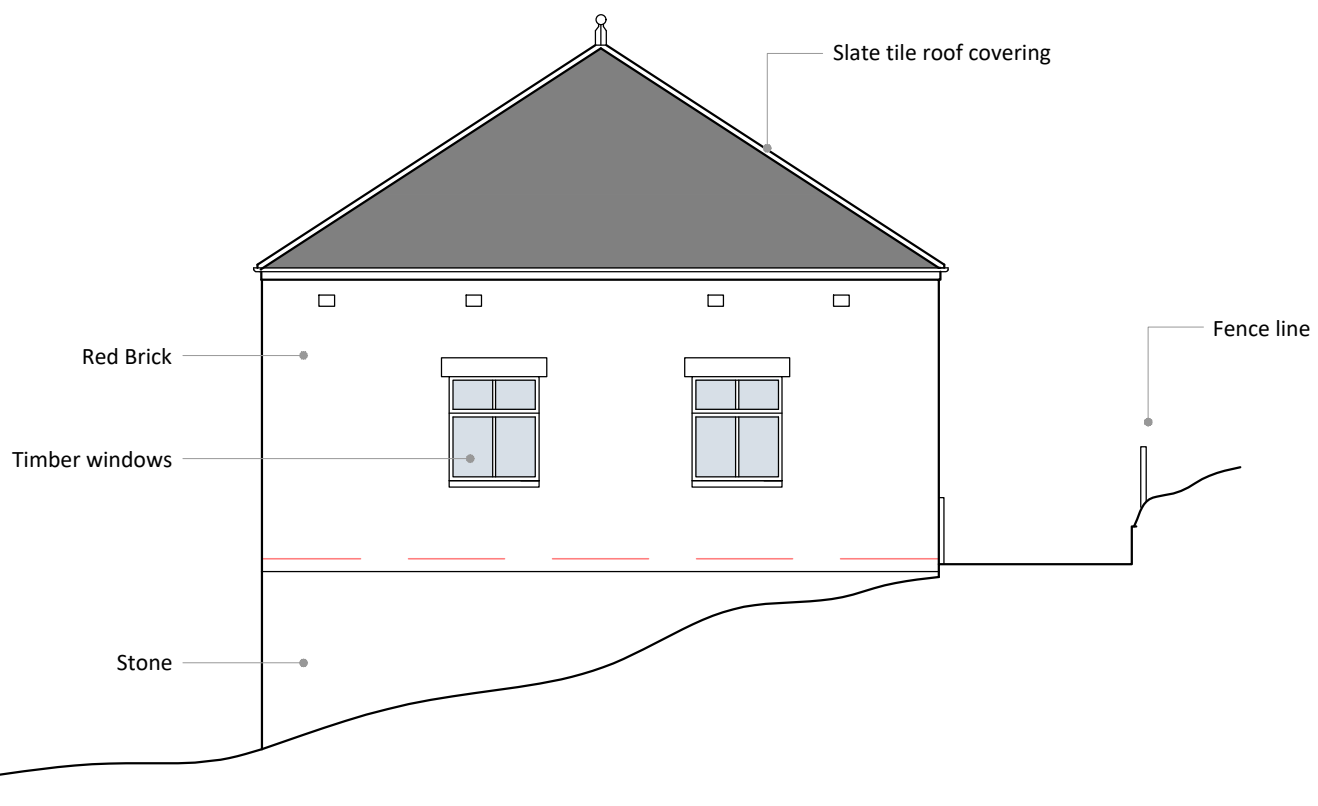


EAST

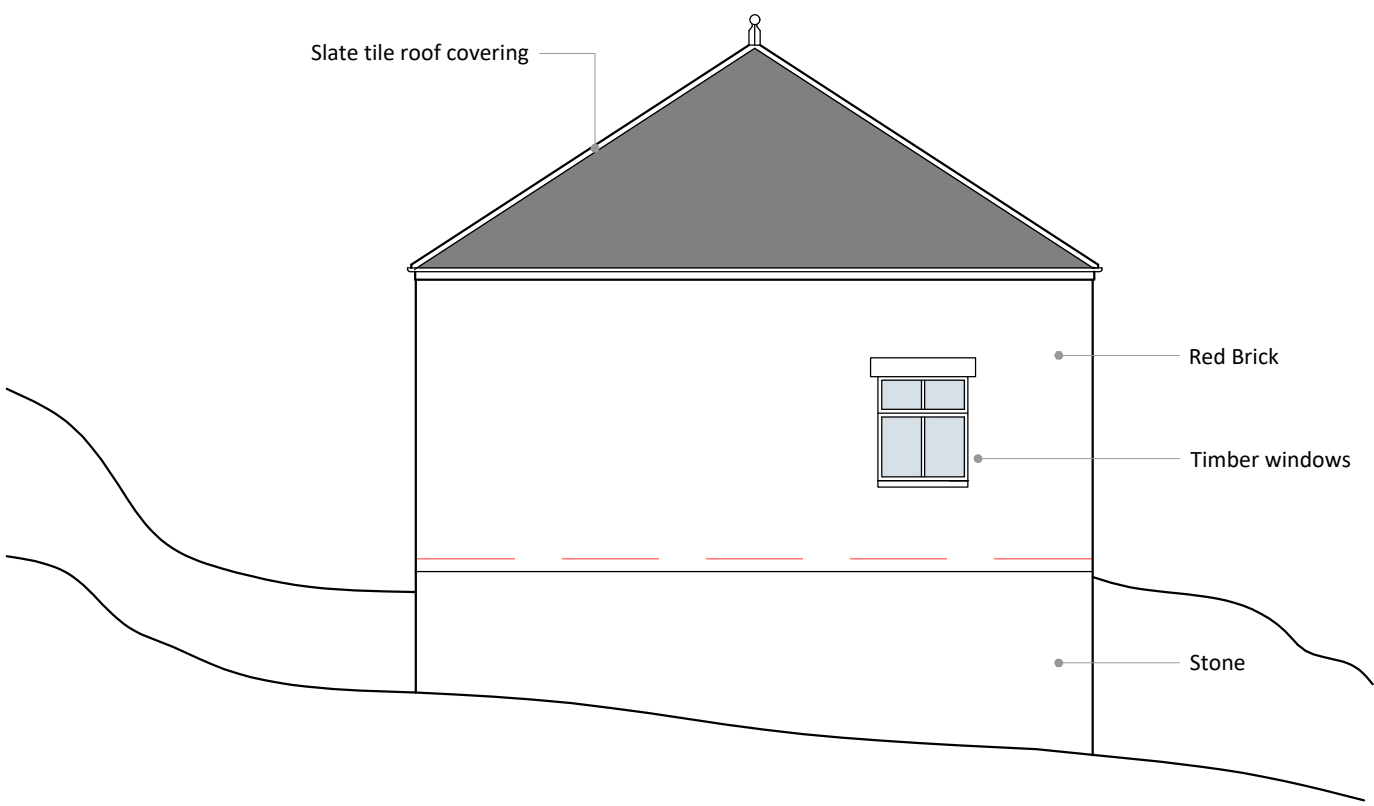

SOUTH

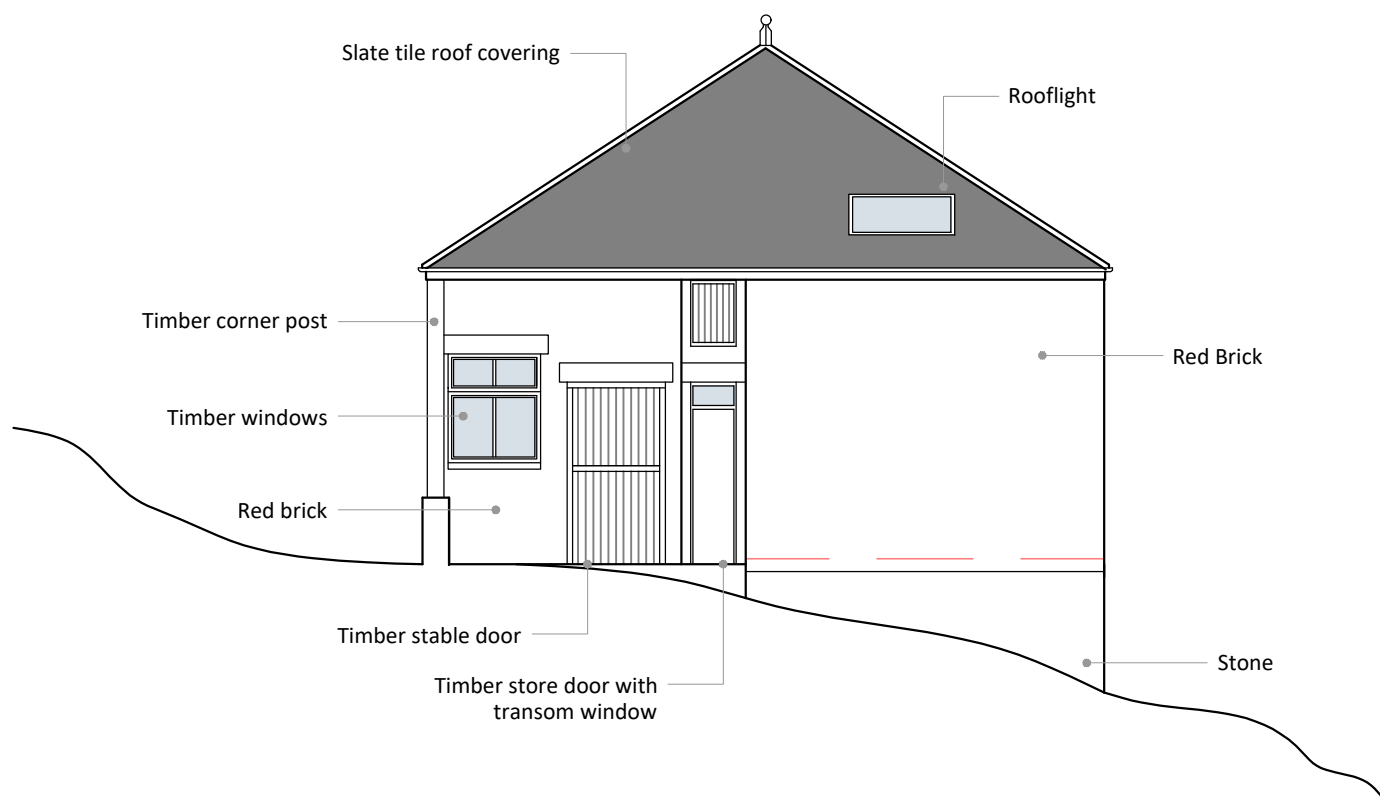


WEST

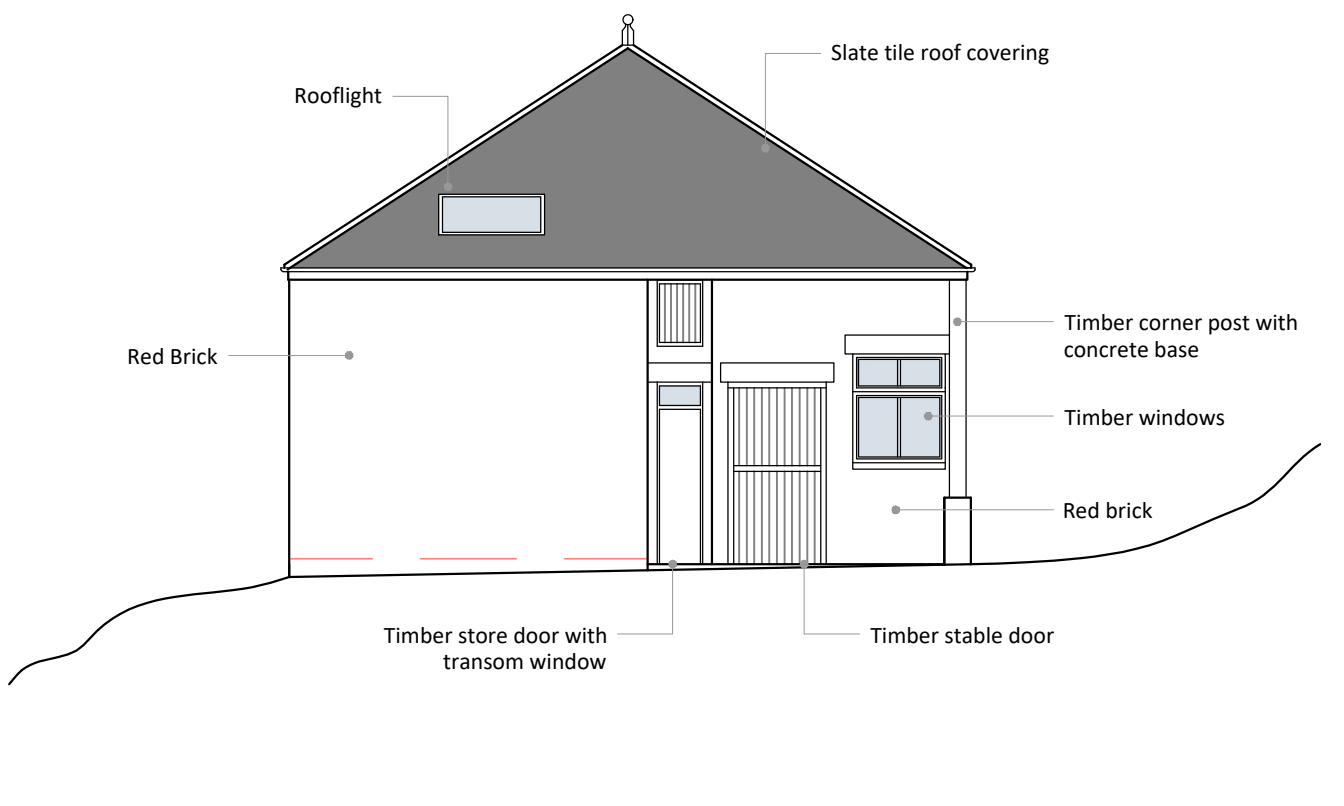


PROPOSED ELEVATIONS 1:100


NORTH

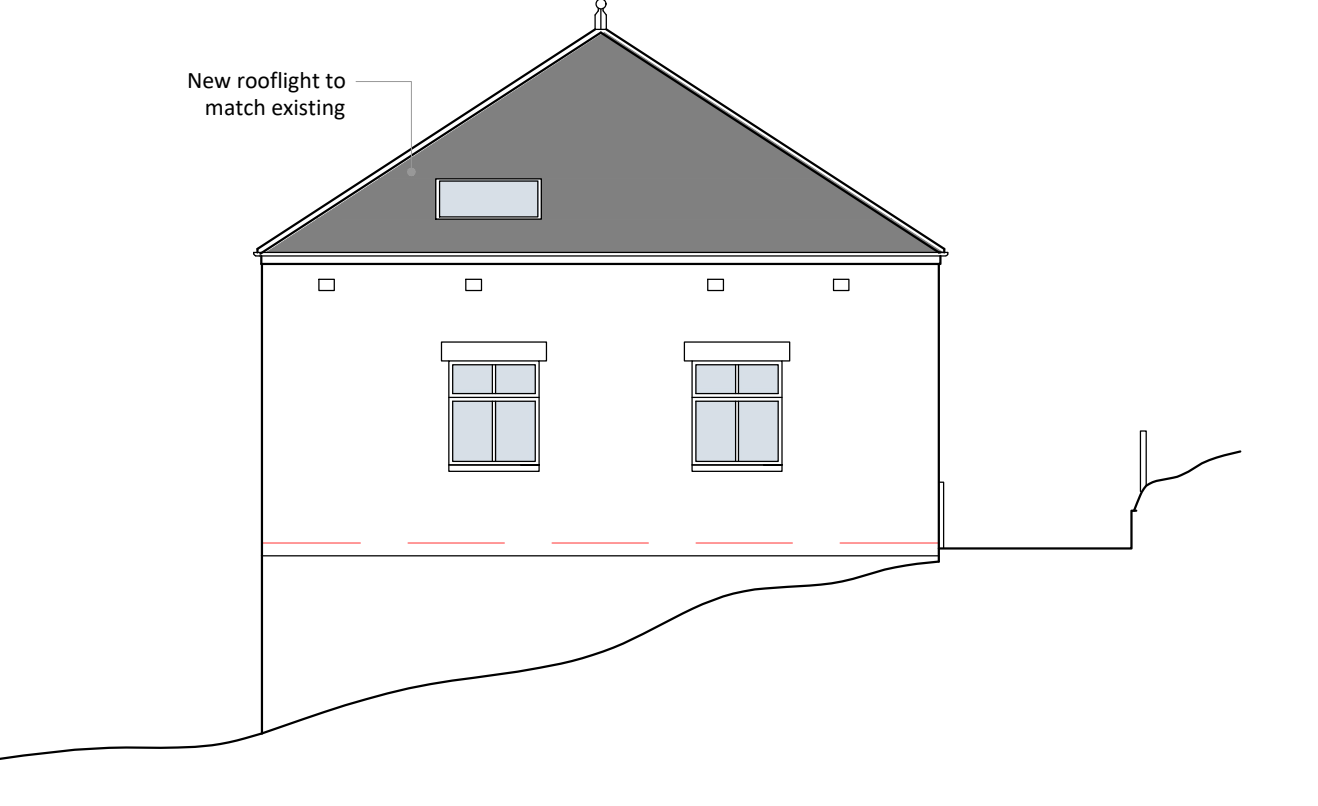


EAST

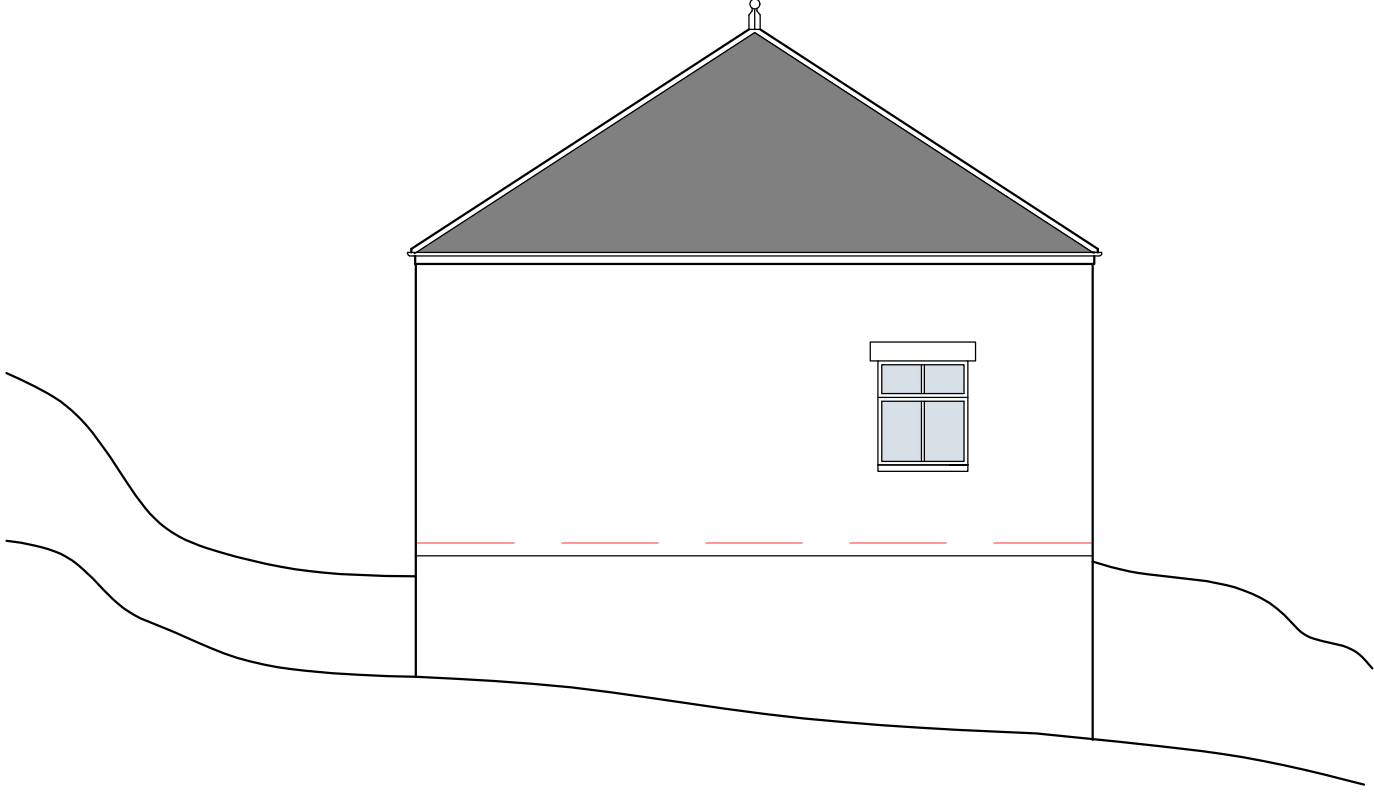


SOUTH

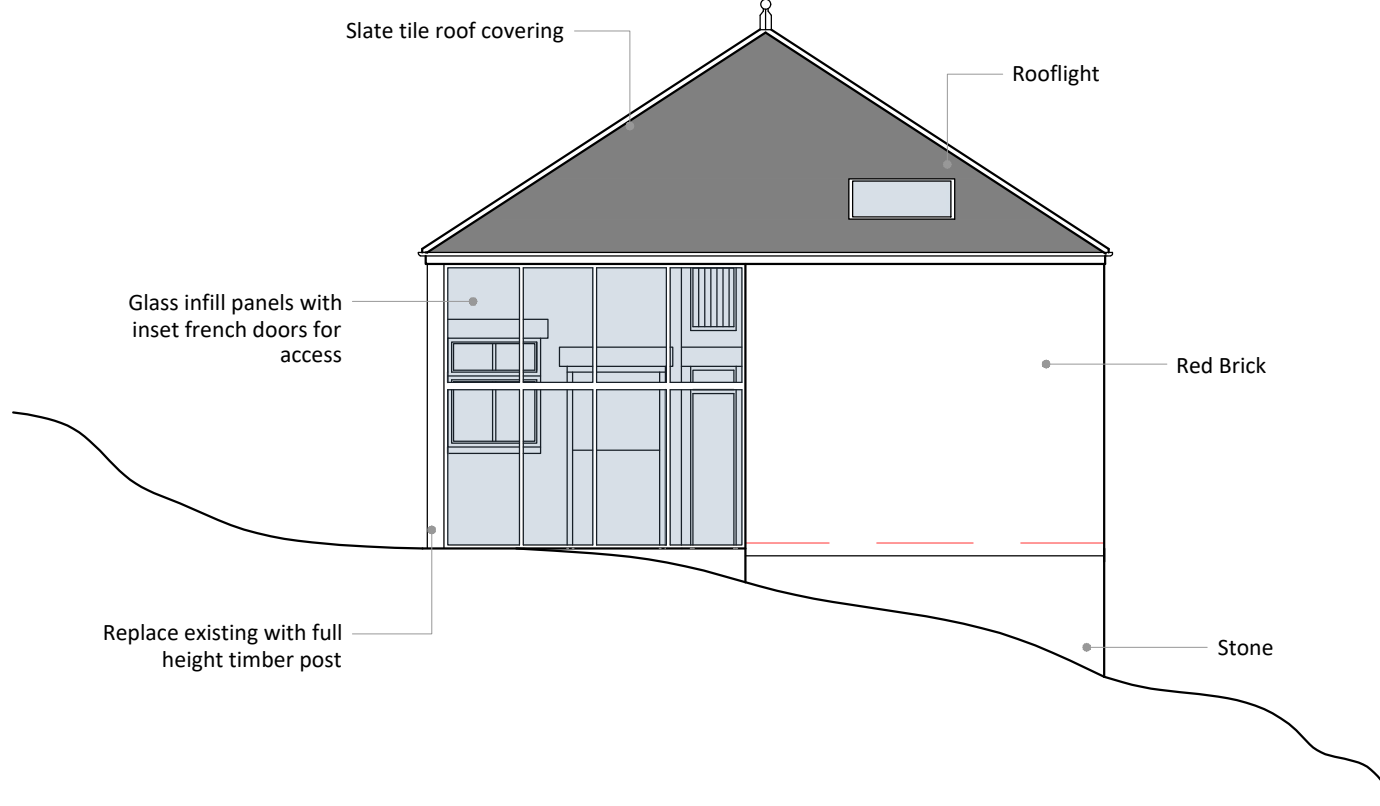


WEST

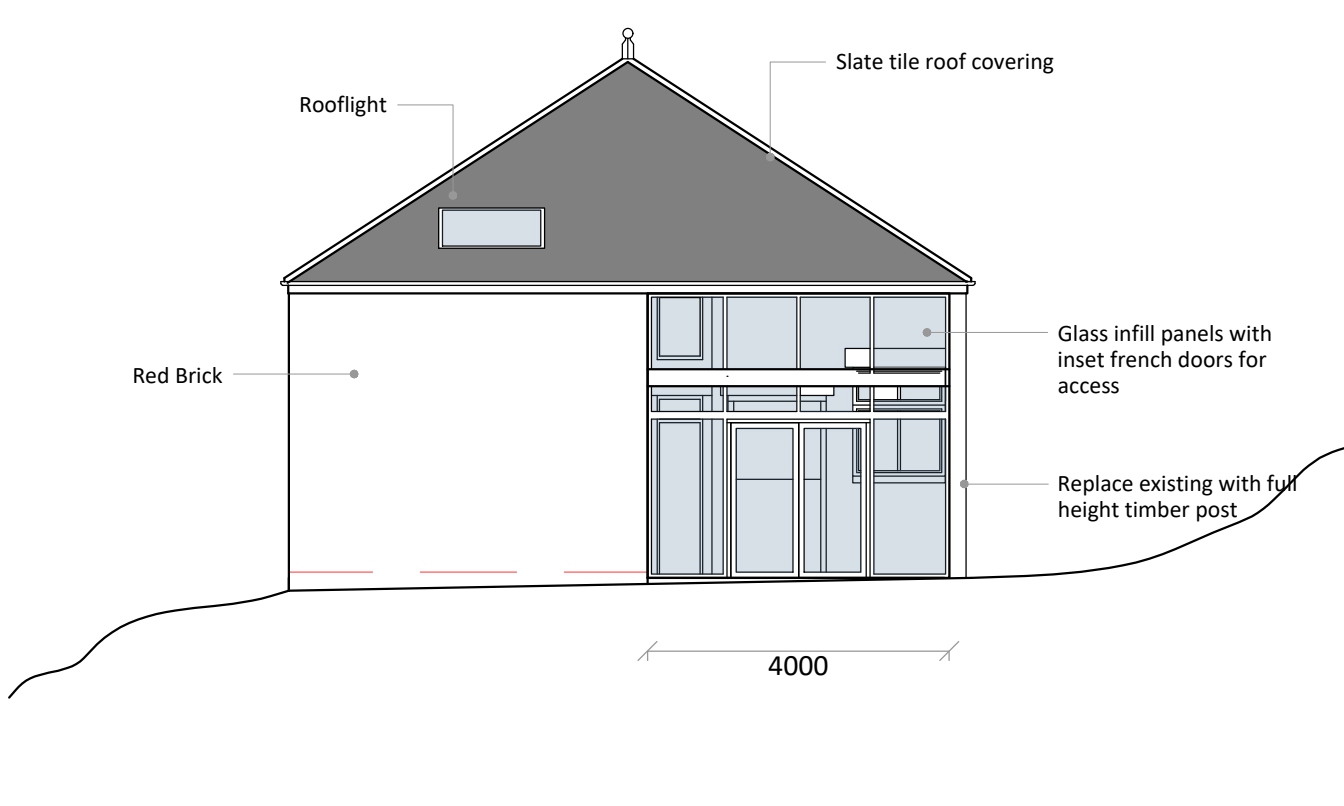

LOCATION PLAN 1:1250

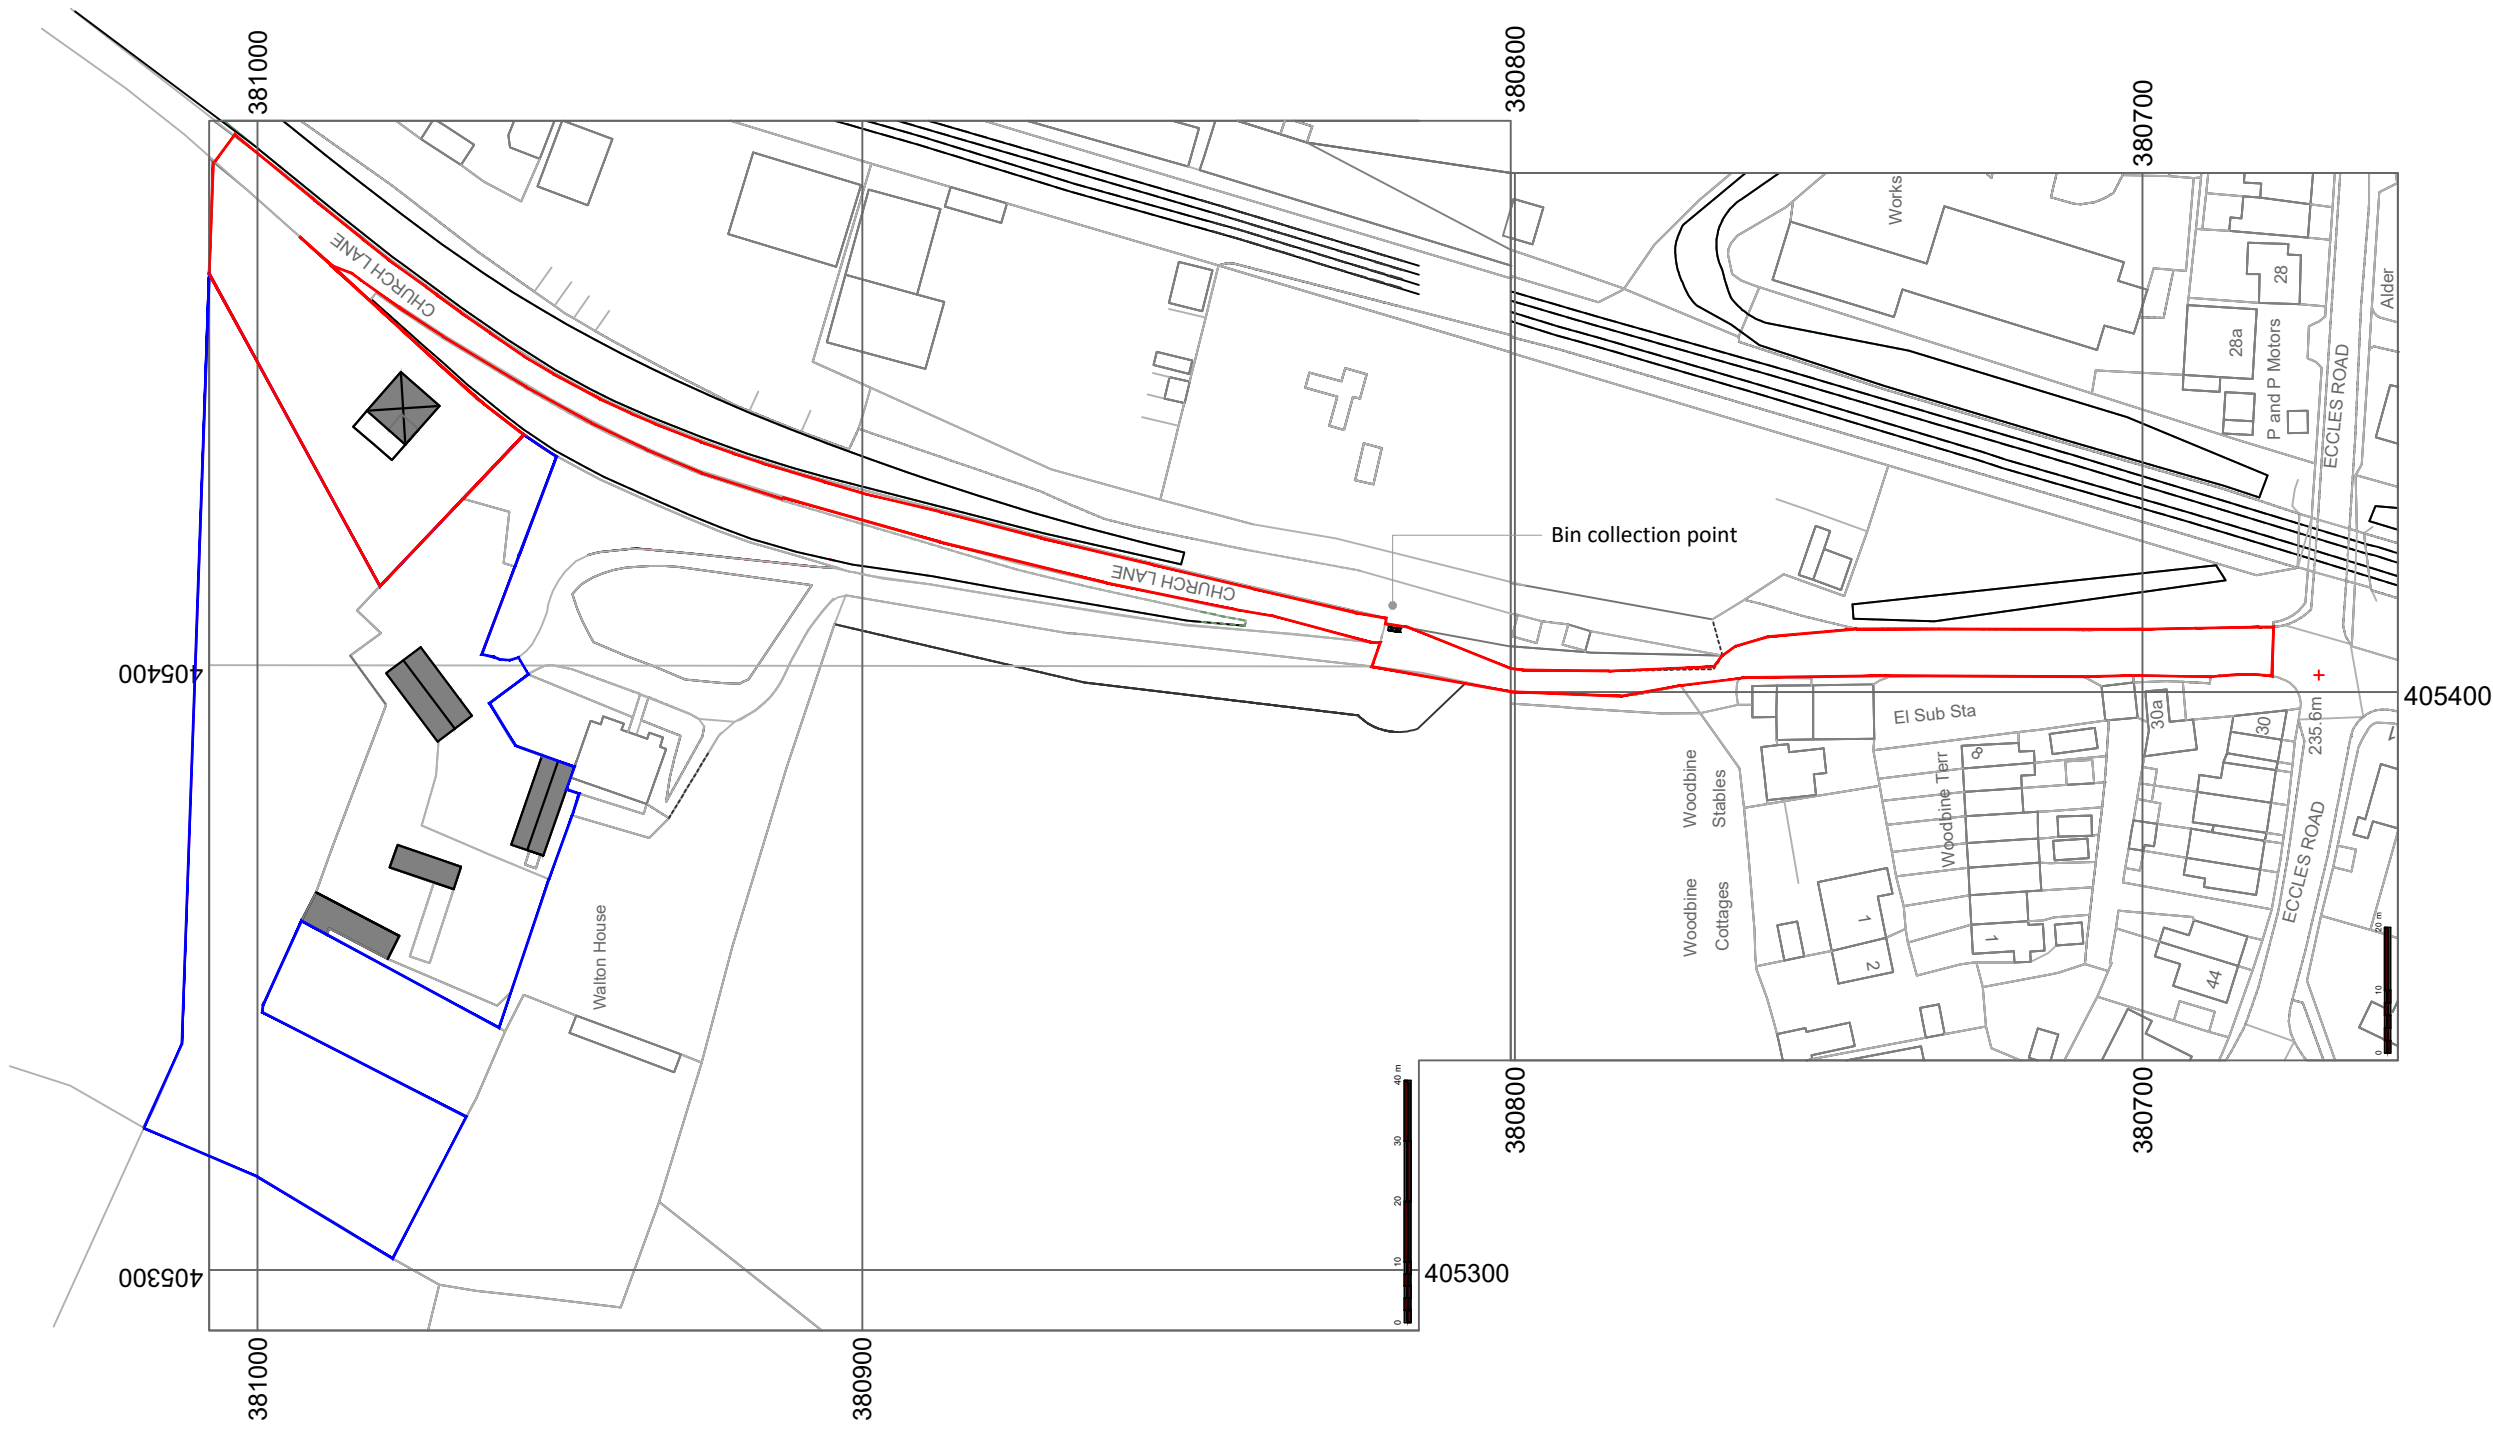

SITE PLAN 1:200

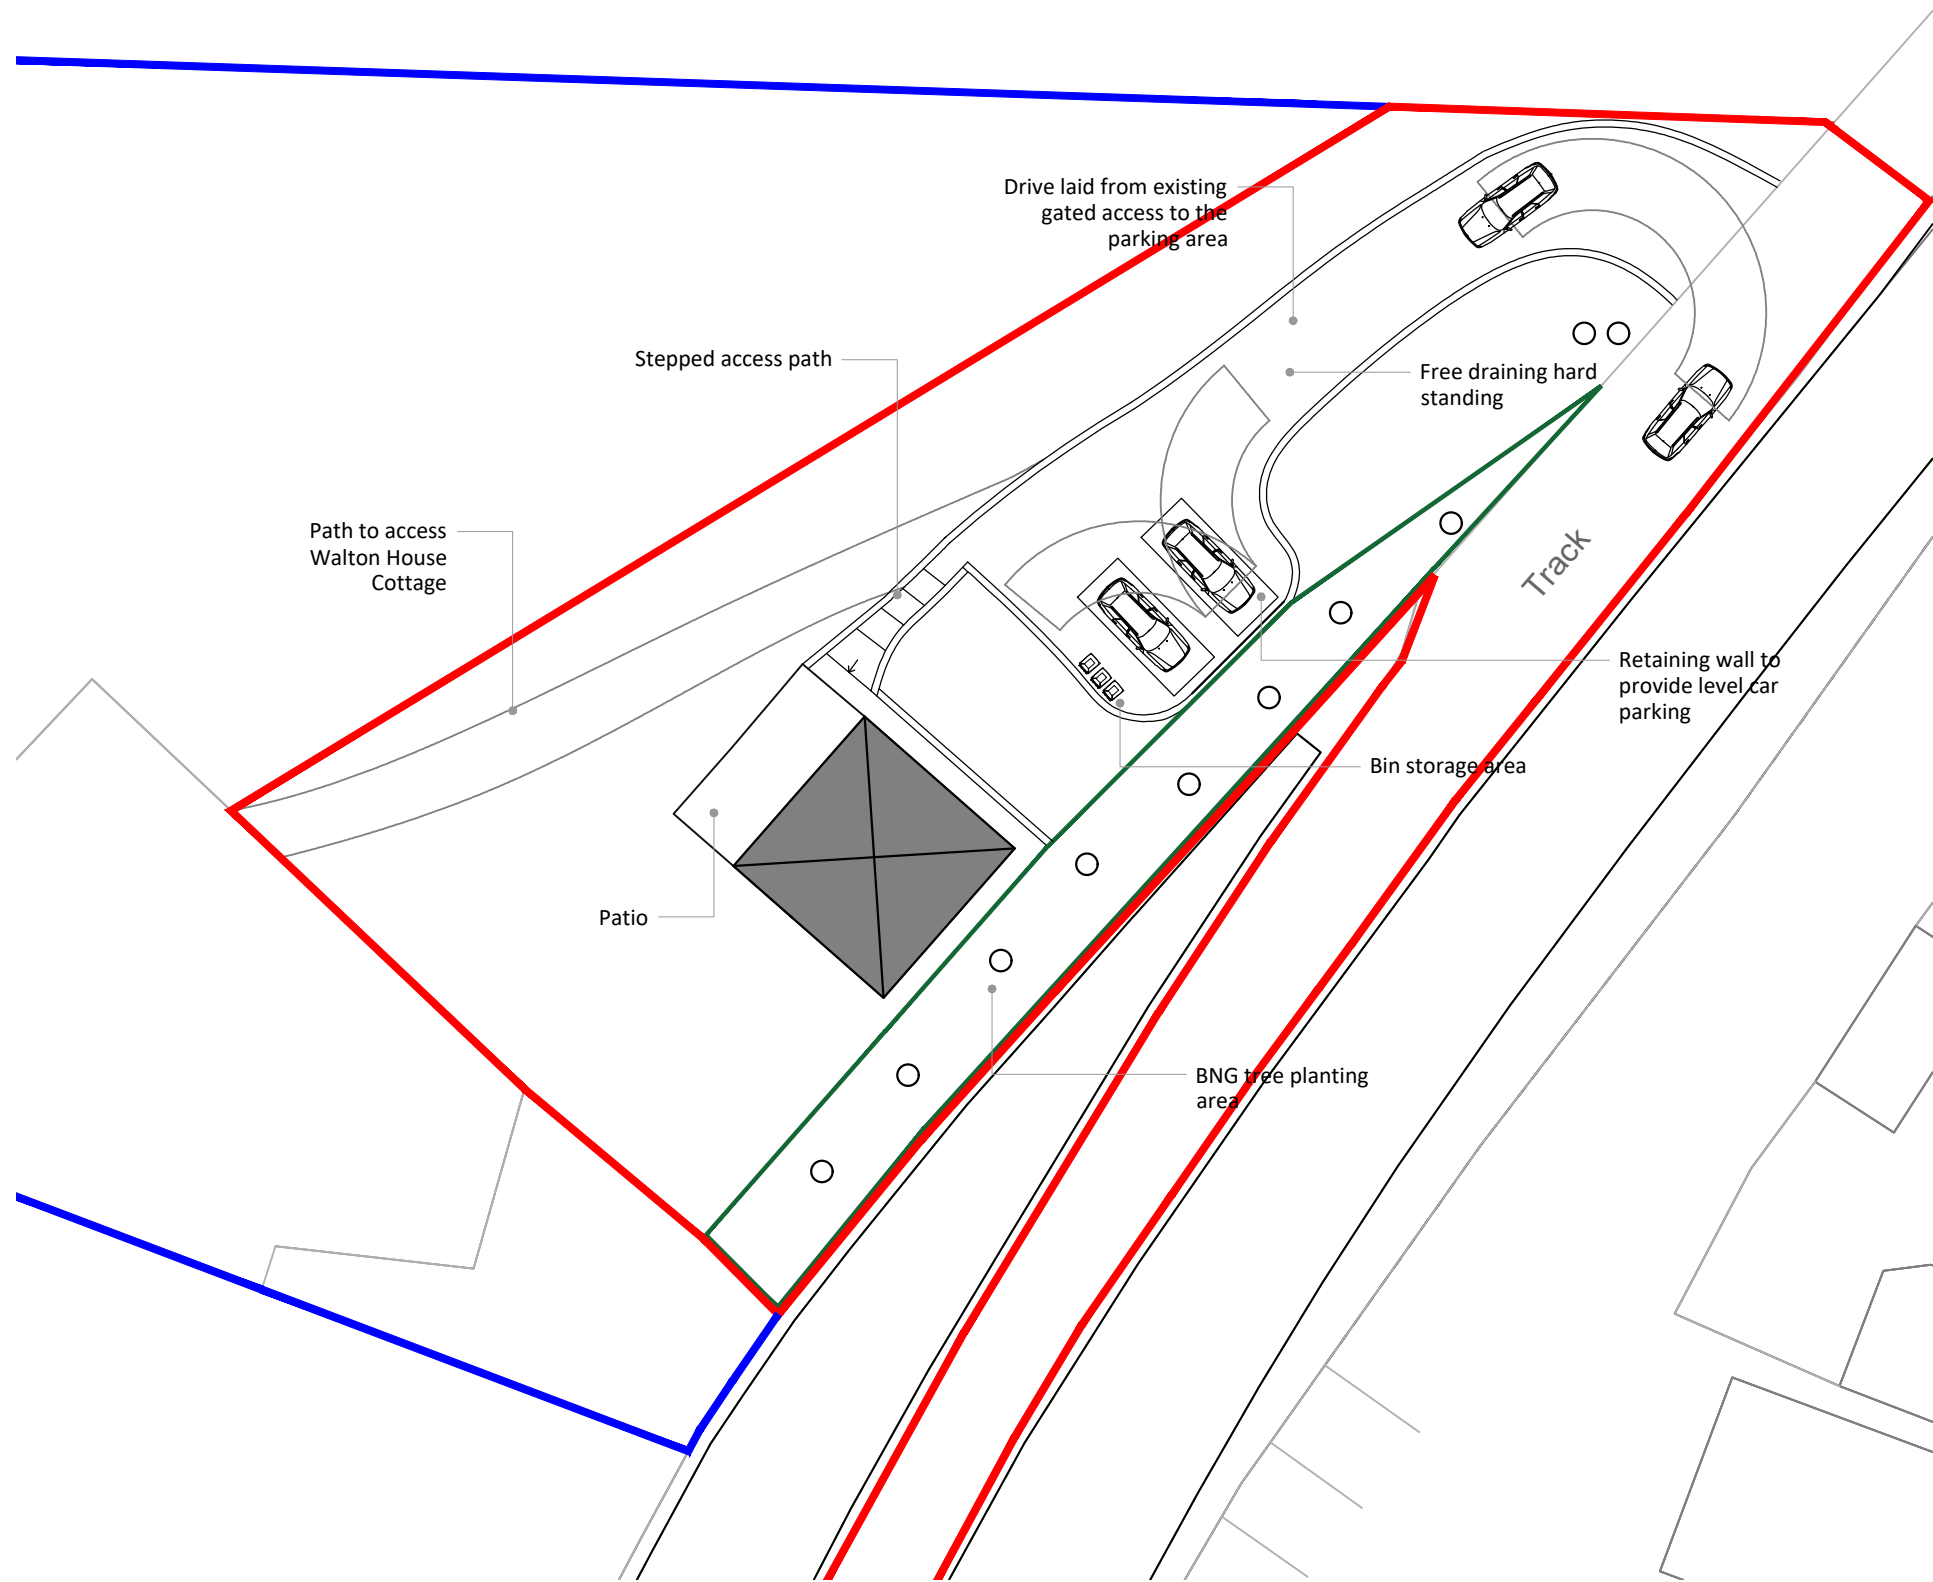

BUILDING REGULATION DRAWINGS

Walton House Cottage  
Chapel en le Frith  
High Peak  
SK23 9RW

Conversion of Stables to Provide  
Holiday Accommodation

| Revision                   | Date     |
|----------------------------|----------|
| A - BNG Tree Planting Area | 30.03.26 |
| B - Location Plan Changes  | 06.05.26 |

Drawing Ref  
WHCS/BR/01/B

Date  
August 2025

PLANS ARE TO BE READ IN CONJUNCTION WITH STRUCTURAL ENGINEERS DETAILS. IT IS THE RESPONSIBILITY OF THE CONTRACTOR TO CHECK ALL MEASUREMENTS ON SITE PRIOR TO WORK COMMENCING. IT IS THE RESPONSIBILITY OF THE OWNER TO ENSURE ALL ASPECTS OF THE PARTY WALL ETC ACT 1996 ARE MET. PLEASE CONTACT PLAN DRAWER IF ANY ON SITE AMENDMENTS ARE TO BE MADE.



18 Eccles Road  
Chapel en le Frith  
High Peak  
SK23 9RG

07912 845 210

info@plansanddesign.co.uk

