
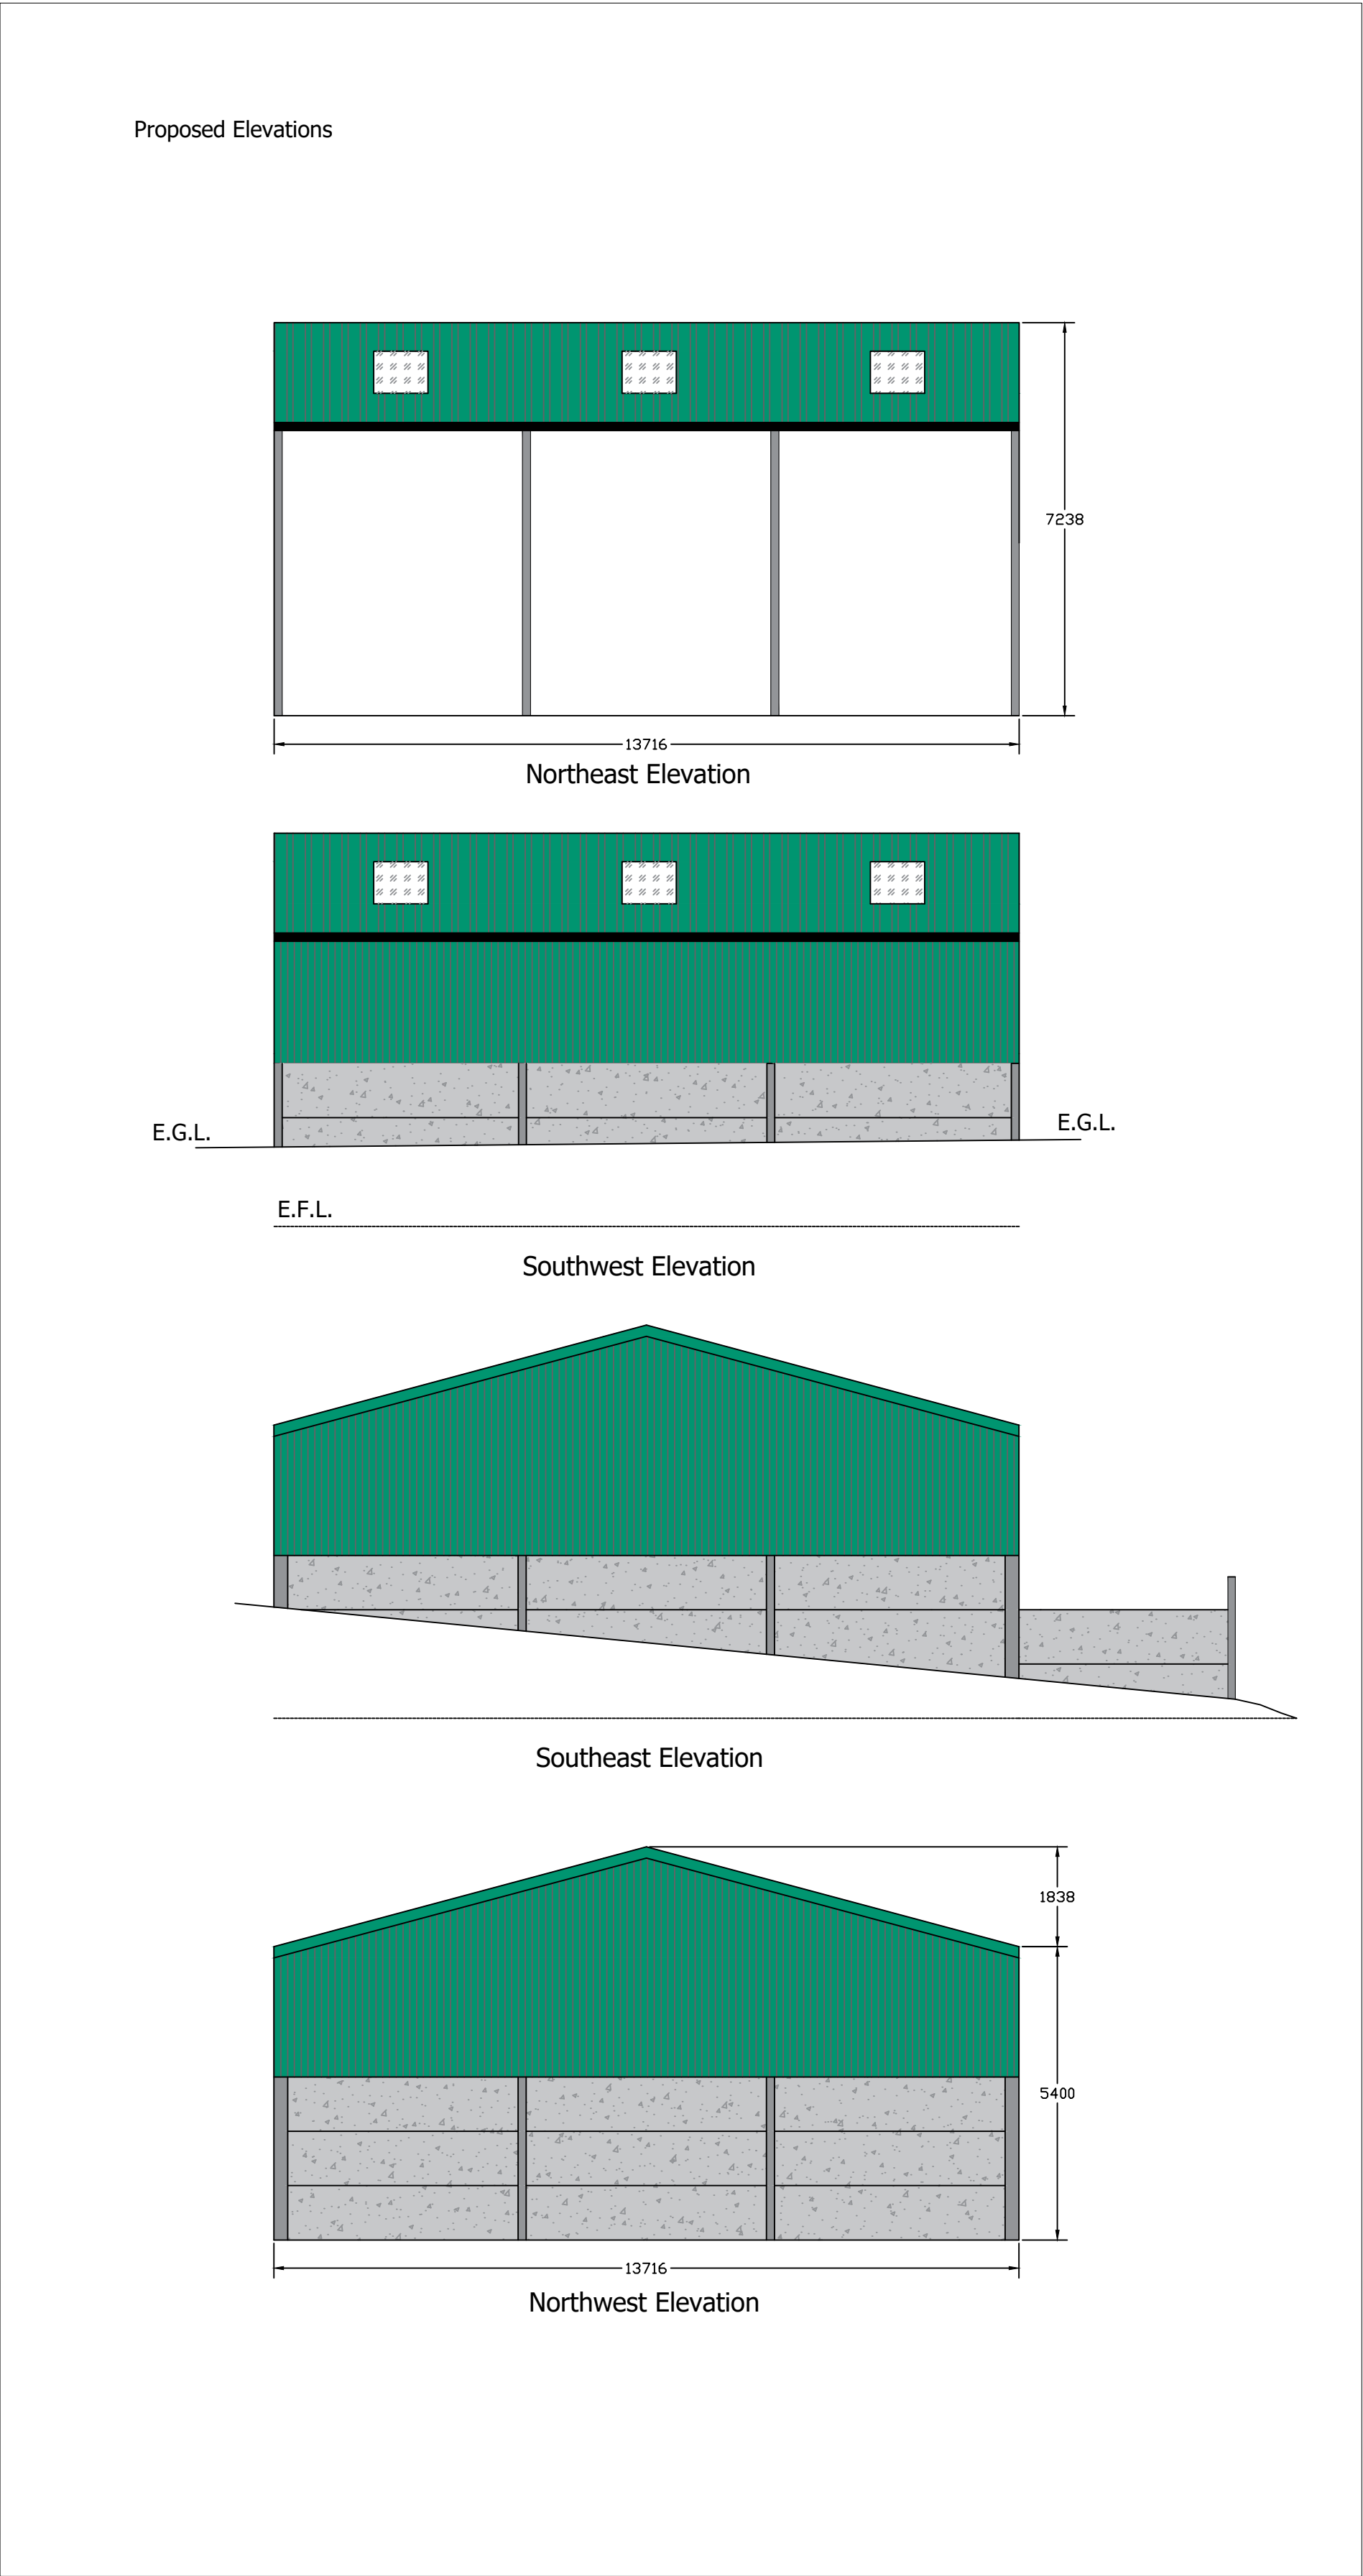


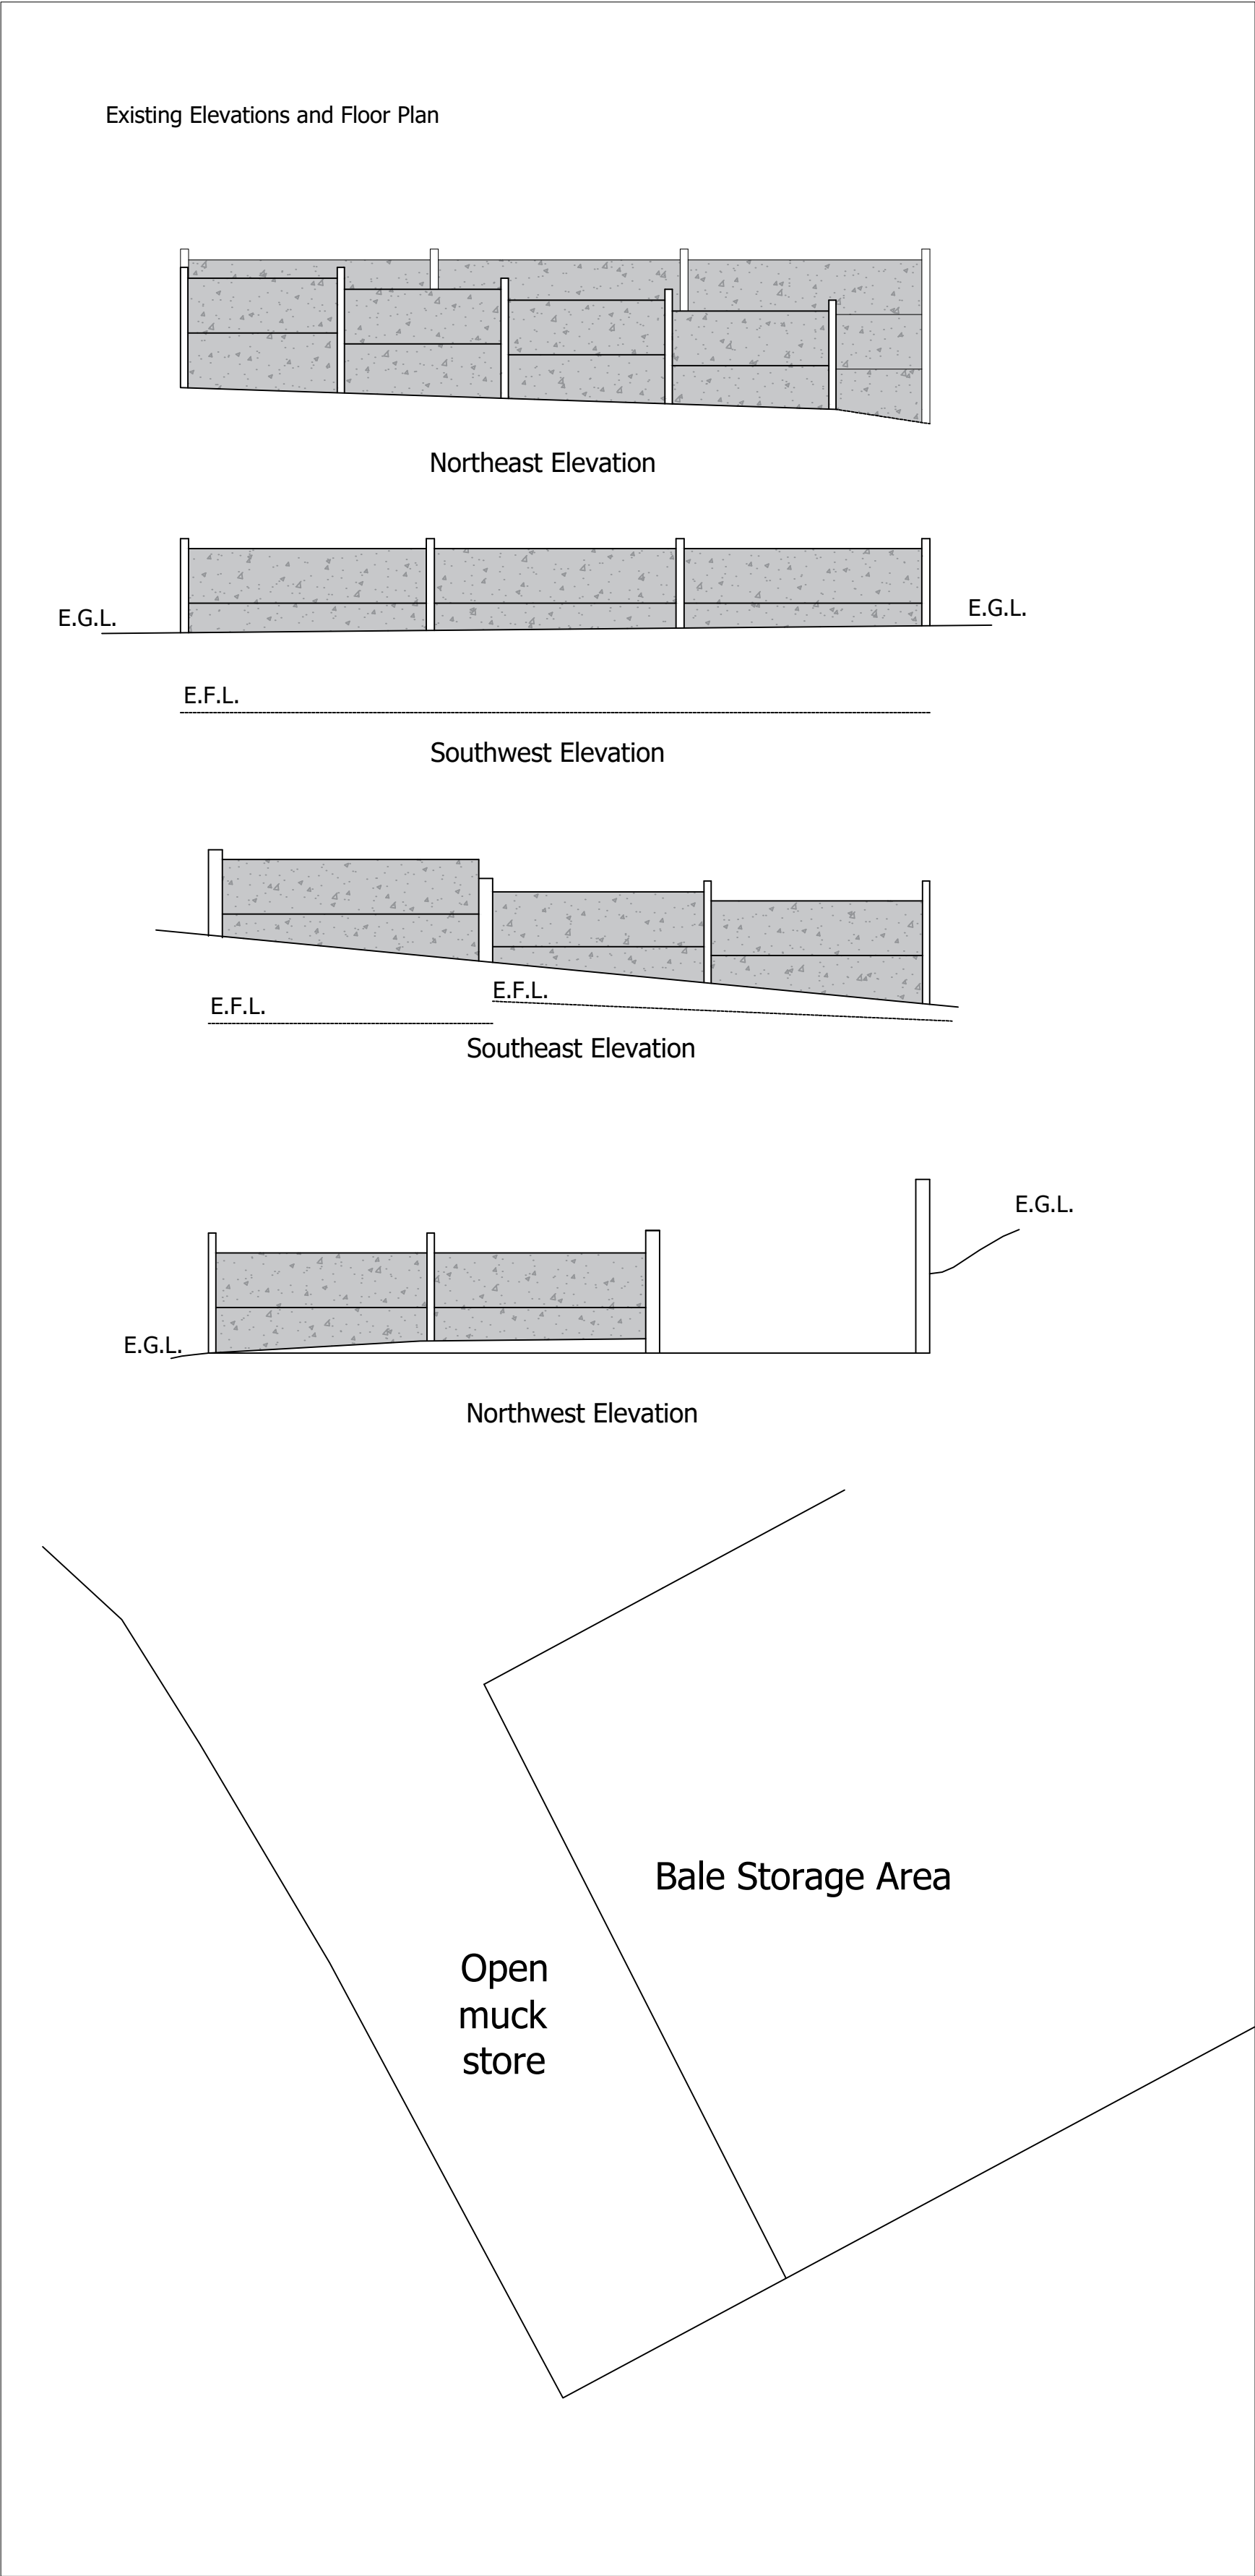

Roof sheeting to be factory coated fibre cement sheeting, coloured Juniper Green (12B29), incorporating GRP roof lights

Vertical cladding to be box profile steel sheeting, coloured Juniper Green (12B29)

Below cladding to be pre-stressed concrete panels, sealed to the concrete base to assist in preventing leakage

All dimensions shown in mm

© Copyright J C Harrison Planning & Admin Services jo@jcharrison.co.uk 07792 144155	
Client:	Mr N Mycock Colt Croft Farm
Project:	Proposed Agricultural Buildings
Title:	Elevations - Building 3
Drawn: J Harrison	Date: 13.04.2026
Scales: 1:100 @ A1	
Drg. No.: 1276-005	Rev.: